


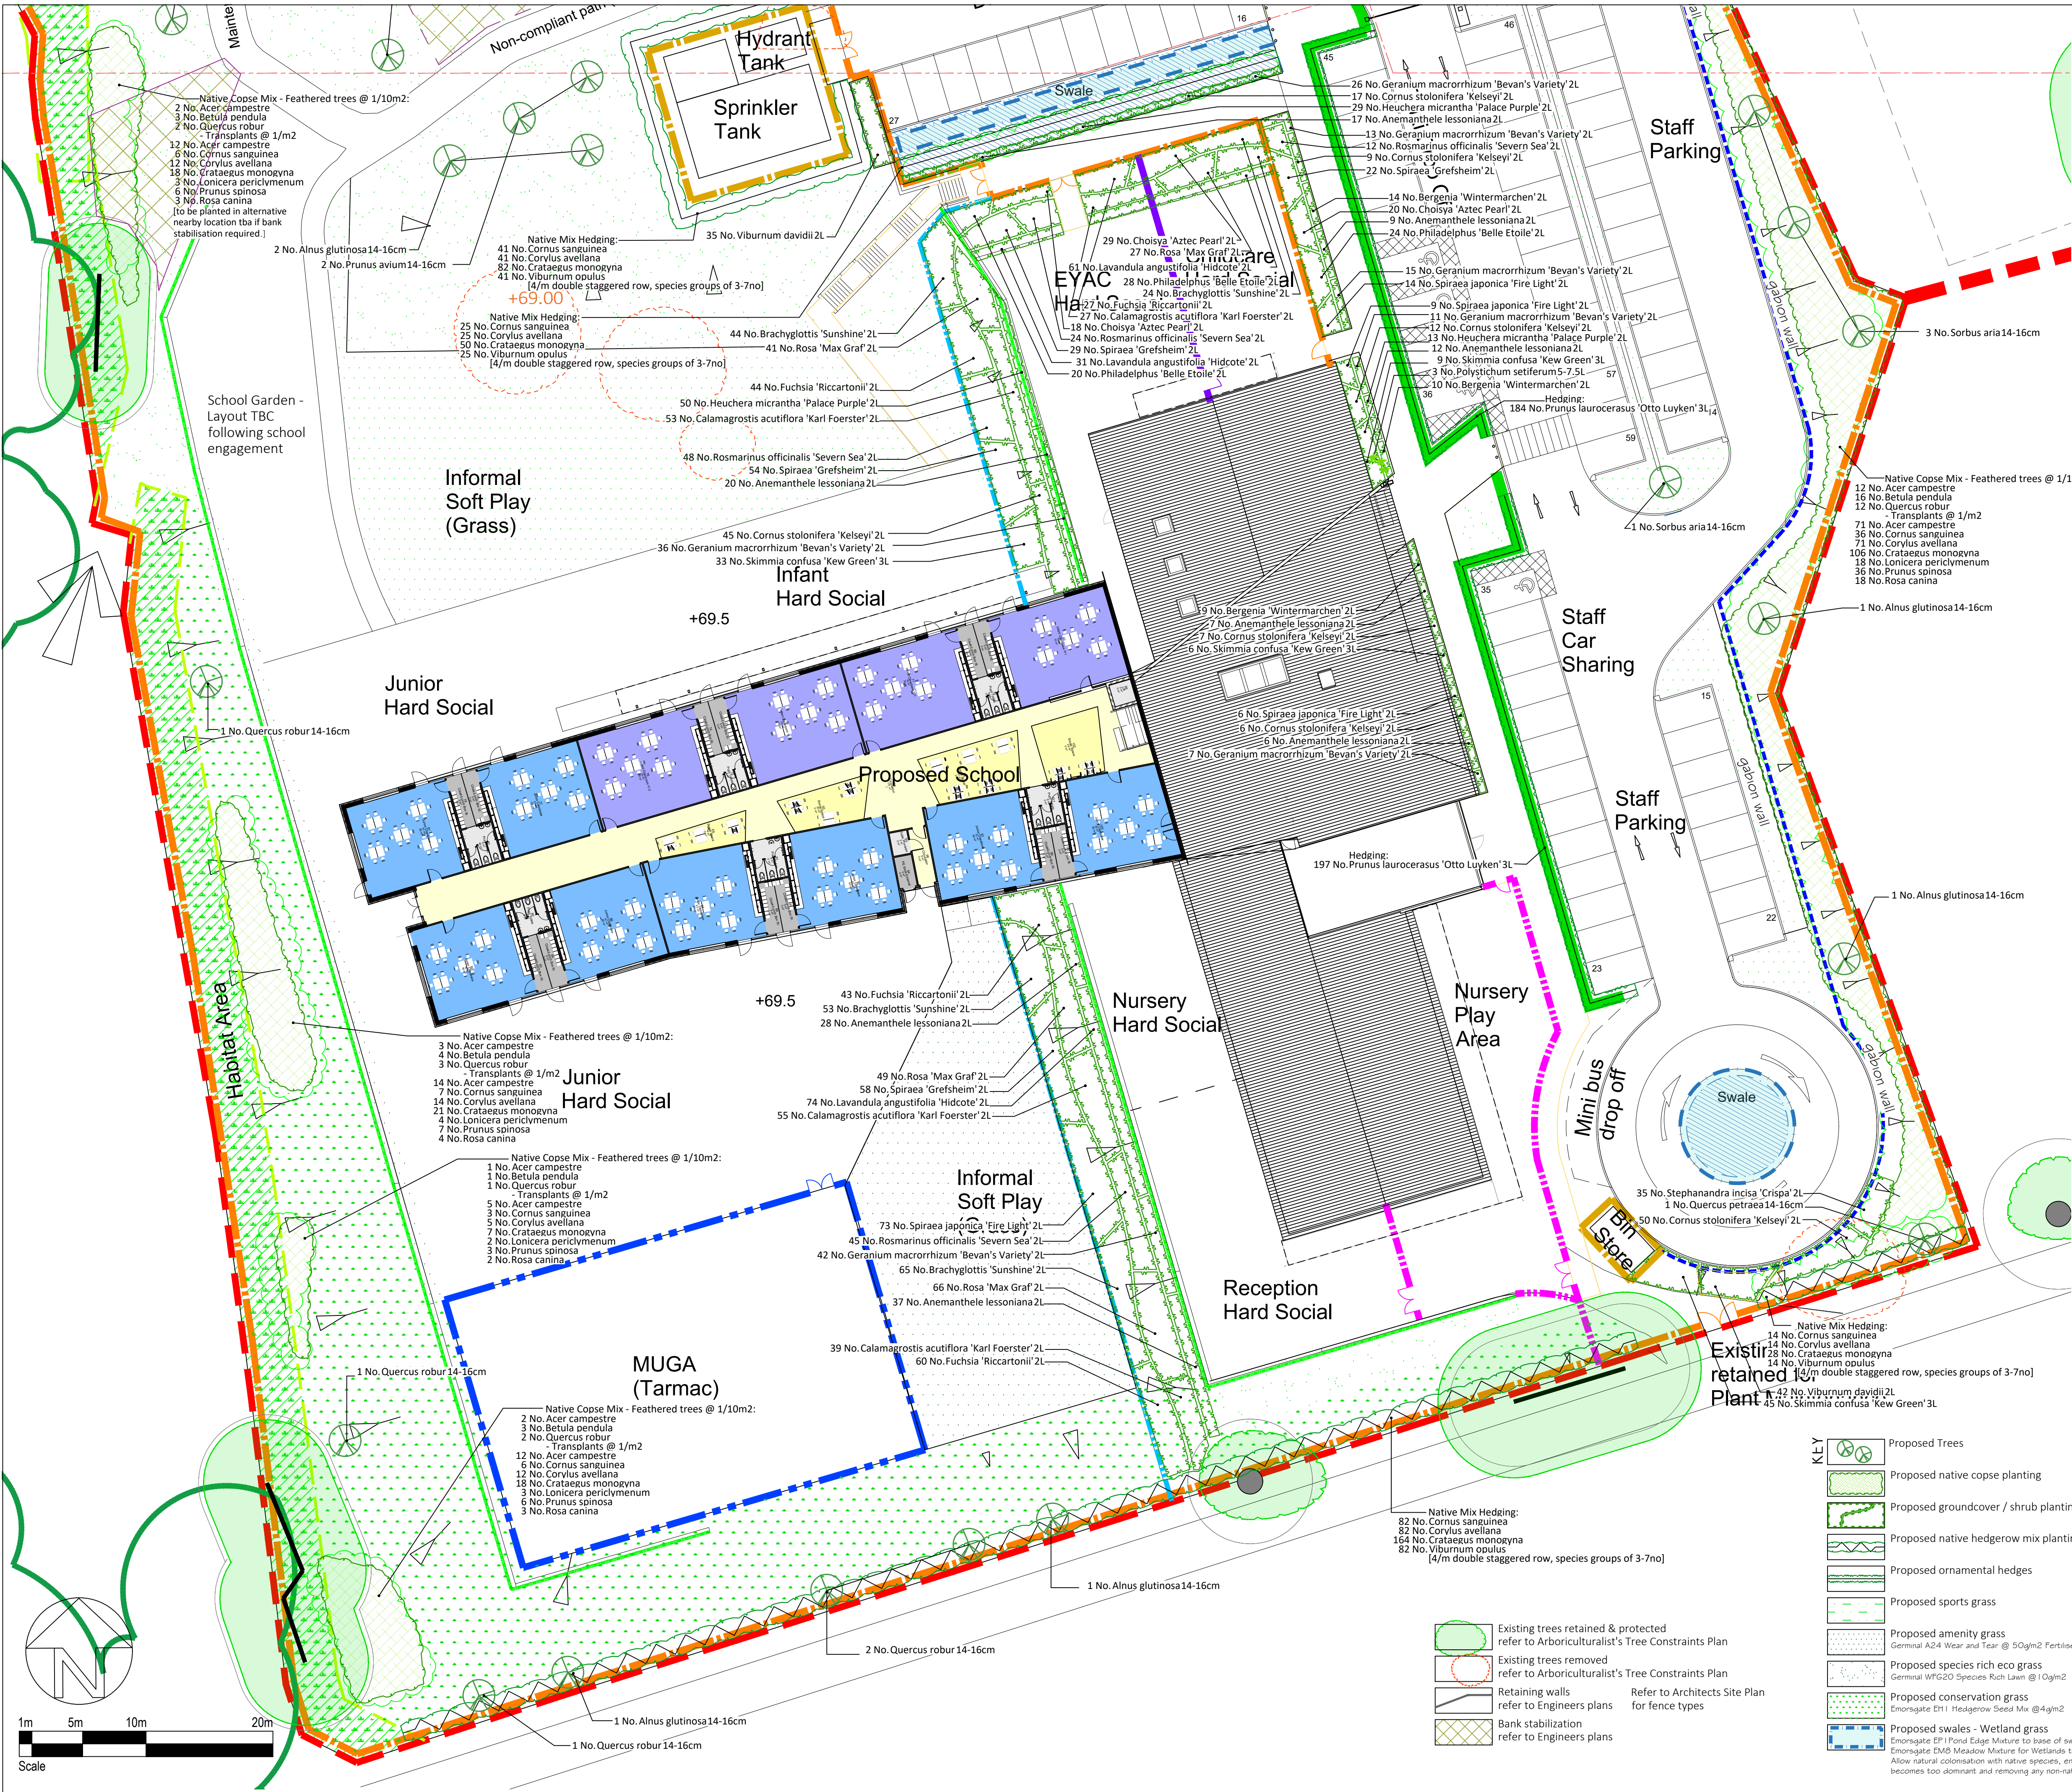

PLANT SCHEDULE

Trees	Species	Girth	Height	Number
Acer campestre	14-16cm	2L	20-30cm	1 -
Acer campestre	'Streetwise'	2L	14-16cm	3 -
Alnus glutinosa	14-16cm	2L	20-30cm	6 -
Betula pendula	14-16cm	2L	20-30cm	5 -
Fagus sylvatica	14-16cm	2L	20-30cm	2 -
Prunus avium	14-16cm	2L	20-30cm	7 -
Prunus padus	14-16cm	2L	20-30cm	1 -
Quercus petraea	14-16cm	2L	20-30cm	4 -
Quercus robur	14-16cm	2L	20-30cm	7 -
Sorbus aria	14-16cm	2L	20-30cm	9 -
Sorbus aucuparia	14-16cm	2L	20-30cm	4 -

Shrubs and Hedging	Species	Pot Size	Height	Density	Number
Berberis thunbergii	'Dart's Red Lady'	2L	20-30cm	3/m ²	60 -
Brachyglottis	'Sunshine'	2L	30-40cm	3/m ²	206 -
Choisya	'Aztec Pearl'	2L	20-30cm	3/m ²	67 -
Cornus alba	'Spaethii'	2L	40-60cm	3/m ²	115 -
Cornus stolonifera	'Kelsey'	2L	30-40cm	3/m ²	236 -
Fuchsia	'Riccartonii'	2L	20-30cm	3/m ²	174 -
Lavandula angustifolia	'Hidcote'	2L	15-20cm	4/m ²	105 -
Lavandula angustifolia	'Hidcote'	2L	20-30cm	4/m ²	61 -
Philadelphus	'Belle Etoile'	2L	20-30cm	3/m ²	162 -
Prunus laurocerasus	'Otto Luyken'	3L	40-60cm bushy hedging	4/m	381 -
Rosa	'Max Graf'	2L	20-30cm	3/m ²	313 -
Rosmarinus officinalis	'Severn Sea'	2L	20-30cm	3/m ²	129 -
Skimmia confusa	'Kew Green'	2L	30-40cm	3/m ²	93 -
Spiraea	'Grefsheim'	2L	40-60cm	3/m ²	328 -
Spiraea japonica	'Fire Light'	2L	30-40cm	3/m ²	102 -
Stephanandra incisa	'Crispa'	2L	20-30cm	3/m ²	155 -
Viburnum davidii		2L	20-30cm	3/m ²	317 -
Viburnum tinus	'Eve Price'	2L	20-30cm	3/m ²	60 -

Herbaceous	Species	Pot Size	Density	Number
Bergenia	'Wintermarchen'	2L	5/m ²	33 -
Geranium macrorrhizum	'Bevan's Variety'	2L	5/m ²	150 -
Heuchera micrantha	'Palace Purple'	2L	5/m ²	92 -

Ferns	Species	Pot Size	Specification	Density	Number
Polystichum setiferum	5-7.5L			Counted	3 -

Grasses	Species	Pot Size	Specification	Density	Number
Anemathele lessoniana		2L		3/m ²	136 -
Calamagrostis acutiflora	'Karl Foerster'	2L		3/m ²	174 -

Native Copse Tree Mix oak birch acer	Species	Specification	Density	Number
Acer campestre	2x Feather	:150-175cm high :BR	1/m ²	38 -
Betula pendula	2x Feather	:150-175cm high :BR	1/m ²	52 -
Quercus robur	2x Feather	:150-175cm high :BR	1/m ²	38 -

Native Copse Shrub Mix ++	Species	Specification	Density	Number
Acer campestre	1+1t	:60-80cm high :BR	1/m ²	216 -
Cornus sanguinea	1+1t	:60-80cm high :BR	1/m ²	109 -
Corylus avellana	1u1t	:60-80cm high :BR	1/m ²	216 -
Crataegus monogyna	1+1t	:60-80cm high :BR	1/m ²	322 -
Lonicera periclymenum		40-60cm high :C	1/m ²	57 -
Prunus spinosa	1+1t	:60-80cm high :BR	1/m ²	109 -
Rosa canina		40-60cm high :C	1/m ²	57 -

Native Hedge Mix eco	Species	Specification	Density	Number
Cornus sanguinea	1+1	:80-100cm high :BR :20%	4/m	226 -
Corylus avellana	1+1	:80-100cm high :BR :20%	4/m	226 -
Crataegus monogyna	1+1	:80-100cm high :BR :40%	4/m	452 -
Viburnum opulus	1+1	:80-100cm high :BR :20%	4/m	226 -

Refer to Drawing 02 for Planting Notes

KEY	Proposed Trees
	Proposed native copse planting
	Proposed groundcover / shrub planting
	Proposed native hedgerow mix planting
	Proposed ornamental hedges
	Proposed sports grass
	Proposed amenity grass
	Proposed species rich eco grass
	Proposed conservation grass
	Proposed swales - Wetland grass

Rev P05 : Layout update and minor amendments to accord	
Rev P04 : Layout update to align with Engineer's retaining features etc	
CAMBIUM : Landscape architecture Arboricultural consultancy	
Project	
Abbey Primary for Neath Port Talbot CBC	
Title	
Planting Plan 2 of 2	
Client	
BAM	
Date	January 2020
Scale	1:200 @ A1
Dwg No.	ABBY-CAM-XX-XX-DR-L-0003-S2-P05
Drawn	LR
Checked	MW
Status	Planning
Cambium, Bankspace 145-147 East Street Bedminster Bristol BS3 4EJ	