
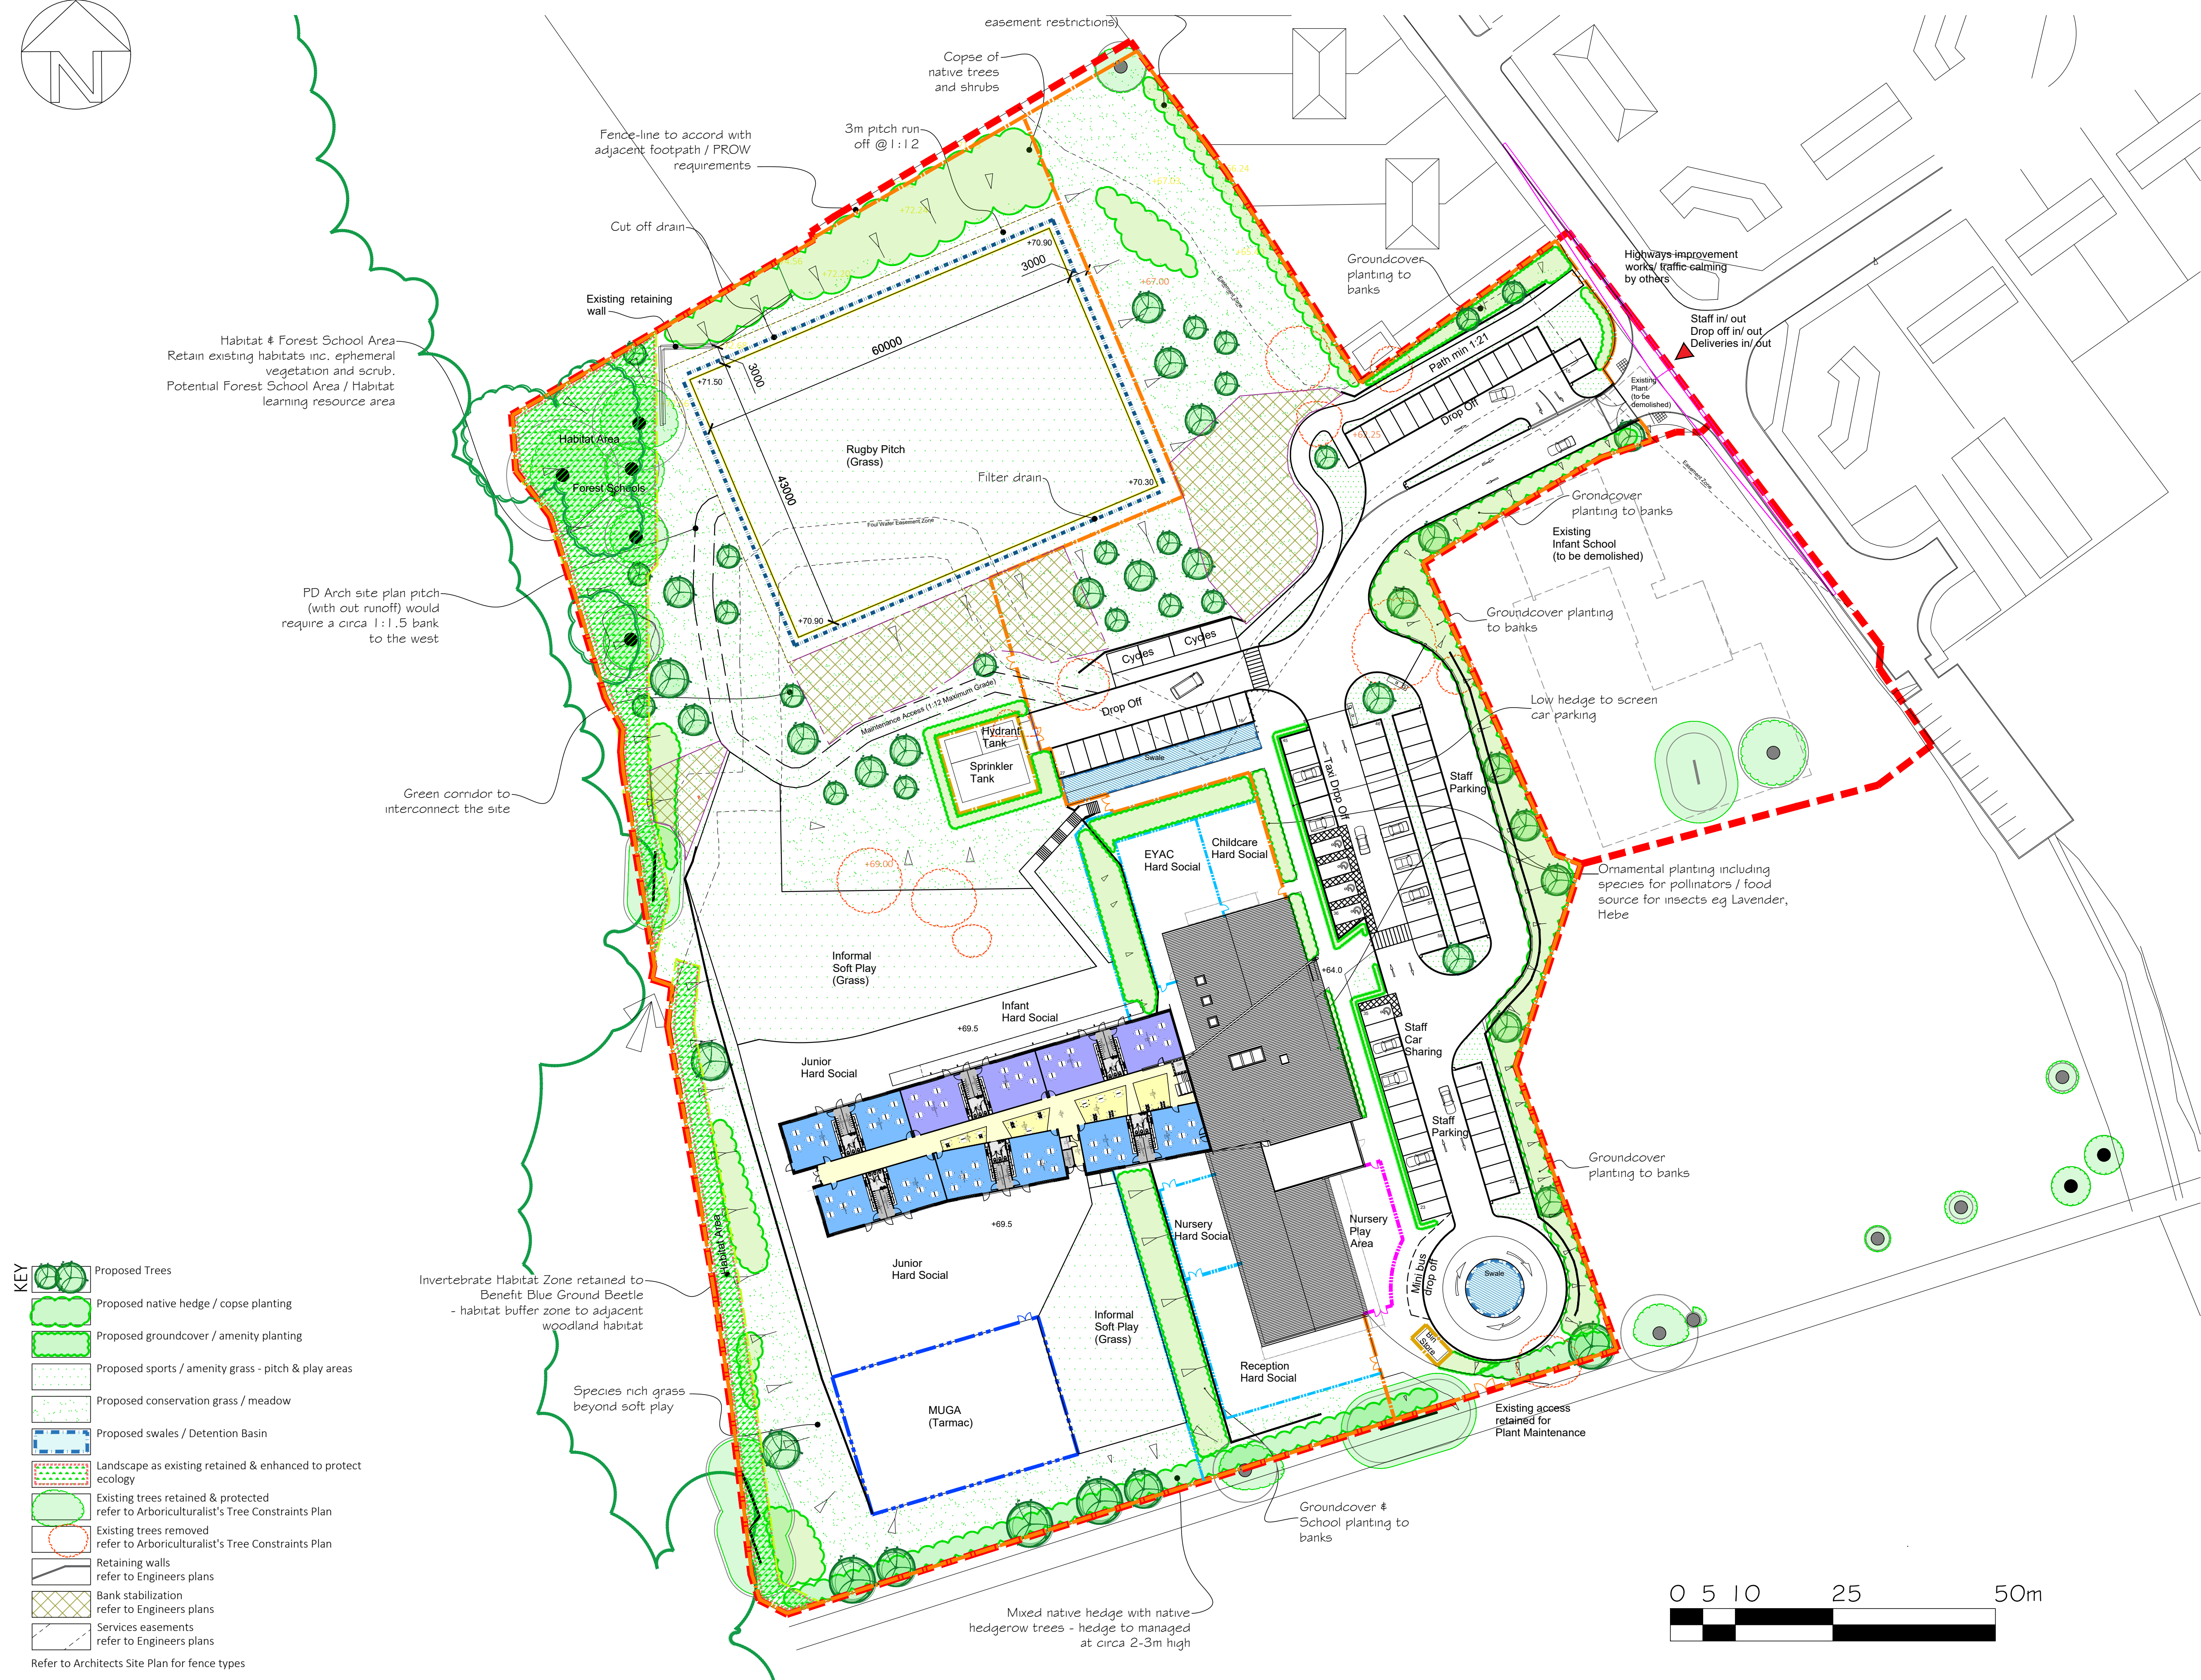


Abbey Primary School, Neath Port Talbot - Soft Landscape Strategy Proposals

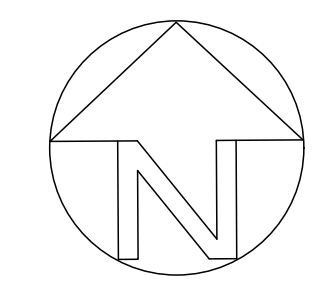

INDICATIVE PLANT SCHEDULE			
Trees			
Species	Specification	Girth	
Acer campestre	Heavy Standard :RB 12-14cm		
Alnus incana 'Aurea'	Heavy Standard :RB 12-14cm		
Betula albosinensis 'Fascination'	Standard :C	8-10cm	
Betula pendula	Standard :C	8-10cm	
Pyrus calleryana 'Chanticleer'	Heavy Standard :RB 12-14cm		
Prunus 'Sunset Boulevard'	Heavy Standard :RB 12-14cm		
Quercus robur	Heavy Standard :RB 12-14cm		
Sorbus aucuparia	Standard :RB	8-10cm	
Tilia cordata 'Winter Orange'	Heavy Standard :RB 12-14cm		
Native Copse Mix [Trees @1/10m2, Shrubs@1/1m2]			
Shrubs			
Species Height	Specification	Density	
Acer campestre	60-80cm 1+1t :60-80cm high :BR	1/m ²	
Cornus sanguinea	60-80cm 1+1t :60-80cm high :BR	1/m ²	
Corylus avellana	60-80cm 1+1t :60-80cm high :BR	1/m ²	
Crataegus monogyna	1+1t :60-80cm high :BR	1/m ²	
Lonicera periclymenum	40-60cm high :C	1/m ²	
Prunus spinosa	1+1t :60-80cm high :BR	1/m ²	
Rosa canina	40-60cm high :C1/m ²	1/m ²	
Native Hedgerow Mix [4/lin m, double staggered row]			
Species Height	Specification	Density	
Acer campestre	60-80cm 1+1 :BR :10%	4/m	
Cornus sanguinea	60-80cm 1+1 :BR :5%	4/m	
Corylus avellana	60-80cm 1+2 :BR :10%	4/m	
Crataegus monogyna	60-80cm 1+1 :BR :30%	4/m	
Lonicera periclymenum	40-60cm 1+1 :BR :2.5%	4/m	
Prunus spinosa	60-80cm 1+1 :BR :30%	4/m	
Rosa canina	40-60cm 1+1 :BR :2.5%	4/m	
Viburnum opulus	60-80cm 1+2 :BR :10%	4/m	
Hedging			
Species	Specification	Pot Size Density	
Carpinus betulus	60-80cm	2L 4/m	
Escallonia 'Donard Radiance'	60-80cm	3L 4/m	
Shrubs			
Species	Specification	Pot Size Density	
Ceanothus 'Autumnal Blue'		2L 2/m ²	
Choisya ternata 'Aztec Pearl'		2L 3/m ²	
Cornus sanguinea 'Midwinter Fire'		2L 2/m ²	
Cornus stolonifera 'Kelseyii'		2L 2/m ²	
Escallonia 'Apple Blossom'		2L 3/m ²	
Hebe 'Mrs Winder'		2L 3/m ²	
Hebe 'White Gem'		2L 4/m ²	
Lavandula 'Hidcote'		2L 5/m ²	
Philadelphus 'Manteau d'Hermine'		2L 3/m ²	
Potentilla fruticosa 'Goldfinger'		2L 3/m ²	
Skimmia japonica 'Rubella'	male plants only	2L 3/m ²	
Potentilla fruticosa 'Tangerine'		2L 3/m ²	
Spiraea japonica 'Fire Light'		2L 3/m ²	
Spiraea japonica 'Snowmound'		2L 3/m ²	
Stephanandra incisa 'Crispa'		2L 3/m ²	
Viburnum opulus 'Sterile'		2L 2/m ²	
Vinca minor 'Aureovariegata'		2L 5/m ²	
Herbaceous			
Species	Specification	Pot Size Density	
Bergenia 'Wintermarchen'		2L 4/m ²	
Crocsmia 'Lucifer'		2L 4/m ²	
Geranium macrorrhizum 'Bevan's Variety'		2L 4/m ²	
Heuchera cylindrica 'Greenfinch'		2L 4/m ²	
Grasses, Ferns, Bamboos			
Species	Specification	Pot Size Density	
Anemathelle lessoniana		2L 3/m ²	
Pleiblastus variegatus		2L 3/m ²	
Polystichum setiferum		2L 3/m ²	
Seed Mixes			
Amenity Grass - Germinall A24 (Wear and Tear) @ 5 g/m2 Fertiliser - Agrosil			
Conservation Grass - Germinall WFG20 Species Rich Lawn @ 10 g/m2			
Conservation Grass - Germinall WFG8 Hedgerow and Shaded Areas @ 5 g/m2			
Conservation Grass Swale - Emorsgate EM8 Meadow Mixture for Wetlands @ 4 g/m2			
Sports Grass - Germinall A9 General Outfield @ 35 g/m2 Fertiliser - GSR Tri-phase			

Rev P07 21.10.20 Updated to accord with Eng & Arch revised scheme			
CAMBIUM : Landscape architecture Arboricultural consultancy			
Project			
Abbey Primary for Neath Port Talbot CBC			
Title			
Soft Landscape Strategy Proposals			
Client			
BAM			
Date	September 2019	Drawn	LR
Scale	1:500 @ A1	Checked	MW
Dwg No.	ABBY-CAM-XX-XX-DR-L-0001-S2-P07	Status	Planning
Cambium, Bankspace 145-147 East Street Bedminster Bristol BS3 4EJ			