


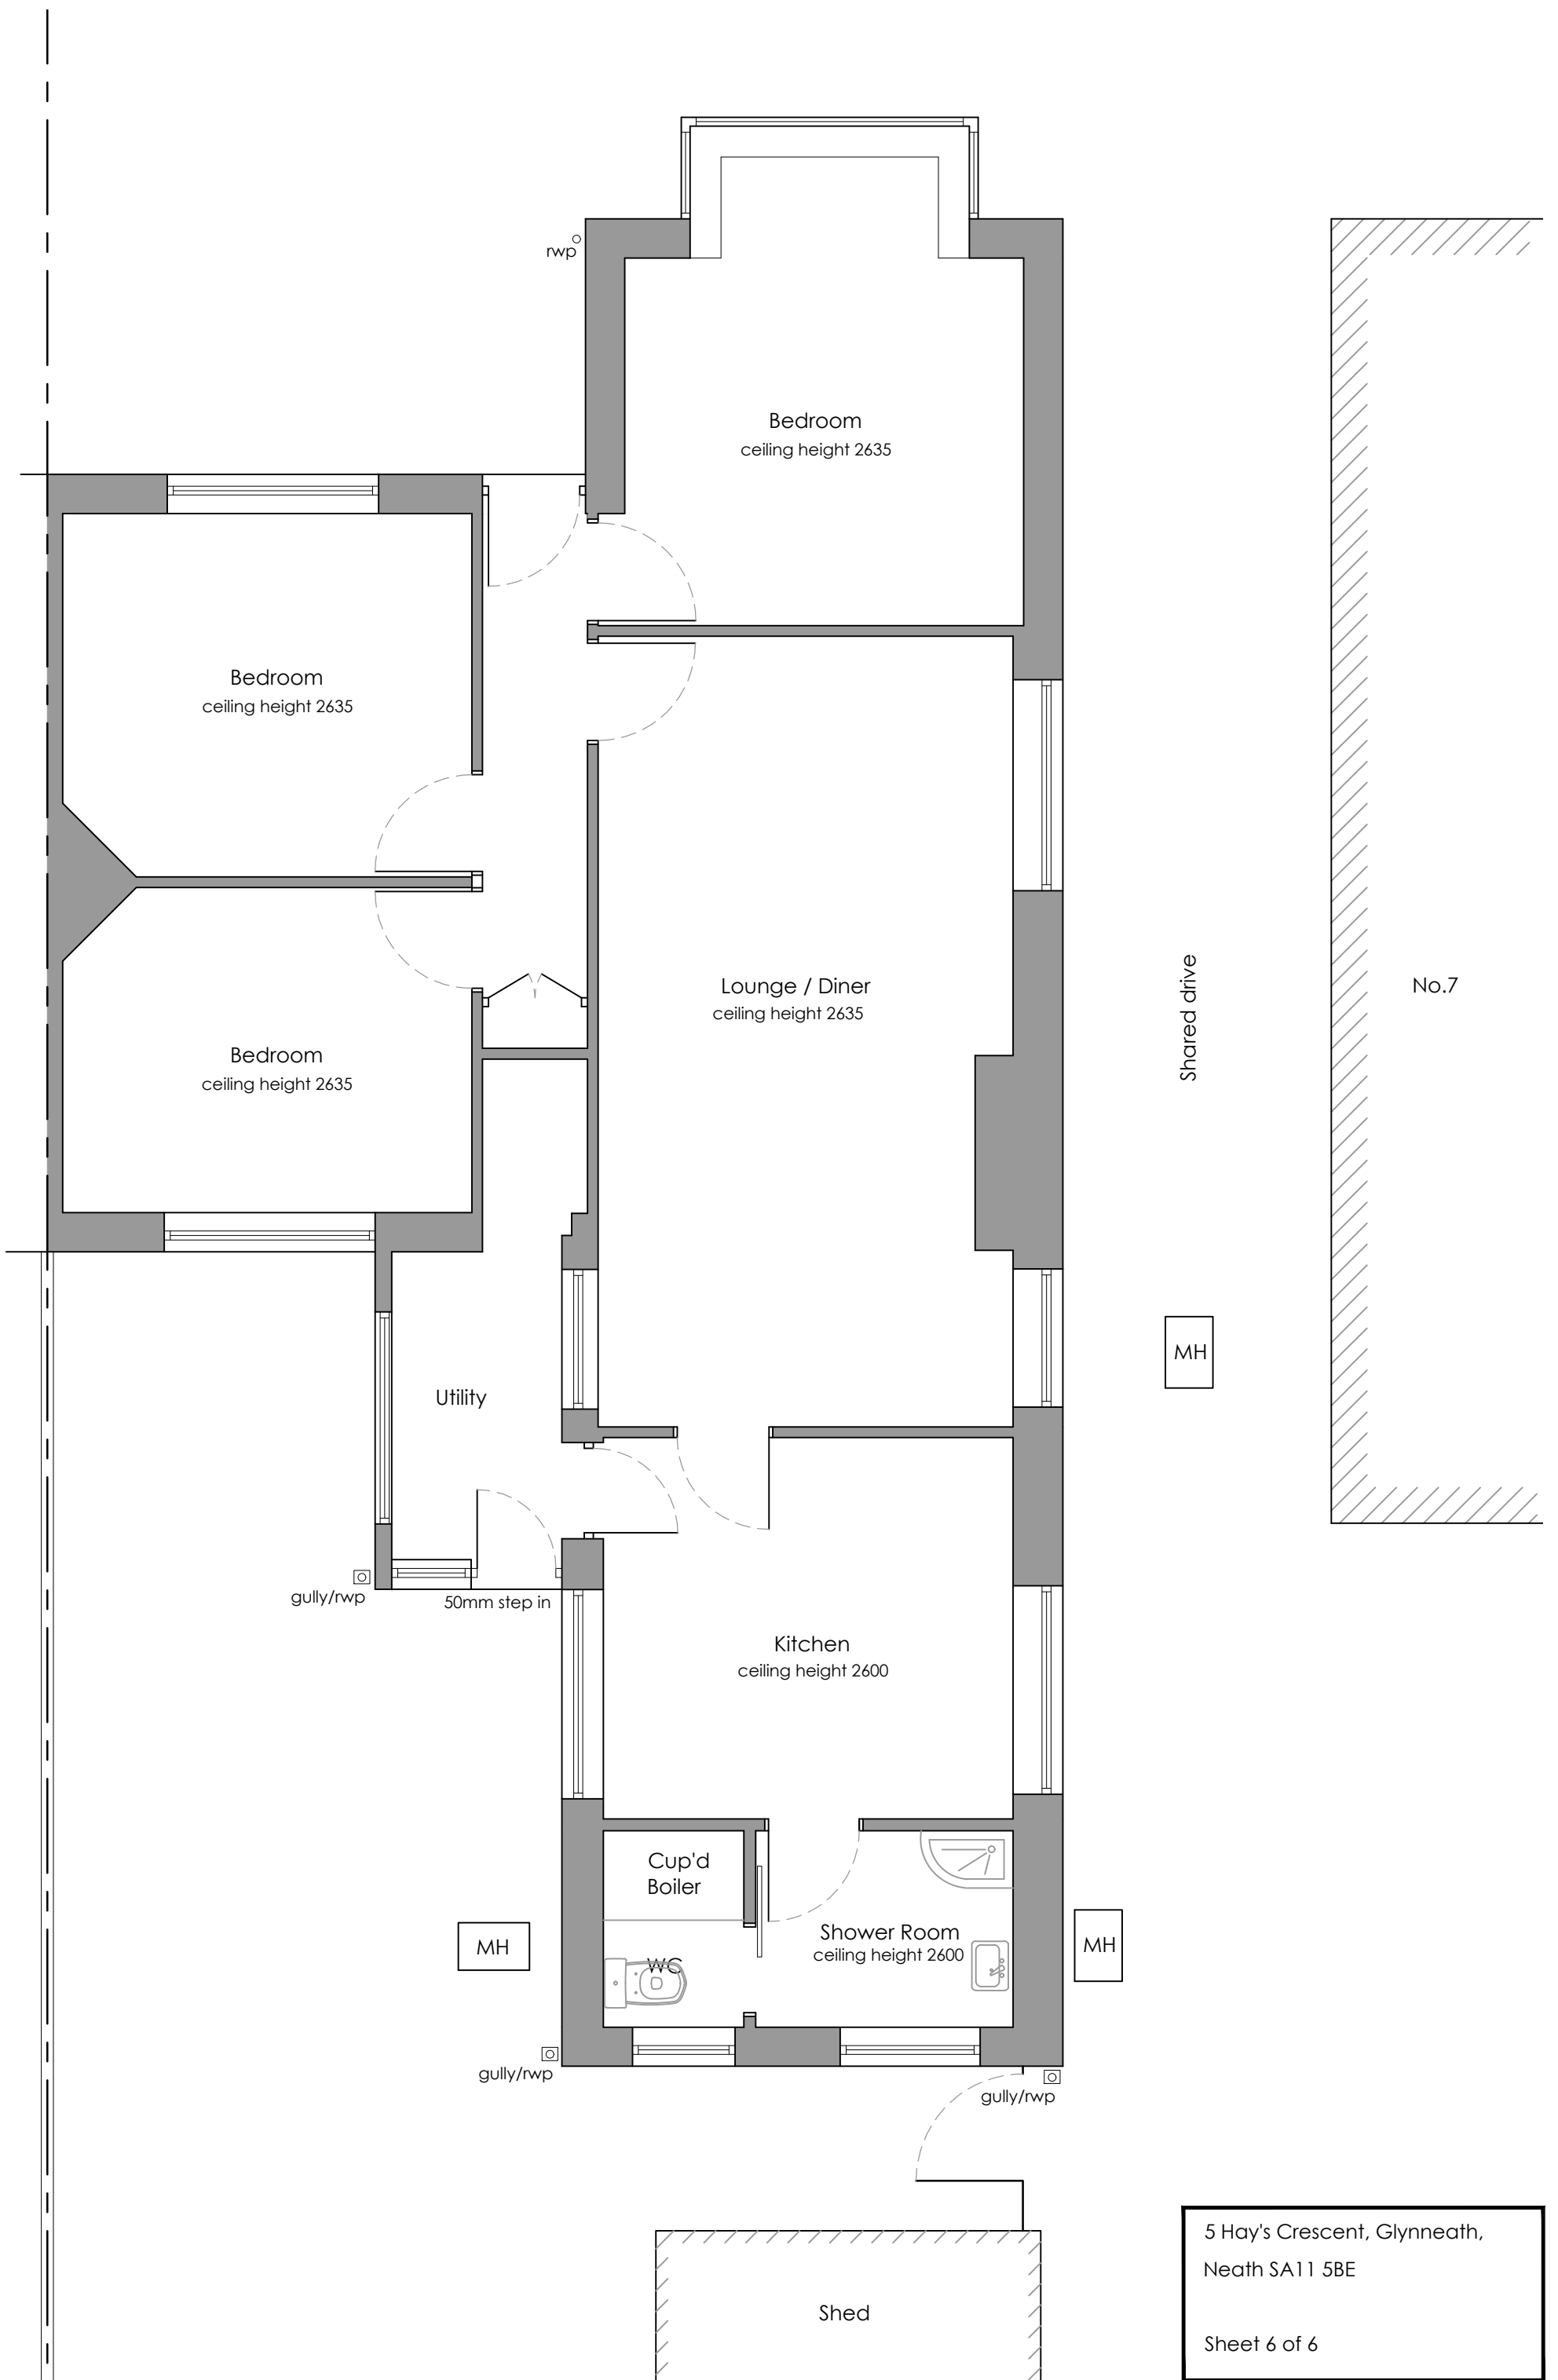

5 Hay's Crescent, Glynneath,
Neath SA11 5BE