7.4 Green Infrastructure

- Existing Development
- Parameter Development Plan
- Existing Scrub Vegetation Retained and Managed *(ecological mitigation and enhancement)*
- Category A Existing Woodland / Trees
- Category B Existing Woodland / Trees
- Category C Existing Woodland / Trees
- Removed Woodland / Trees
- Ancient Woodland
- Dry Grassland *(ecological mitigation and enhancement)*
- Amenity / Recreational Grass Area Including Meadow and Flowering Lawn Mixes *(amenity and recreation)*
- Existing exposed rock feature *(ecological mitigation and enhancement)*
- Primary GI Street
- Existing Primary Street within existing development
- Secondary GI Street
- Primary GI Recreational Corridors Pedestrian and Cycle route *(recreational & travel)*
- Woodland GI Recreational Corridors Gravel pedestrian route *(recreational)*
- Active Travel Route Off Site
- Potential Future Road Extension Interim gravel recreational route
- Landscape Gateway
- Parks / Formal Recreational Space *(public realm enhancement)*
- GI Community Core *(central square & park)*
- Dedicated Habitat Mitigation Area *(ecological mitigation enhancement)*
- Opportunity for Attenuation Basins *(ecological and drainage mitigation and enhancement)*
- Soft Landscape Visual Buffer to Development Edge *(landscape mitigation and enhancement)*
- Principal Children's Play Locations
- notes Ecology Notes
- notes Engineering Notes
- notes Landscape Notes

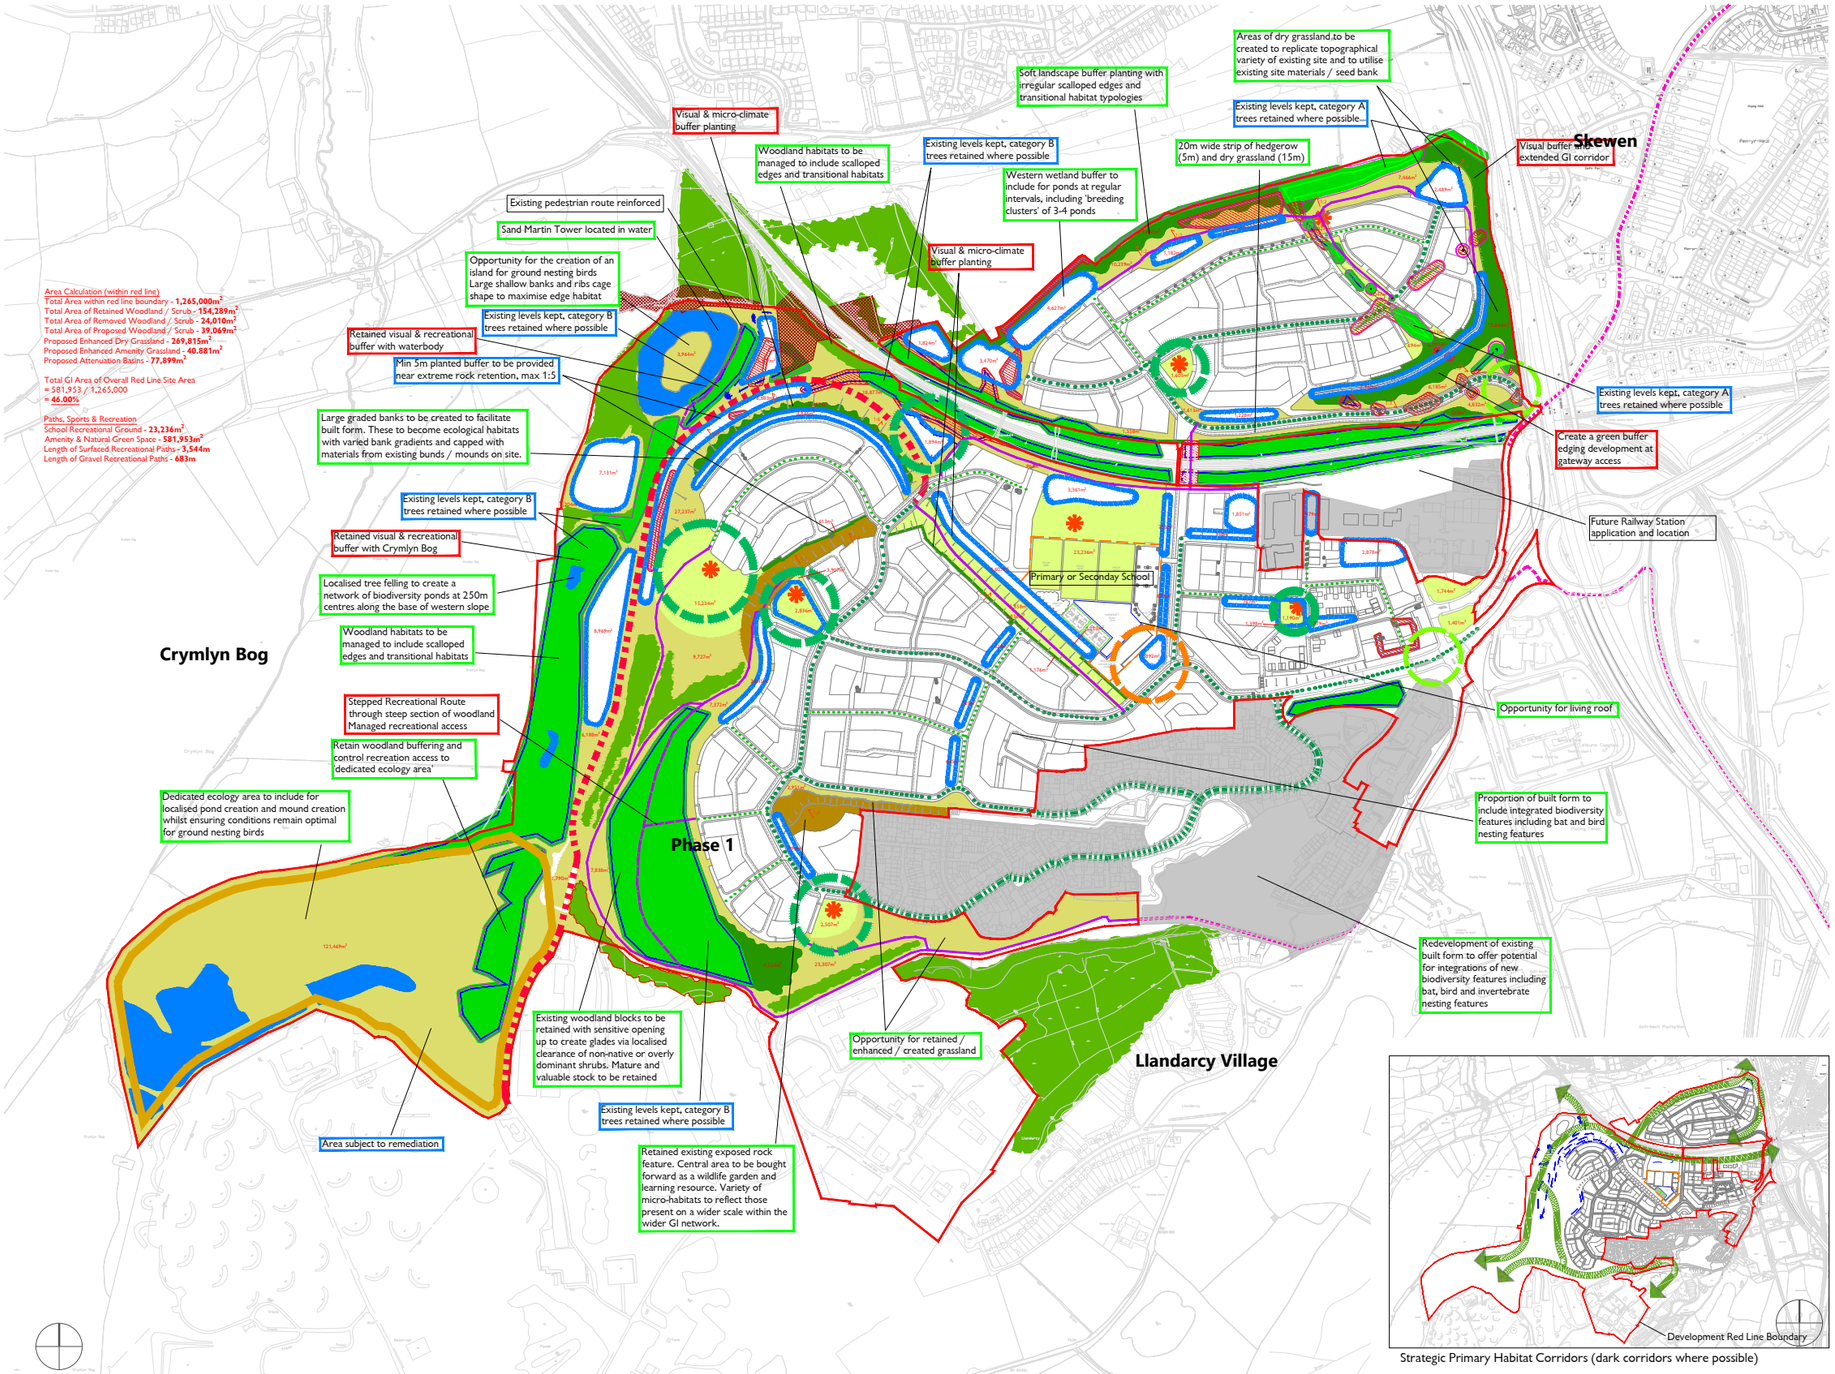

Strategic Primary Habitat Corridors (dark corridors where possible)