


SITE MASTERPLAN - UNIT B (project orientation)

1 : 200

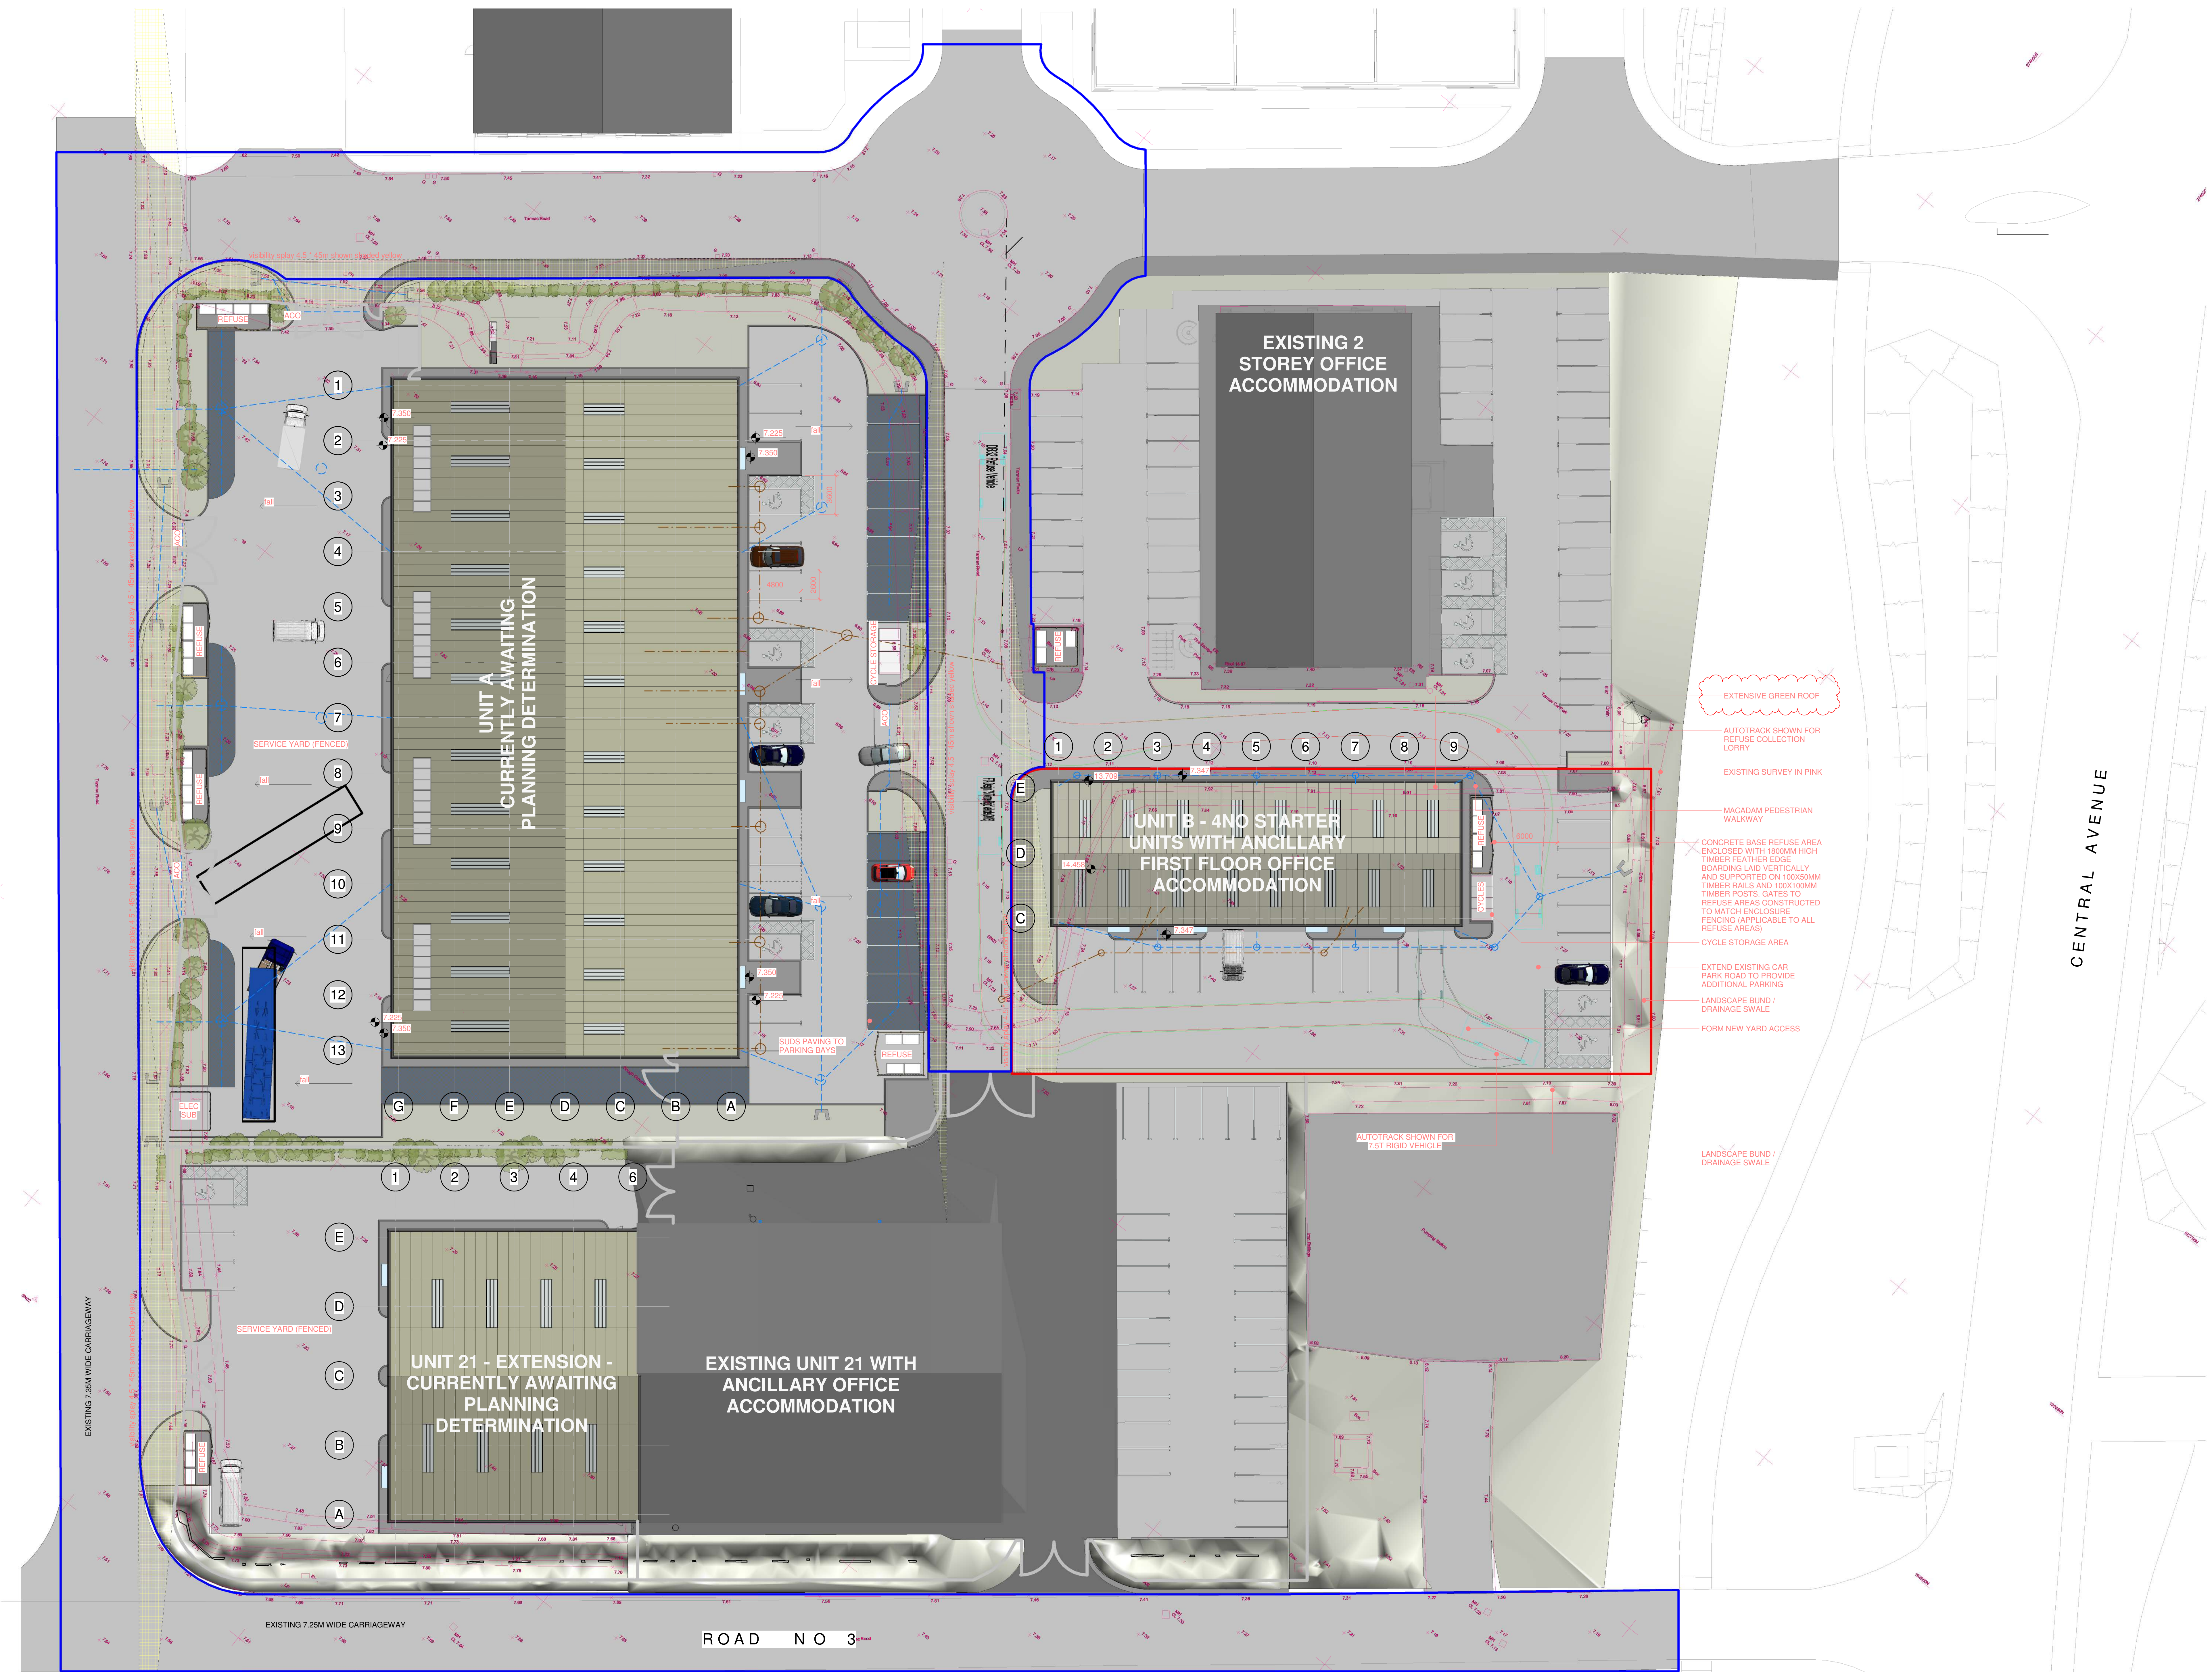

Rev	Description	Date
A	Parking amended, unit repositioned, cycle store added	18-10-21
B	Green roof added	21-11-21

STATUS	PURPOSE OF ISSUE
--------	------------------

i.m.Design Studio
Chartered Institute of Architectural Technicians
Registered Practice

27 Park Avenue,
Skewen, SA106RU

PROJECT
Mardon Park
Baglan Energy Park,
South Wales

TITLE
BLOCK PLAN - UNIT B

CLIENT
Aim2Sustain Properties Ltd

DRAWN BY Author	CHECKED BY Checker	DATE 10/14/21
SCALE (@ A0) 1 : 200	PROJECT NUMBER Project Number	

DRAWING NUMBER A0 - A700	REV B
------------------------------------	-----------------