




Dimensions are not to be scaled from this drawing

Untitled Map


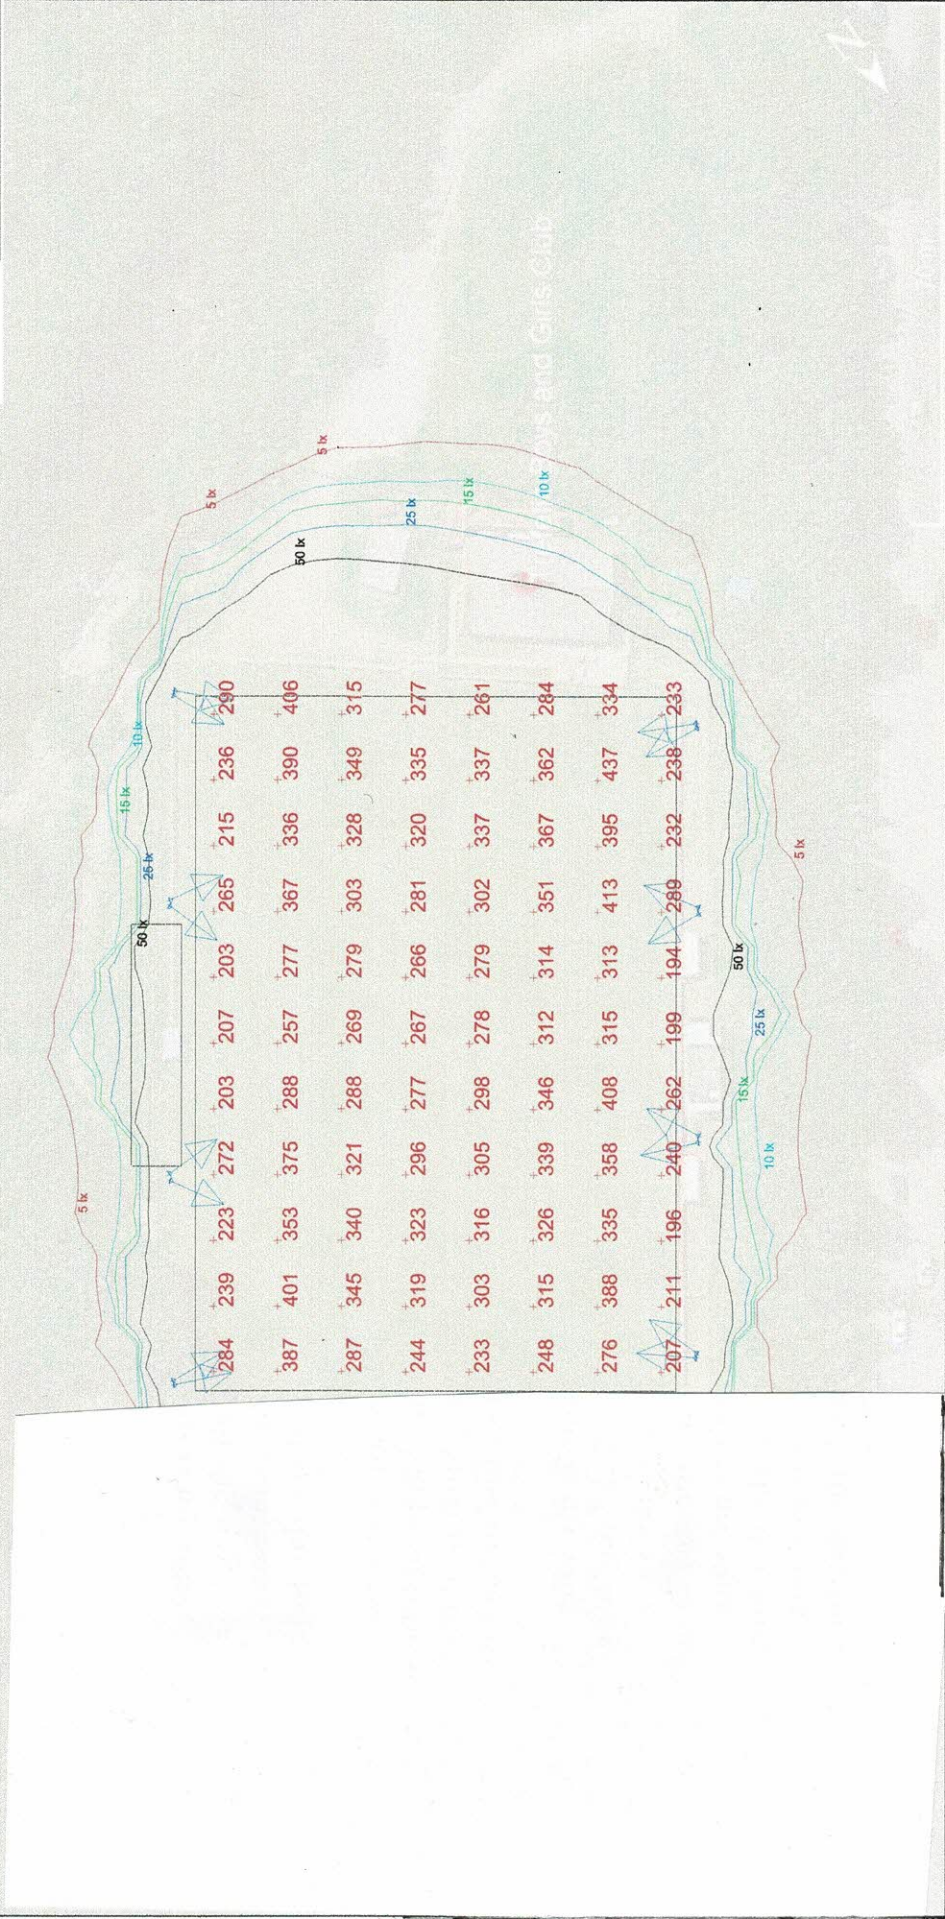

Calculation Summary

Scene: 1

Label	CalcType	Units	Avg	Max	Min	Min/Avg	Min/Max
Football Field	Illuminance	Lux	259.88	437	194	0.55	0.44
ISO	Illuminance	Lux	53.21	450	0	0.00	0.00
Training Area	Illuminance	Lux	163.16	214	102	0.63	0.48

Luminaires Schedule

Scene: 1

Symbol	Qty	Label
16	1	A
4	1	B

Arrangement	Description
SINGLE	1 x Annis 1350W Short Narrow Throw Mounted @ 15m New
SINGLE	1 x Annis 800W Short Narrow Throw Mounted @ 10m New

Project Number: DT - DESIGN A
Project Name: TREFEIN F.C.
Drawing No.: Design 1
Date: 06/09/2020
Scale: 1: 500 at A2
LUCO Design: 100%
HEA
CHEMSA
IIP

A2