



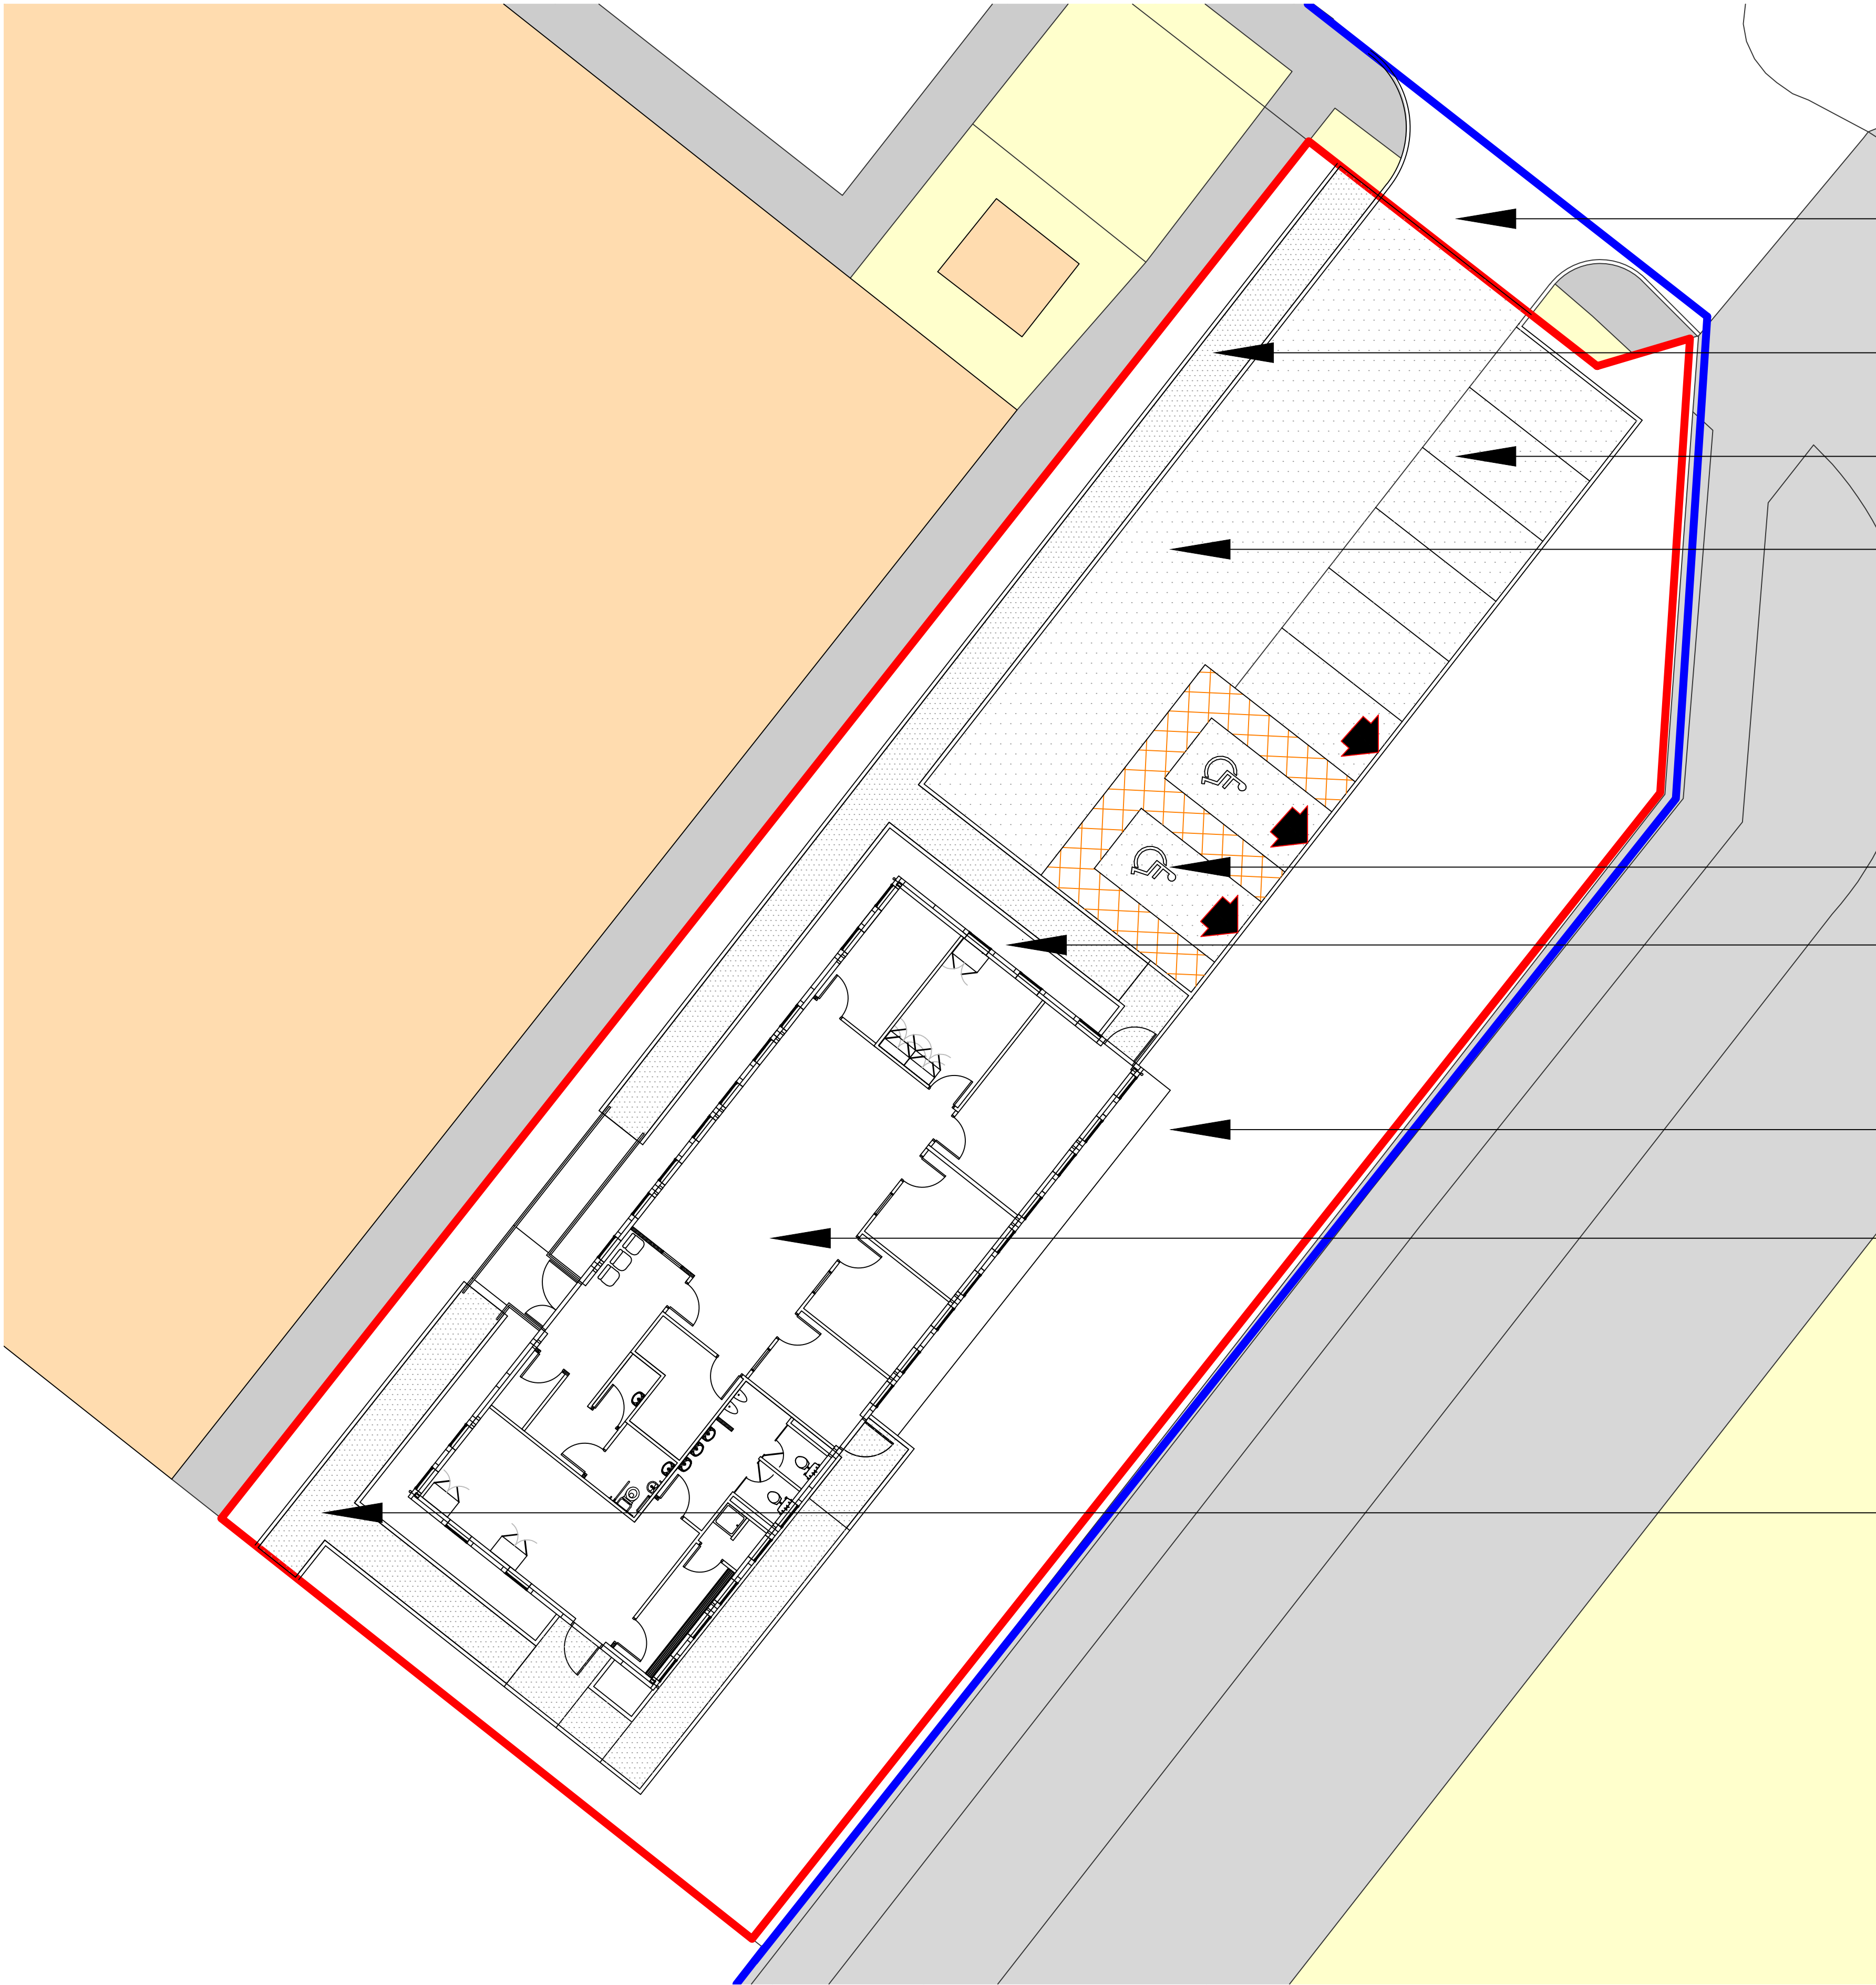

- NEW VEHICLE ENTRANCE FORMED
- NEW PERMEABLE TARMAC FOOTPATH
- NEW CAR PARKING SPACES
- PERMEABLE TARMAC SURFACE TO CAR PARK
- NEW DDA CAR PARKING SPACES
- AGGREGATE MOWING MARGIN TO PERIMETER OF NEW OFFICES
PERMEABLE SURFACE TO ACCEPT SURFACE WATER RUNOFF/DRAINAGE OF NEW OFFICES
- EXISTING LANDSCAPED AREA RETAINED
GRASSED AREA
- NEW SINGLE STOREY MODULAR OFFICES
- NEW PERMEABLE TARMAC FOOTPATH

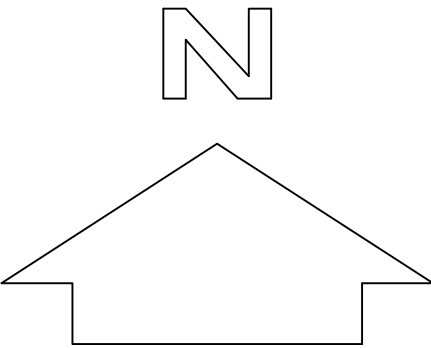

THESE DRAWINGS ARE WERNICKS COPYRIGHT AND MAY NOT BE REPRODUCED. FIGURED DIMENSIONS ARE TO BE TAKEN IN PREFERENCE TO SCALED MEASUREMENTS.

REVISIONS		DATE	INL	CHD
A	NOTES ADDED/REVISED	03.03.22		

NOTES



Wernick
BUILDINGS

TECHNICAL SERVICES DEPARTMENT
Kenfig Industrial Estate, Margam,
Port Talbot, SA13 2PE
Tel: 01656 747340
Fax: 01656 747375
e-mail: technical@wernick.co.uk
Web-site: www.wernick.co.uk

CLIENT WERNICK GROUP		
PROJECT TITLE NEW BRITON FERRY HIRE DEPOT		
DRAWING TITLE SITE LAYOUT AS PROPOSED		
DRAWN DP	CHECKED	USER
ORIGINAL SCALE 1:500 @ A1	DATE 01.02.22	
CONTRACT NO.	DRAWING NO. WHBF/1/004A	
Wernick GROUP		WB511