
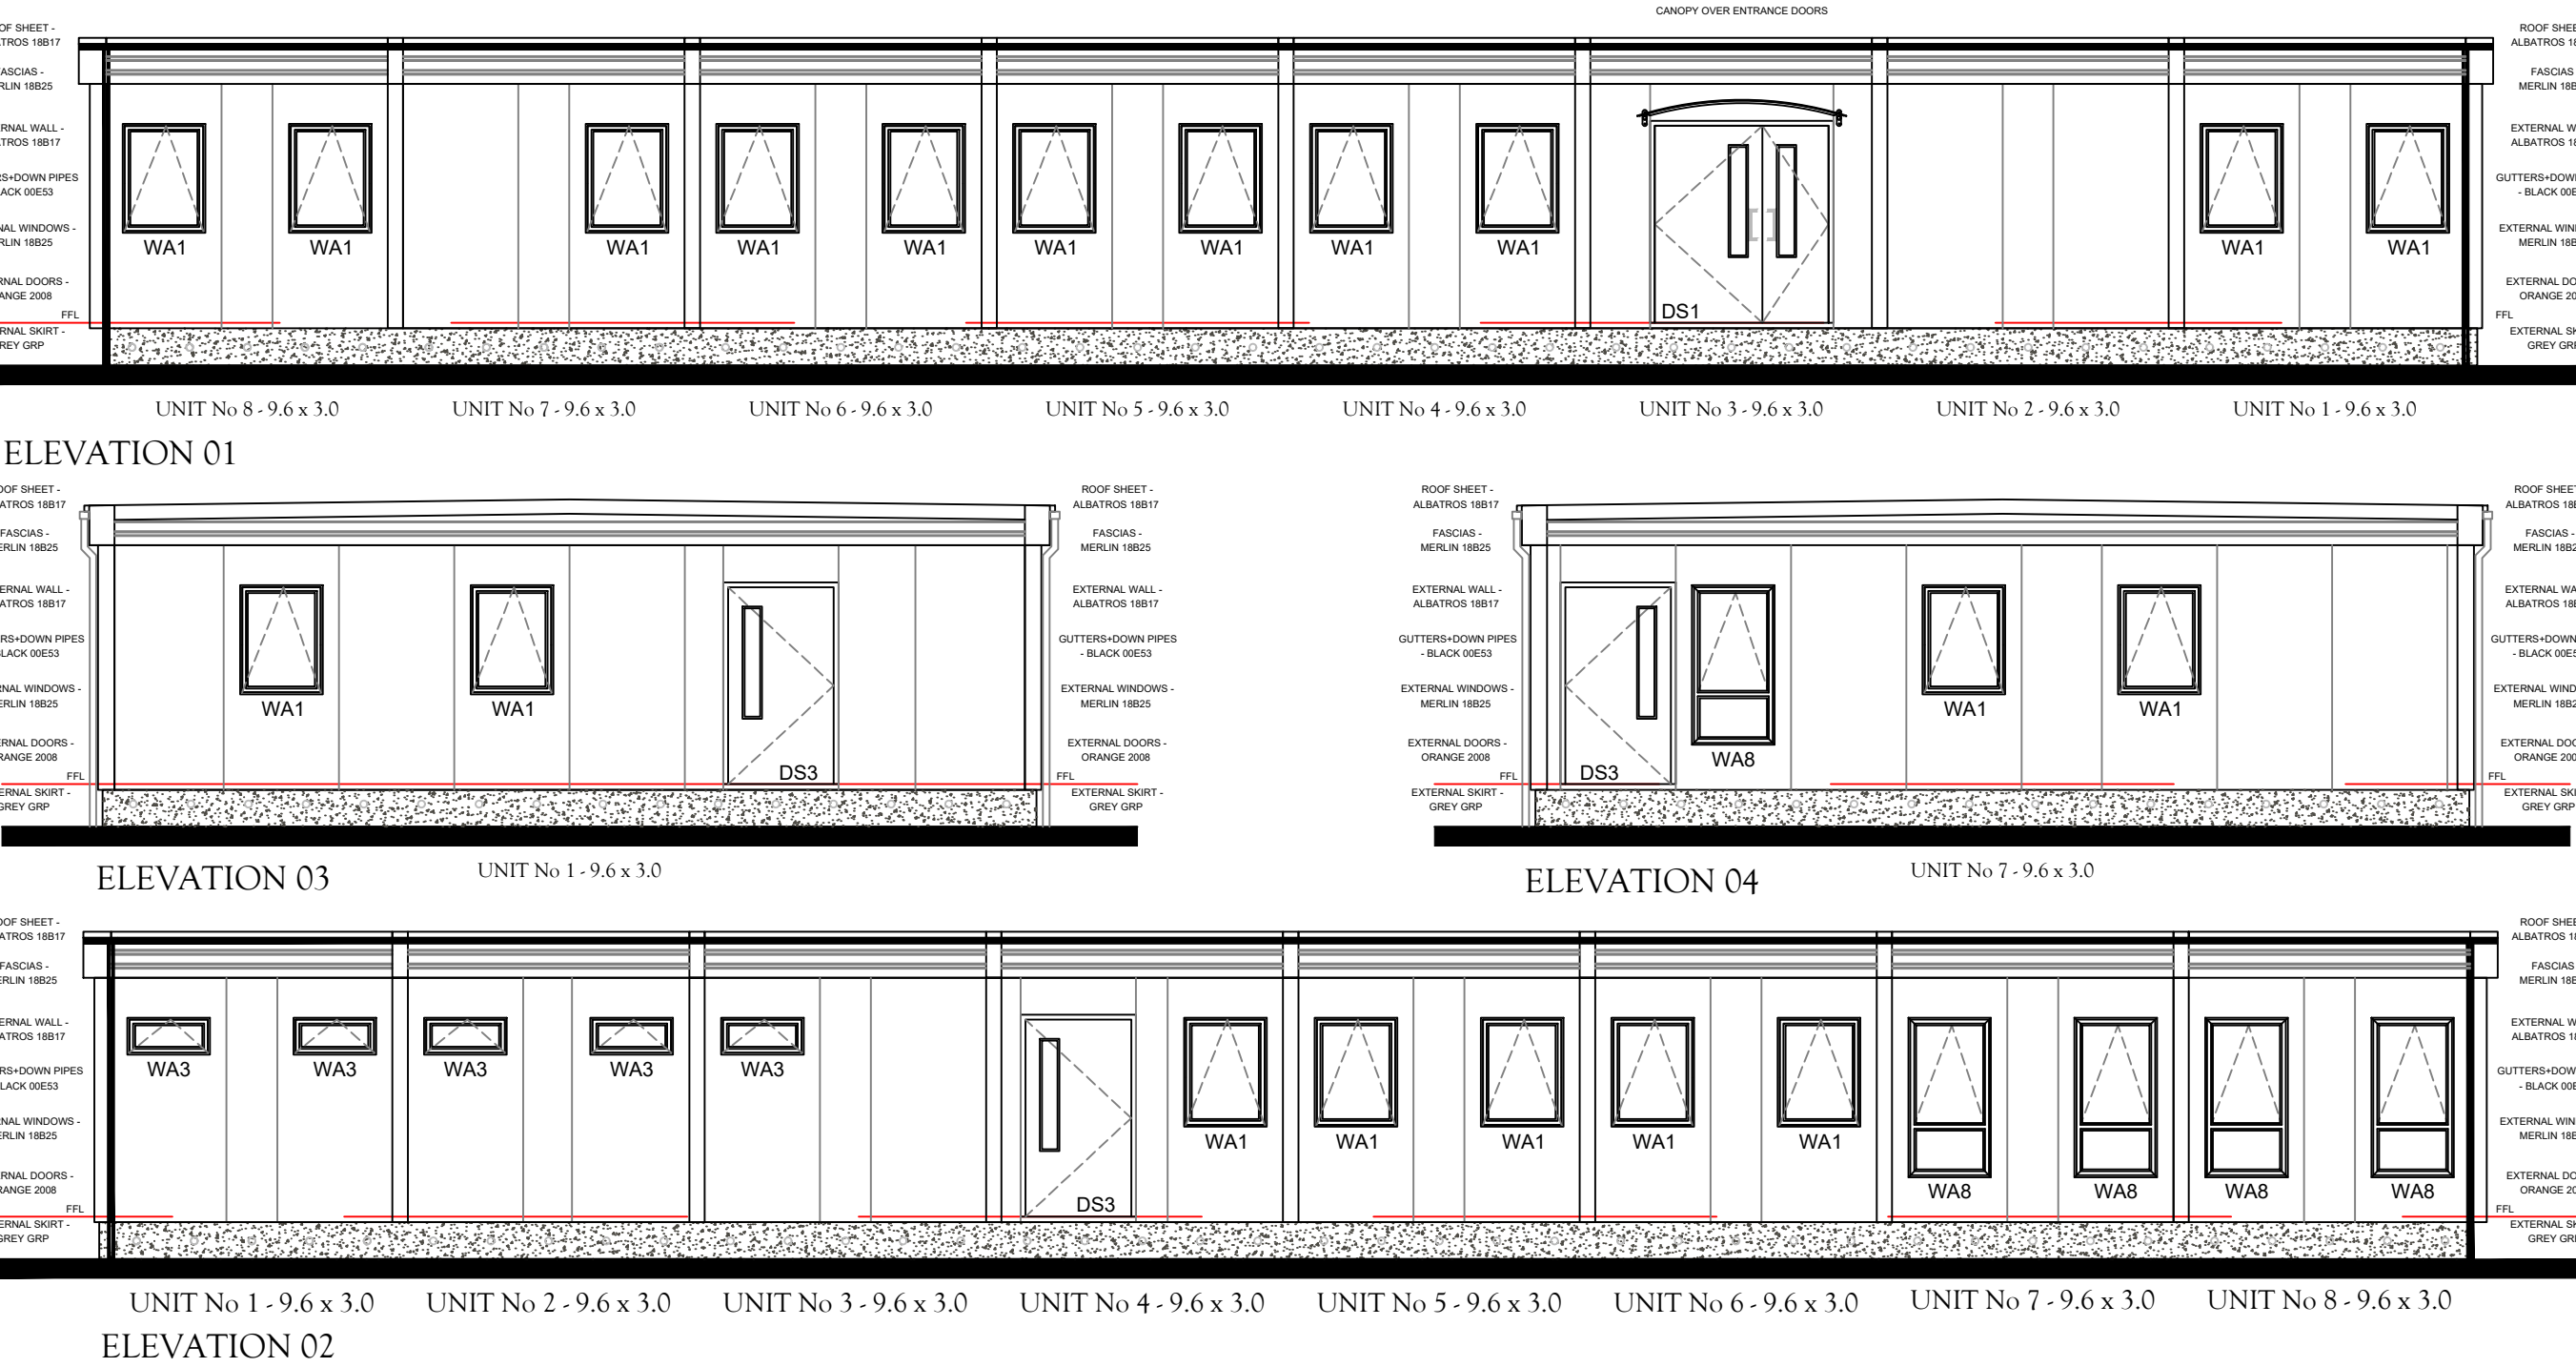


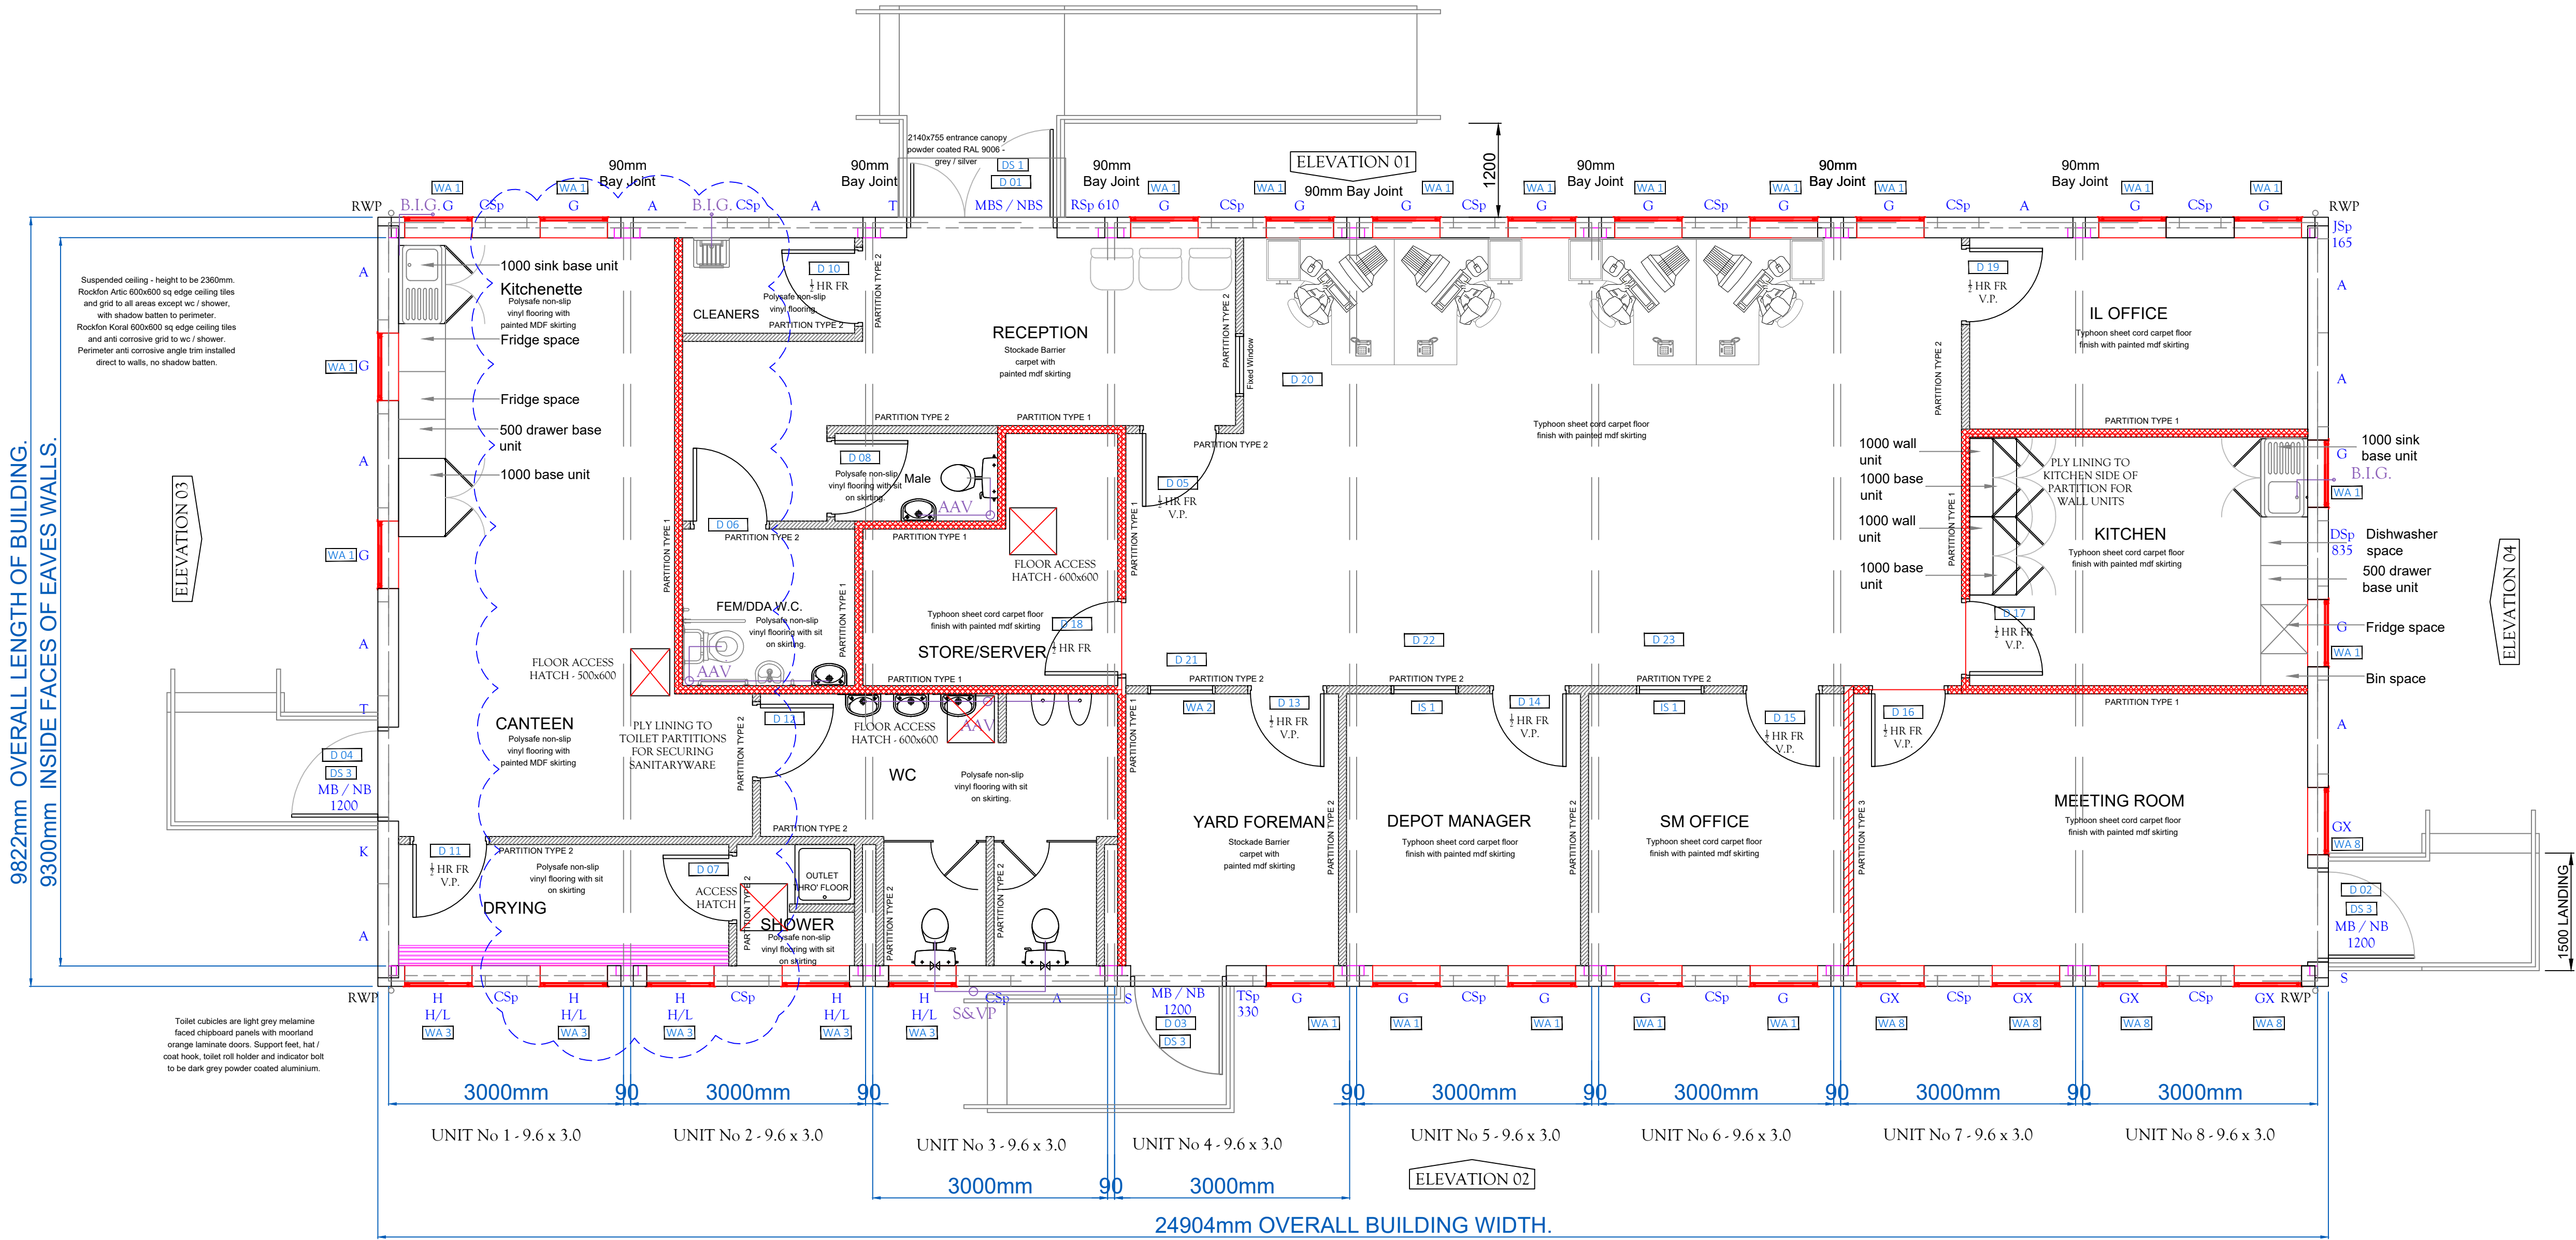

External Finishes Schedule -			
External wall finish -	Plastisol -	Albatros -	18B17
Roof Facias -	Plastisol -	Merlin -	18B25
Roof Sheet -	Plastisol -	Albatros -	18B17
Gutters and Downpipes -	UPVC -	Black -	00E53
External Skirt -	GRP -	Grey -	00E53
Windows -	Aluminium -	Merlin -	18B25
External Doors -	Metador -	Orange -	2008
Canopy -	Panic Hardware to escape doors.	Clear -	
	Polycarbonate -	Silver -	
	Frame -		

Internal Finishes Schedule -			
Internal wall finish -	Vinyl faced p/b -	White -	00E55
Internal Doors -	Self Finished	Laminate -	RAL 2008
Suspended Ceiling -	Self Finished	White -	00E55
Ceiling Trims -	Primed	White -	00E55
Skirtings -	Painted	Dark Grey -	18B25
Door Frames -	Painted	Dark Grey -	18B25
Architraves -	Painted	Dark Grey -	18B25
Carpets General -	Typhoon sheet cord	Dove Grey -	
Reception -	Stockade Barrier	Charcoal -	
Yard Foreman -	Stockdale Barrier	Light Grey -	
Vinyl -	Polysafe -	Orange Doors.	
Kitchen Fixtures -	Richmond Range	Lima Surf.	
Worktops -	Odyssey	Merlin grey, Orange doors.	
Toilet Cubicles -	Melamine -		

PARTITIONS

PARTITION TYPE 1	
HALF HOUR FIRE PARTITION.	
15mm Vinyl faced fireline board,	
72mm metal stud at 600mm centres,	
15mm Vinyl faced fireline board,	
25mm isowool fixed to metal stud.	

PARTITION TYPE 2	
STANDARD PARTITION.	
15mm Vinyl faced soundblock plasterboard,	
72mm metal stud at 600mm centres,	
15mm Vinyl faced soundblock plasterboard,	
25mm isowool fixed to metal stud.	

PARTITION TYPE 3	
HALF HOUR FIRE PARTITION.	
15mm Vinyl faced fireline board,	
12mm Ply, meeting room side,	
72mm metal stud at 600mm centres,	
15mm Vinyl faced fireline board,	
25mm isowool fixed to metal stud.	

THESE DRAWINGS ARE WERNICK'S COPYRIGHT AND MAY NOT BE REPRODUCED. FIGURED DIMENSIONS ARE TO BE TAKEN IN PREFERENCE TO SCALED MEASUREMENTS.

REVISIONS		DATE	INL	CHD
A	FLOOR FINISHES ADDED TO PLAN	04-01-22	AJB	
B	FRIDGE SPACE ADDED TO KITCHEN, SHOWER HANDED	05-01-22	AJB	
C	SHOWER ROOM ACCESS HATCH ADDED	25-01-22	AJB	
D	SKIRTING TYPES ADDED TO CANTEEN AND CHANGING ROOM	09-02-22	AJB	

NOTES

APPROVED FOR CONSTRUCTION

AUTHORISED: DP
DATE: 02/12/21

SCHEDULING ISSUE		
Date:	By:	Rev:
To:		
Purpose:		

SCHEDULING ISSUE		
Date:	By:	Rev:
To:		
Purpose:		

Wernick
BUILDINGS

TECHNICAL SERVICES DEPARTMENT
Kenfig Industrial Estate, Margam,
Port Talbot, SA13 2PE
Tel: 01656 747340
Fax: 01656 747375
e-mail: technical@wernick.co.uk
Web-site: www.wernick.co.uk

CLIENT
WERNICK GROUP

PROJECT TITLE
BRITON FERRY HIRE DEPOT

DRAWING TITLE
OFFICES GA + ELEVATIONS

DRAWN AJB	CHECKED RG	USER
ORIGINAL SCALE AS STATED	DATE 19/11/21	
CONTRACT NO. 21045	DRAWING NO. 11547 / P1 / 001 D	
Wernick GROUP		WB511