



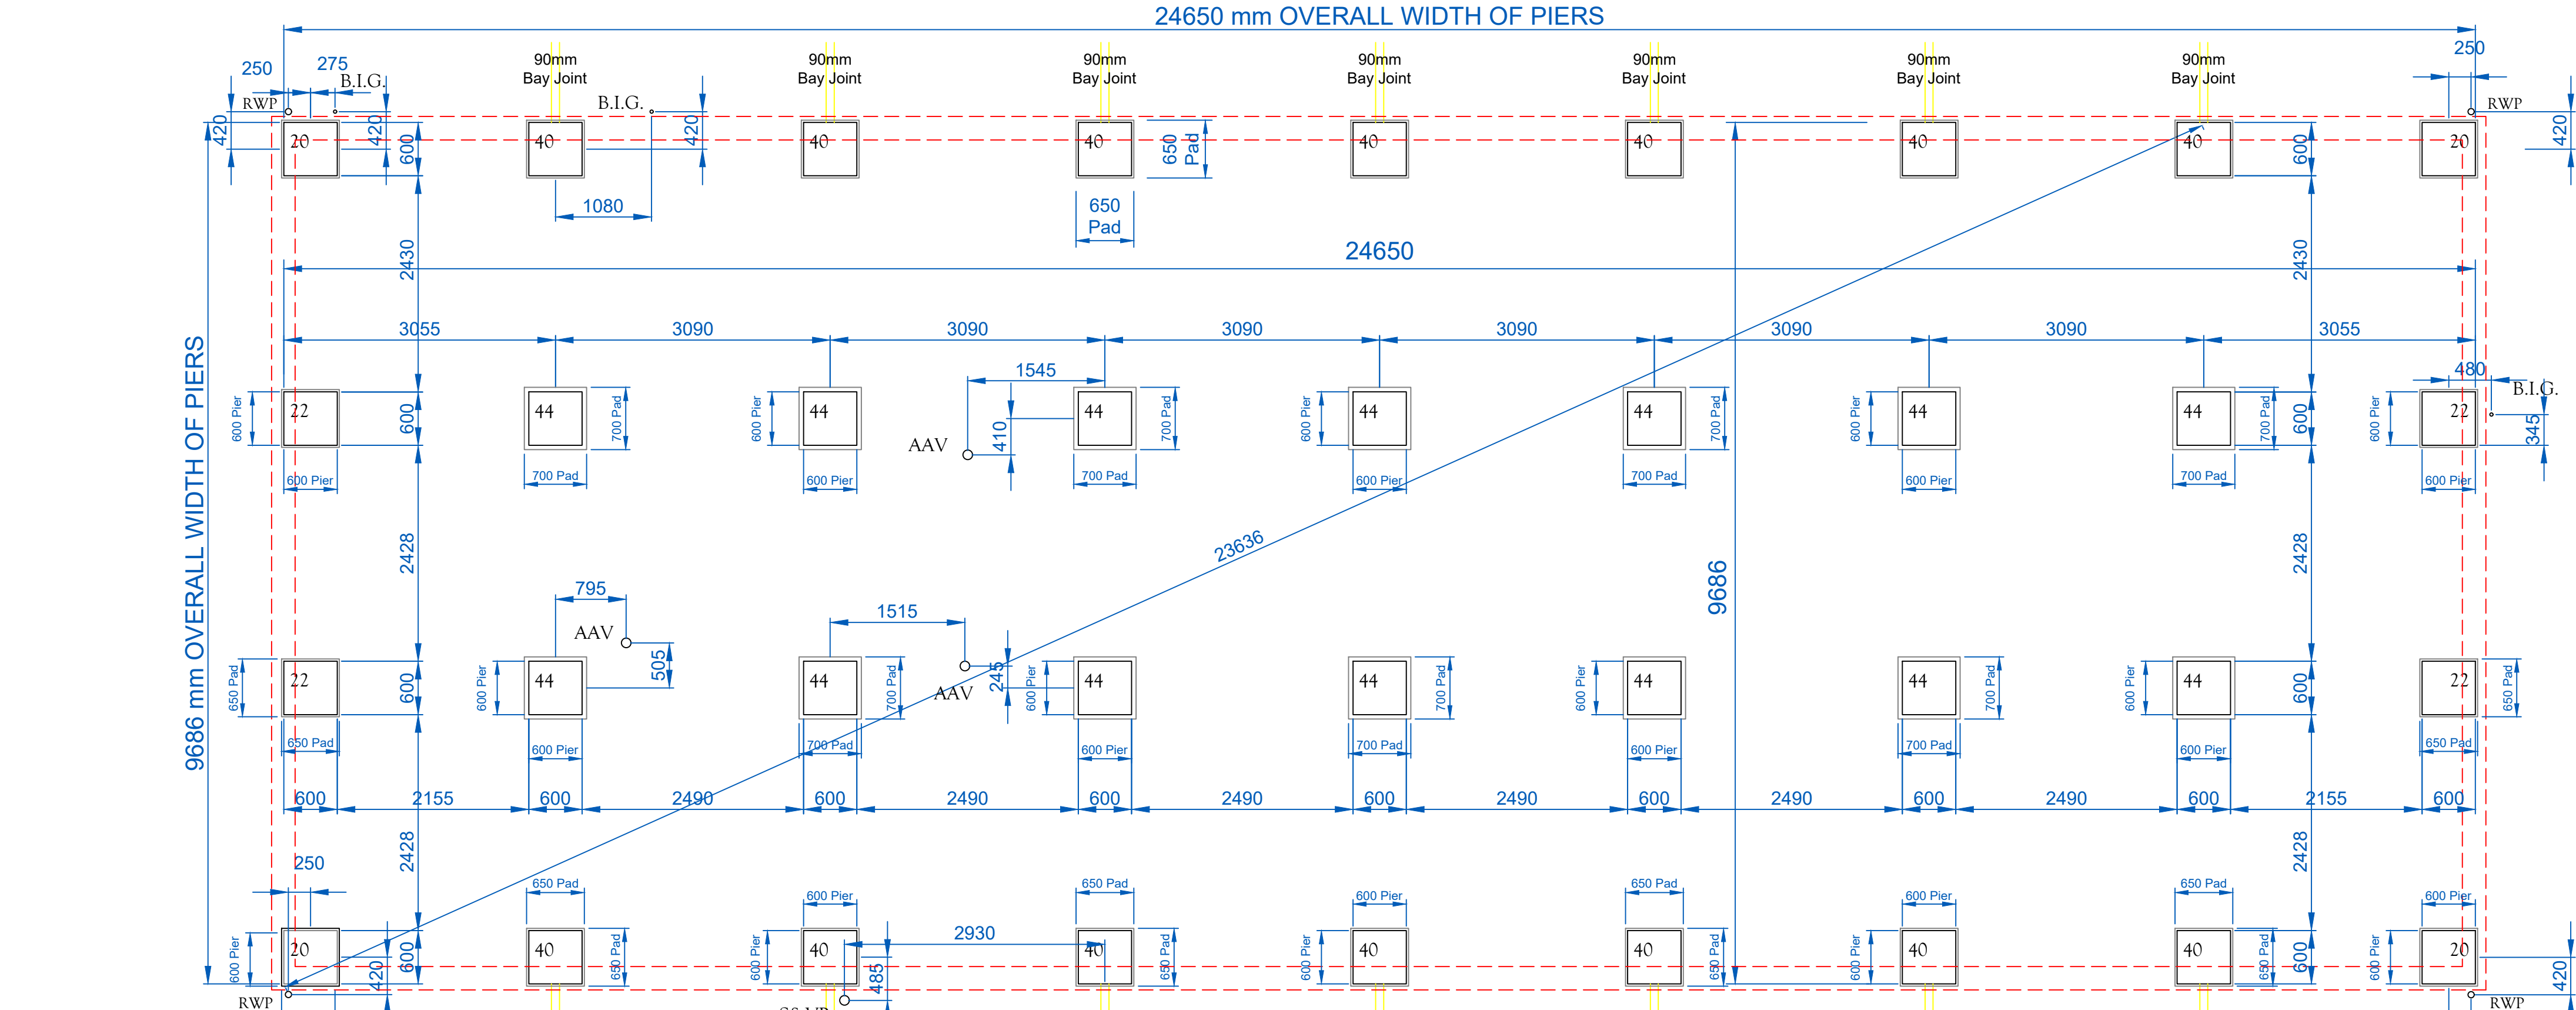


FOUNDATION PAD SETTING OUT - 1:50

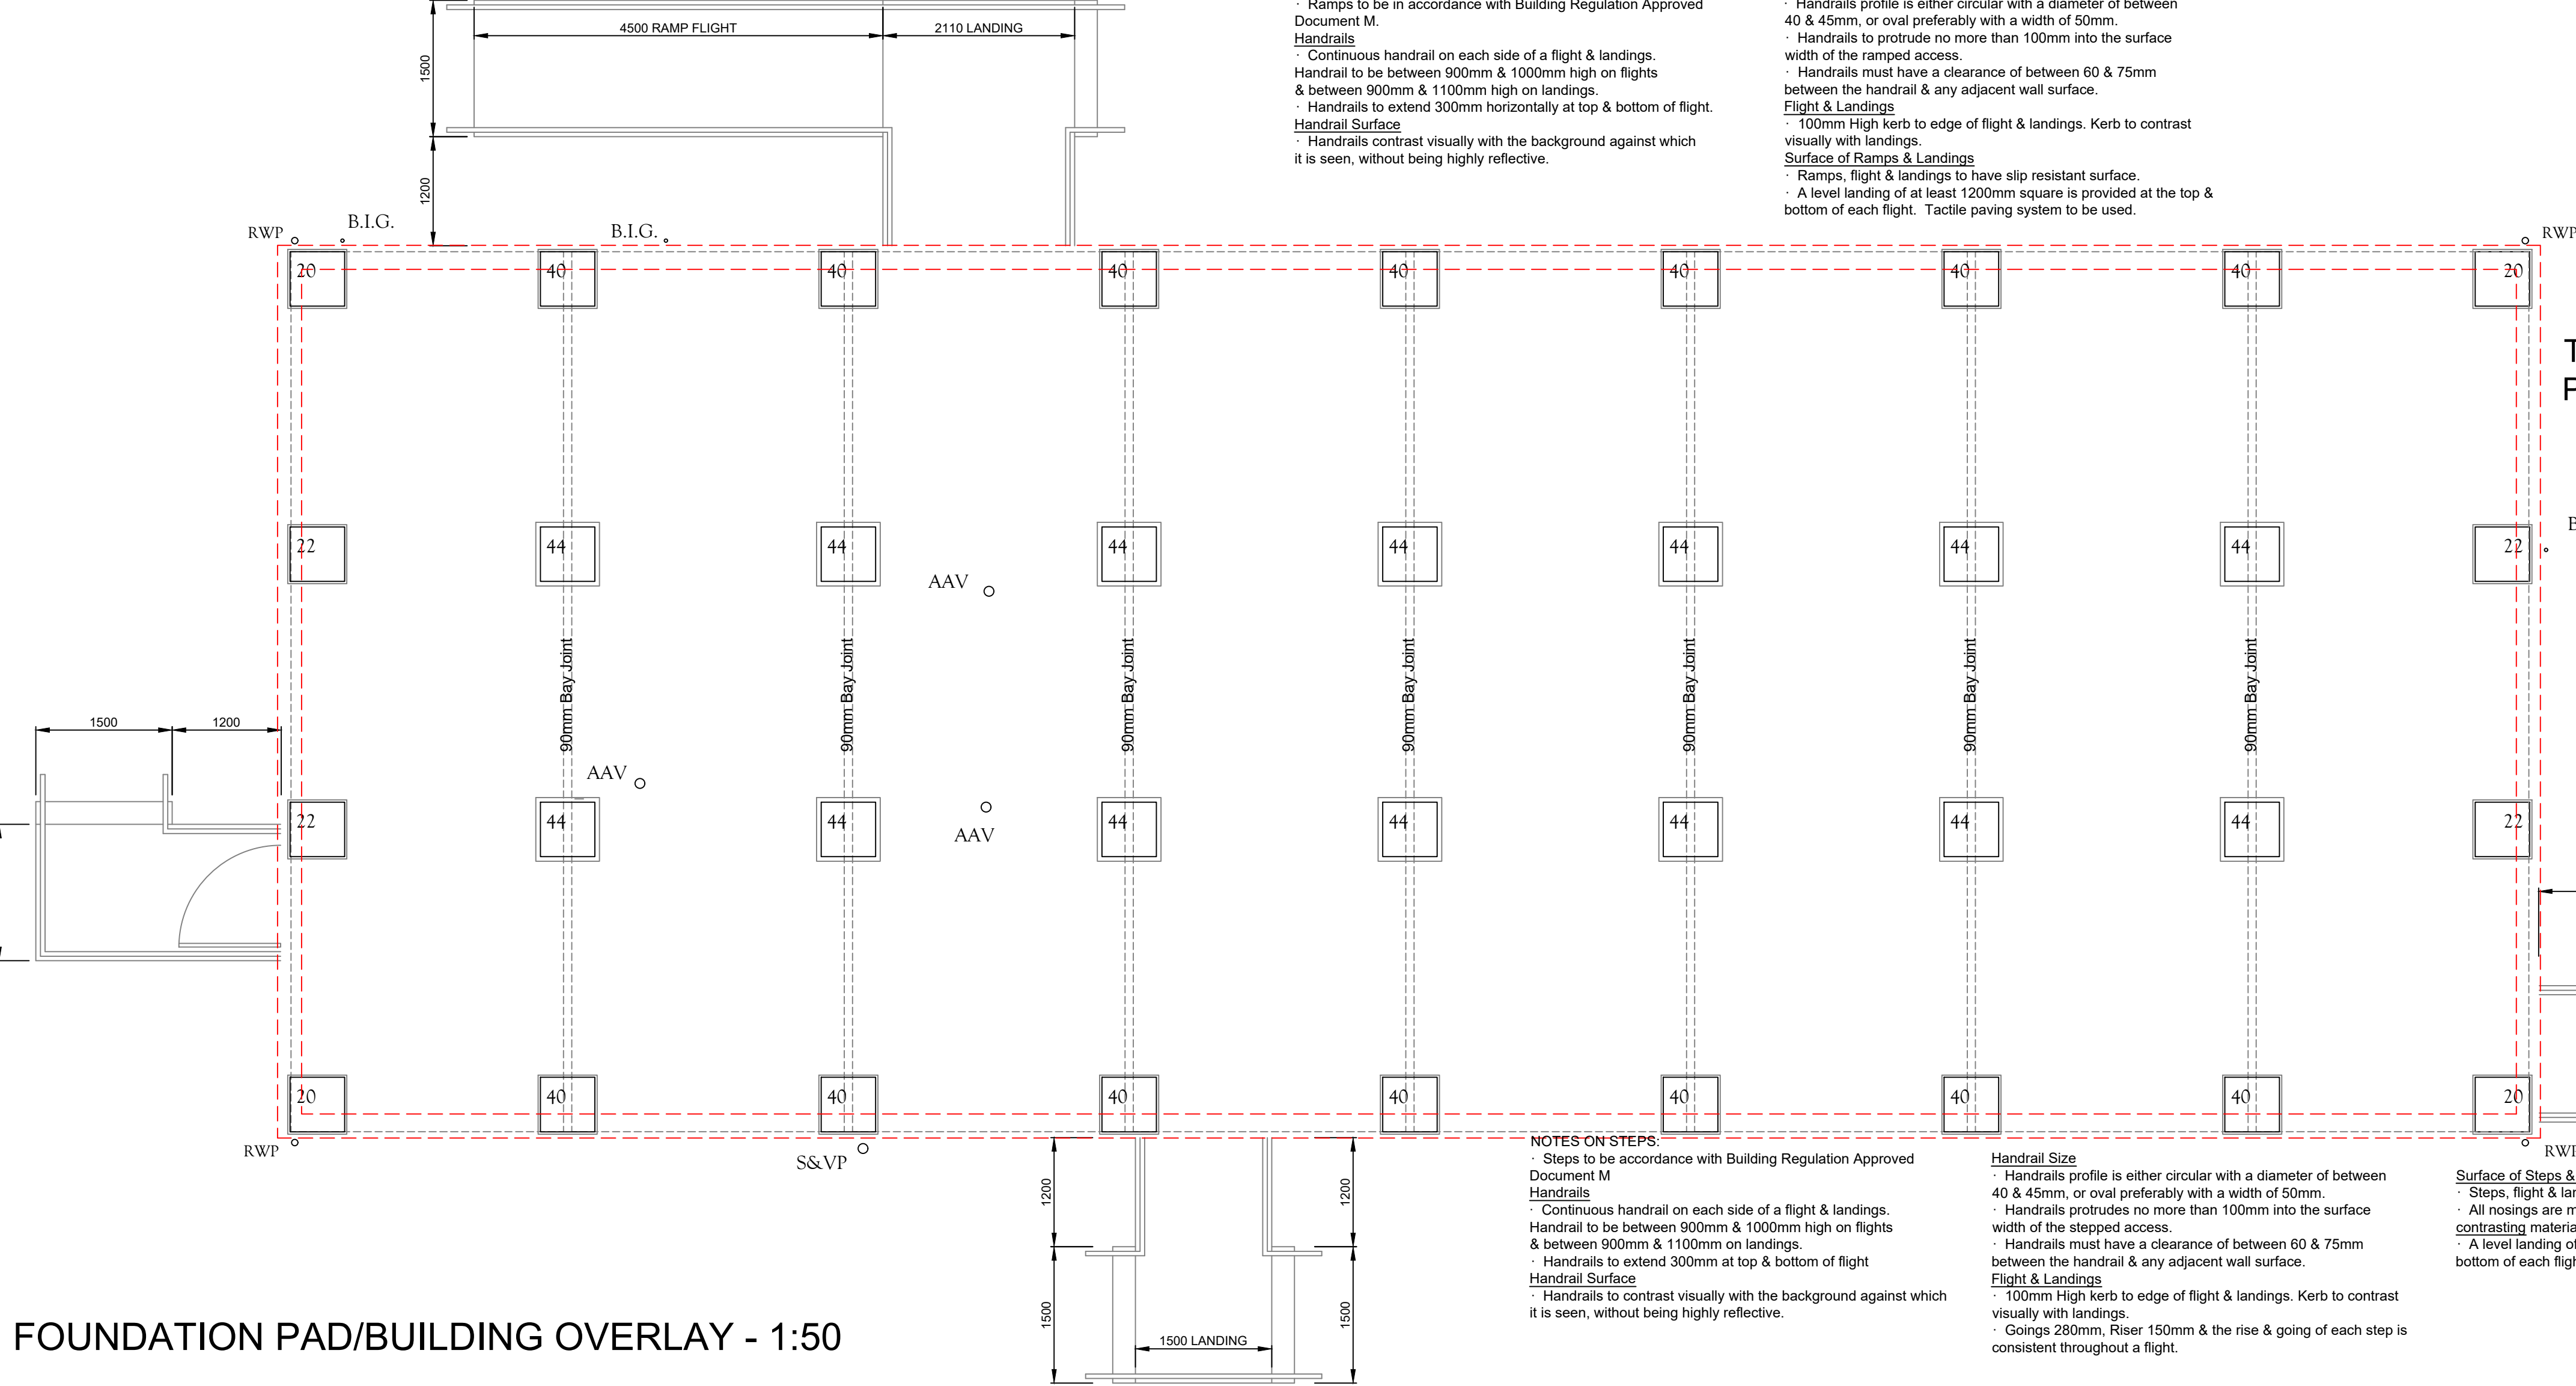

FOUNDATION PAD/BUILDING OVERLAY - 1:50

DRAINAGE NOTATION KEY:
RWP - DISCHARGING INTO BELOW GROUND GULLEY (1100) B.I.G. - BACK INLET GULLEY TO ACCEPT FOUL WATER (1100)
AAV - AIR ADMITTANCE VALVE DISCHARGING INTO BELOW GROUND FOUL DRAINAGE CONNECTION BY VERTICAL SPIGOT (1100) AT GROUND LEVEL

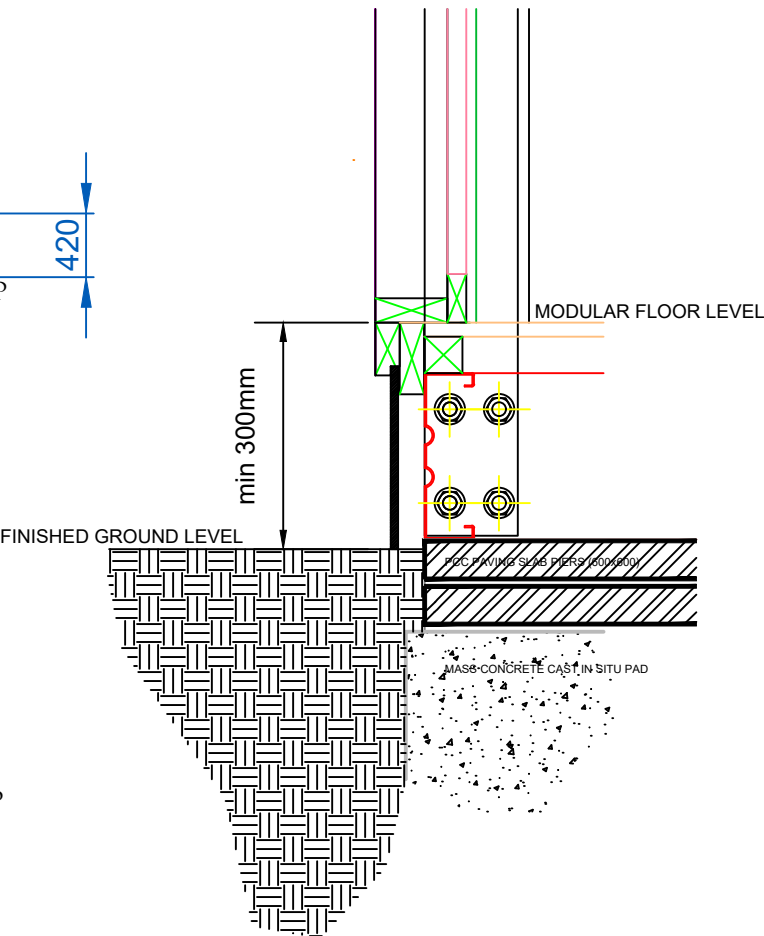

TYPICAL SECTION THRU PERIMETER FOUNDATION - 1:10

REVISIONS		DATE	INL	CHD
X	X		X	

NOTES

APPROVED FOR CONSTRUCTION

AUTHORISED: DP
DATE: 02/12/21

SCHEDULING ISSUE
Date: By: Rev:
To: Purpose:

SCHEDULING ISSUE
Date: By: Rev:
To: Purpose:

Wernick
BUILDINGS

TECHNICAL SERVICES DEPARTMENT
Kenfig Industrial Estate, Margam,
Port Talbot, SA13 2PE
Tel: 01656 747340
Fax: 01656 747375
e-mail: technical@wernick.co.uk
Web-site: www.wernick.co.uk

CLIENT
WERNICK GROUP

PROJECT TITLE
BRITON FERRY HIRE DEPOT

DRAWING TITLE
FOUNDATION LAYOUT

DRAWN	CHECKED	USER
AJB	RG	
ORIGINAL SCALE	DATE	
AS STATED	19/11/21	
CONTRACT NO.	DRAWING NO.	
21045	11547 / P1 / 002	

Wernick
GROUP

WB511