


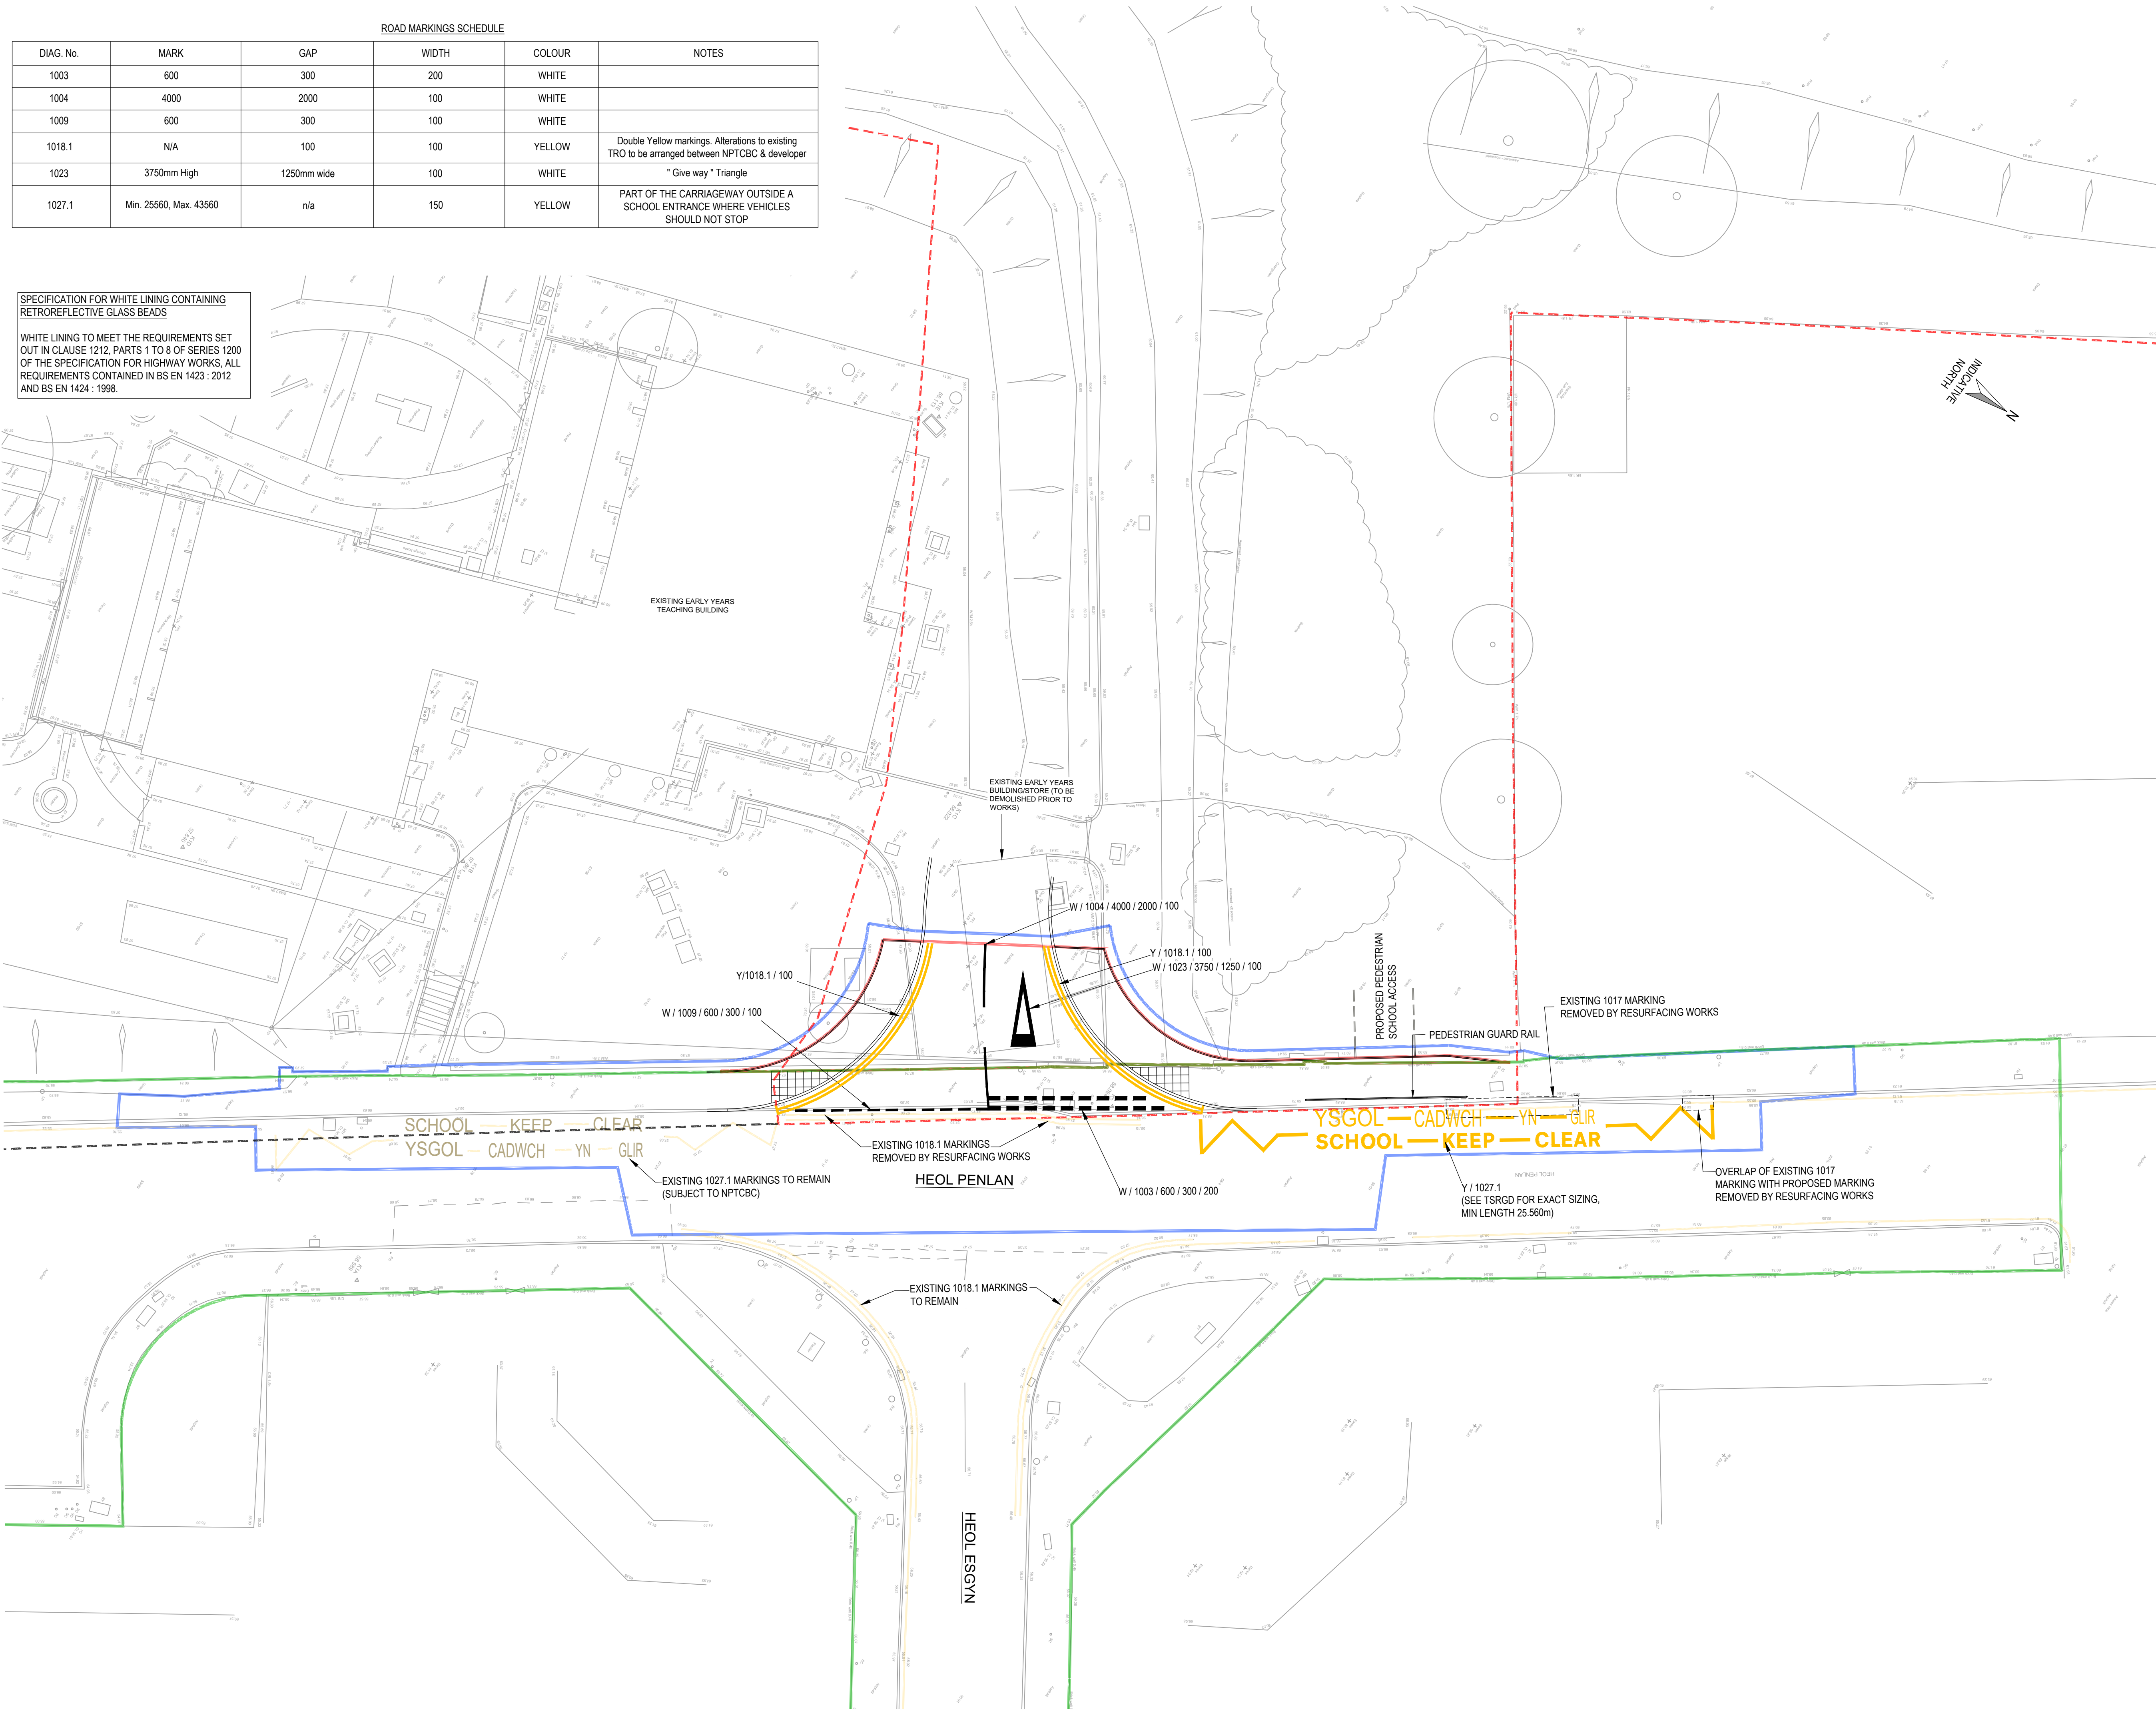

ROAD MARKINGS SCHEDULE					
DIAG. No.	MARK	GAP	WIDTH	COLOUR	NOTES
1003	600	300	200	WHITE	
1004	4000	2000	100	WHITE	
1009	600	300	100	WHITE	
1018.1	N/A	100	100	YELLOW	Double Yellow markings. Alterations to existing TRO to be arranged between NPTCBC & developer
1023	3750mm High	1250mm wide	100	WHITE	"Give way" Triangle
1027.1	Min. 25560, Max. 43560	n/a	150	YELLOW	PART OF THE CARRIAGEWAY OUTSIDE A SCHOOL ENTRANCE WHERE VEHICLES SHOULD NOT STOP

SPECIFICATION FOR WHITE LINING CONTAINING RETROREFLECTIVE GLASS BEADS

WHITE LINING TO MEET THE REQUIREMENTS SET OUT IN CLAUSE 1212, PARTS 1 TO 8 OF SERIES 1200 OF THE SPECIFICATION FOR HIGHWAY WORKS, ALL REQUIREMENTS CONTAINED IN BS EN 1423 : 2012 AND BS EN 1424 : 1998.

- NOTES:-
- THIS DRAWING IS TO BE READ INCONJUNCTION WITH ALL OTHER ARCHITECTURAL, ENGINEERING AND OTHER DESIGN CONSULTANTS DRAWINGS & INFORMATION.
 - EXISTING TOPOGRAPHICAL & UTILITIES INFORMATION SHOWN IS TAKEN FROM GWALIA DRAWINGS 2885-T-OVERVIEW AND 2885-U-OVERVIEW (07.11.2019) PROVIDED BY THE CLIENT.
 - ALL DESIGN, DETAILS & ARRANGEMENTS SHOWN SUBJECT TO THE WRITTEN APPROVAL OF NPTCBC PRIOR TO THE COMMENCEMENT OF WORKS AND/OR ORDERING OF MATERIALS.

- LEGEND
- P2019/5679 SITE BOUNDARY
 - ADJACENT LAND OWNED BY DEVELOPER/NPTCBC
 - HIGHWAY WORKS BOUNDARY
 - NPTCBC HIGHWAYS BOUNDARY (TBC)
 - AREA OF LAND IN THE DEVELOPER'S OWNERSHIP TO BE DEDICATED AS ADOPTED HIGHWAY FOLLOWING THE ISSUE OF THE FINAL CERTIFICATE BY NPTCBC AS HIGHWAY AUTHORITY

C01	11/12/20	Construction Issue	ME	GS
P02	06/07/20	Amended to NPTCBC comments	TDJ	GS
P01	11/03/20	Preliminary issue	TDJ	GS
Rev	Date	Description	By	Apvd

PROJECT:
ABBEY SCHOOL

TITLE:
HIGHWAY WORKS;
ROAD MARKINGS



SCALE@A1:
1:150

PROJECT REF:
19264

DRAWING No: ABBY-JUBB-V3-ZZ-DR-C-1200 REV: C01

Revision Referencing
P = Preliminary A = Approval T = Tender C = Construction

Jubb