



CDM notes are provided to assist the contractor in managing residual hazards identified during the design stage. Any such notes do not relieve the contractor of their duties under all relevant CDM Regulations.

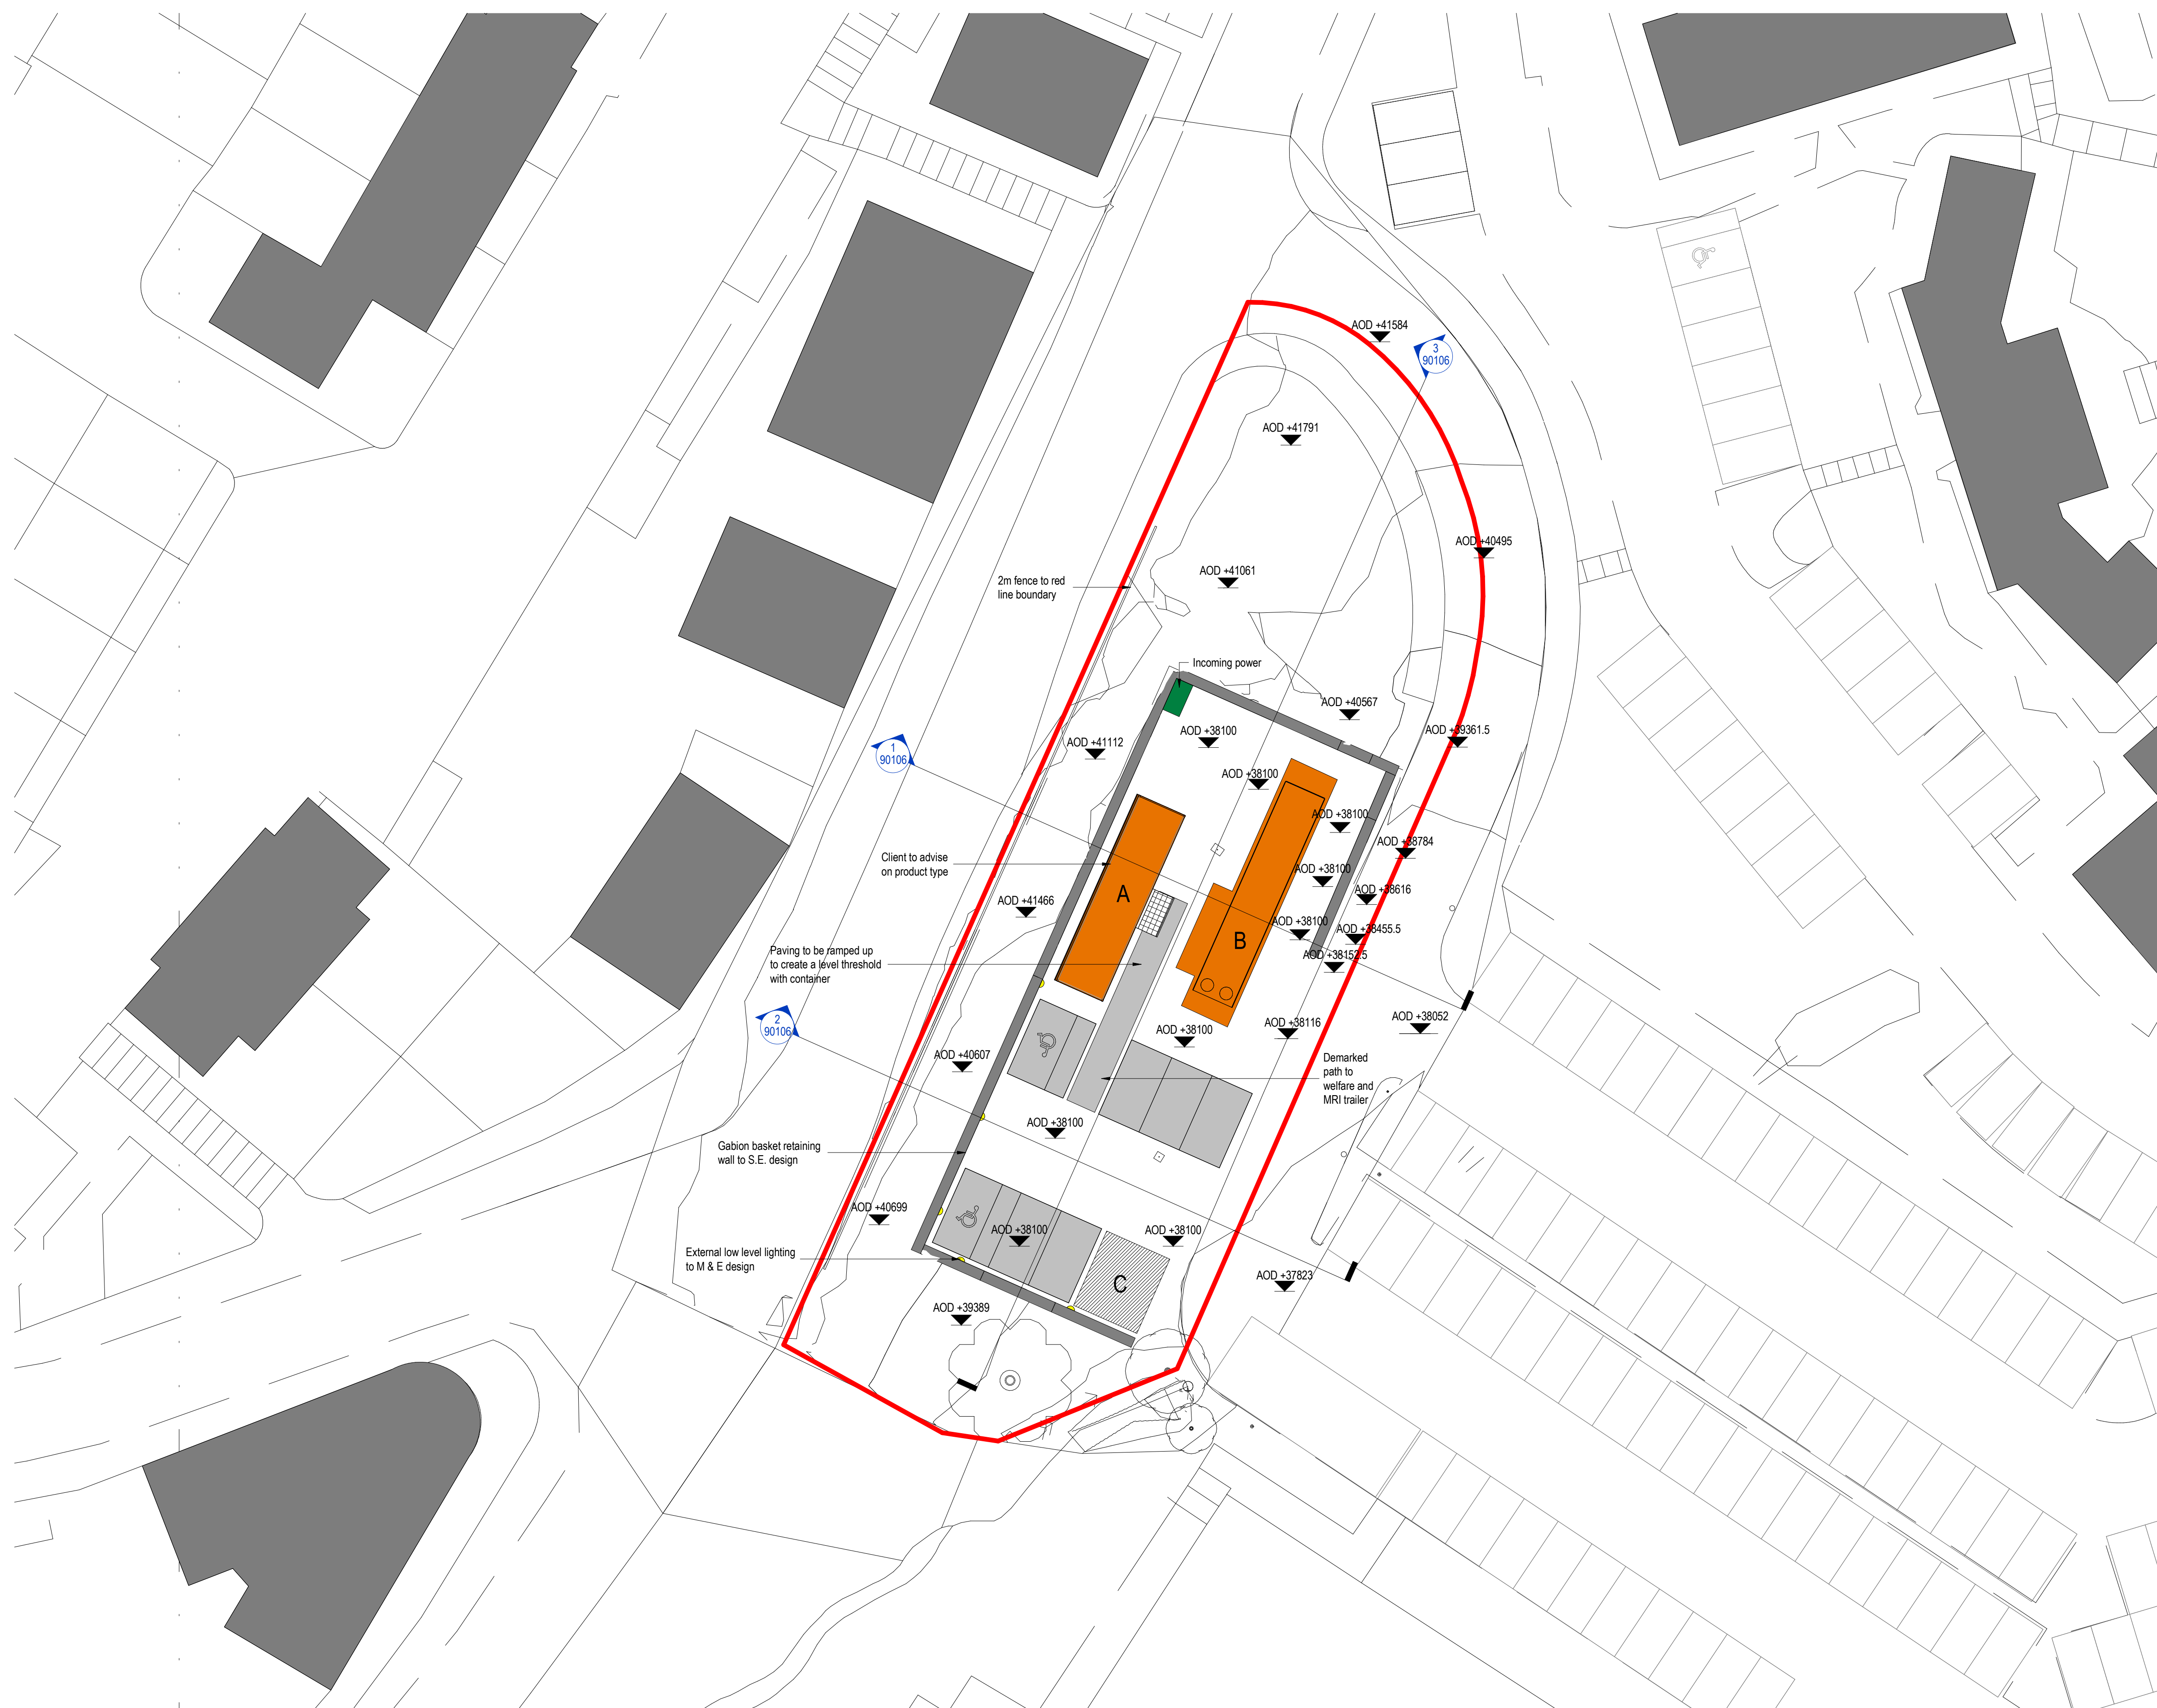

SUITABILITY NUMBER KEY:		
WIP		DOCUMENTATION - SIGN-OFF
S0 - Work in Progress*		A - Fit for construction
SHARED		B - Fit for construction, with comments
S1 - Fit for co-ordination**		
S2 - Fit for information		ARCHIVE
S3 - Fit for internal review and comment		AB - As-Built
S4 - Fit for construction approval		FC - Final Construction
DOCUMENTATION		
D1 - Fit for costing		* for Internal pre-issue usage only.
D2 - Fit for tender		** For model file usage only.
D3 - Fit for contractor design		
D4 - Fit for manufacture/procurement		

rio  studio@rioarchitects.com
www.rioarchitects.com
[@rioarchitects](https://twitter.com/rioarchitects)

Rio Cardiff 21a Allensbank Road Cardiff CF14 3PN +44 (0)29 2025 0066	Rio London 19 21 Hatton Garden London EC1N 8BA +44 (0)20 2691 7565
--	--

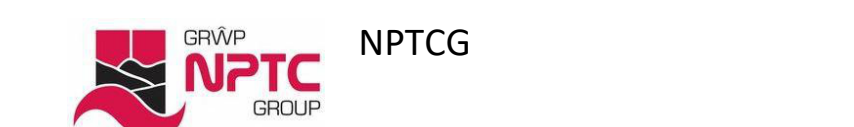

PROJECT TITLE :
MRI Scanner
Llandarcy

DRAWING TITLE :
Proposed Plan

DRAWN BY: RLD CHECKED BY: JY APPROVED BY: RR

JOB NO : 0330	SCALE : 1 : 200 @ A1
---------------	----------------------

SUITABILITY: S2						
DATE: 07.01.21			REVISION: 1			
PROJECT 0330	ORIGIN. RIO	VOLUME 01	LEVEL XX	TYPE DR	DISCIP. A	NUMBER 90102