
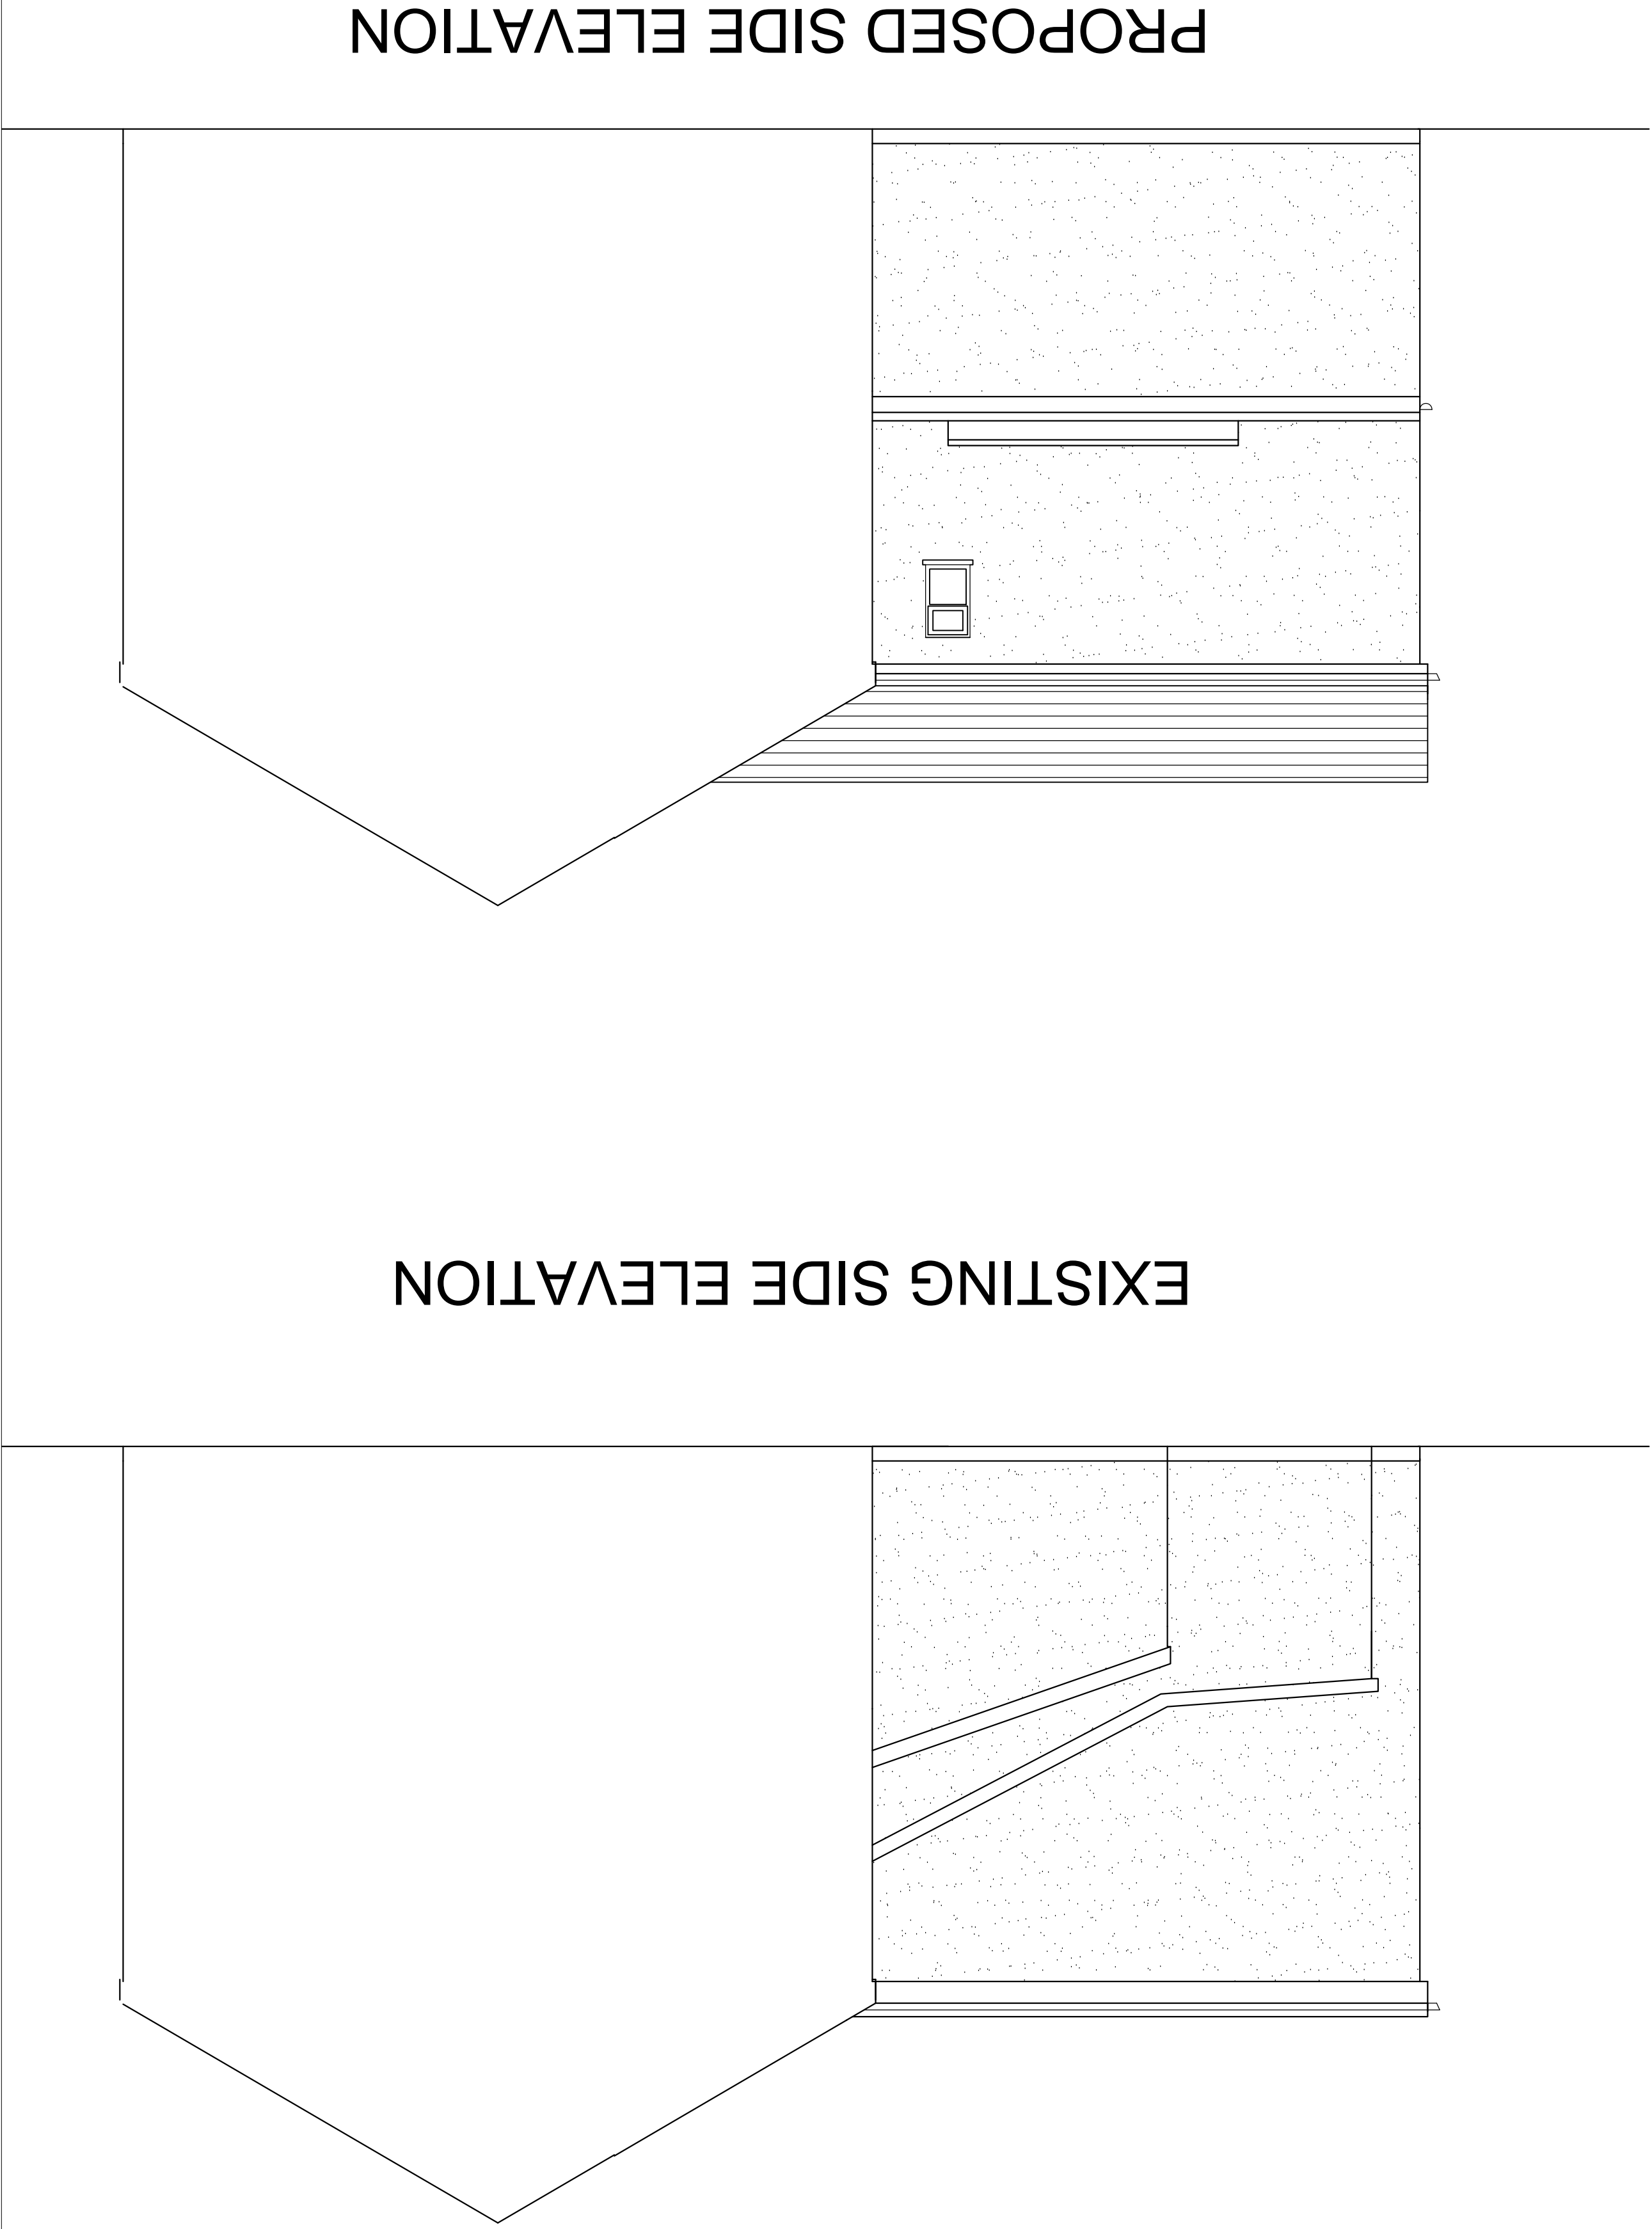


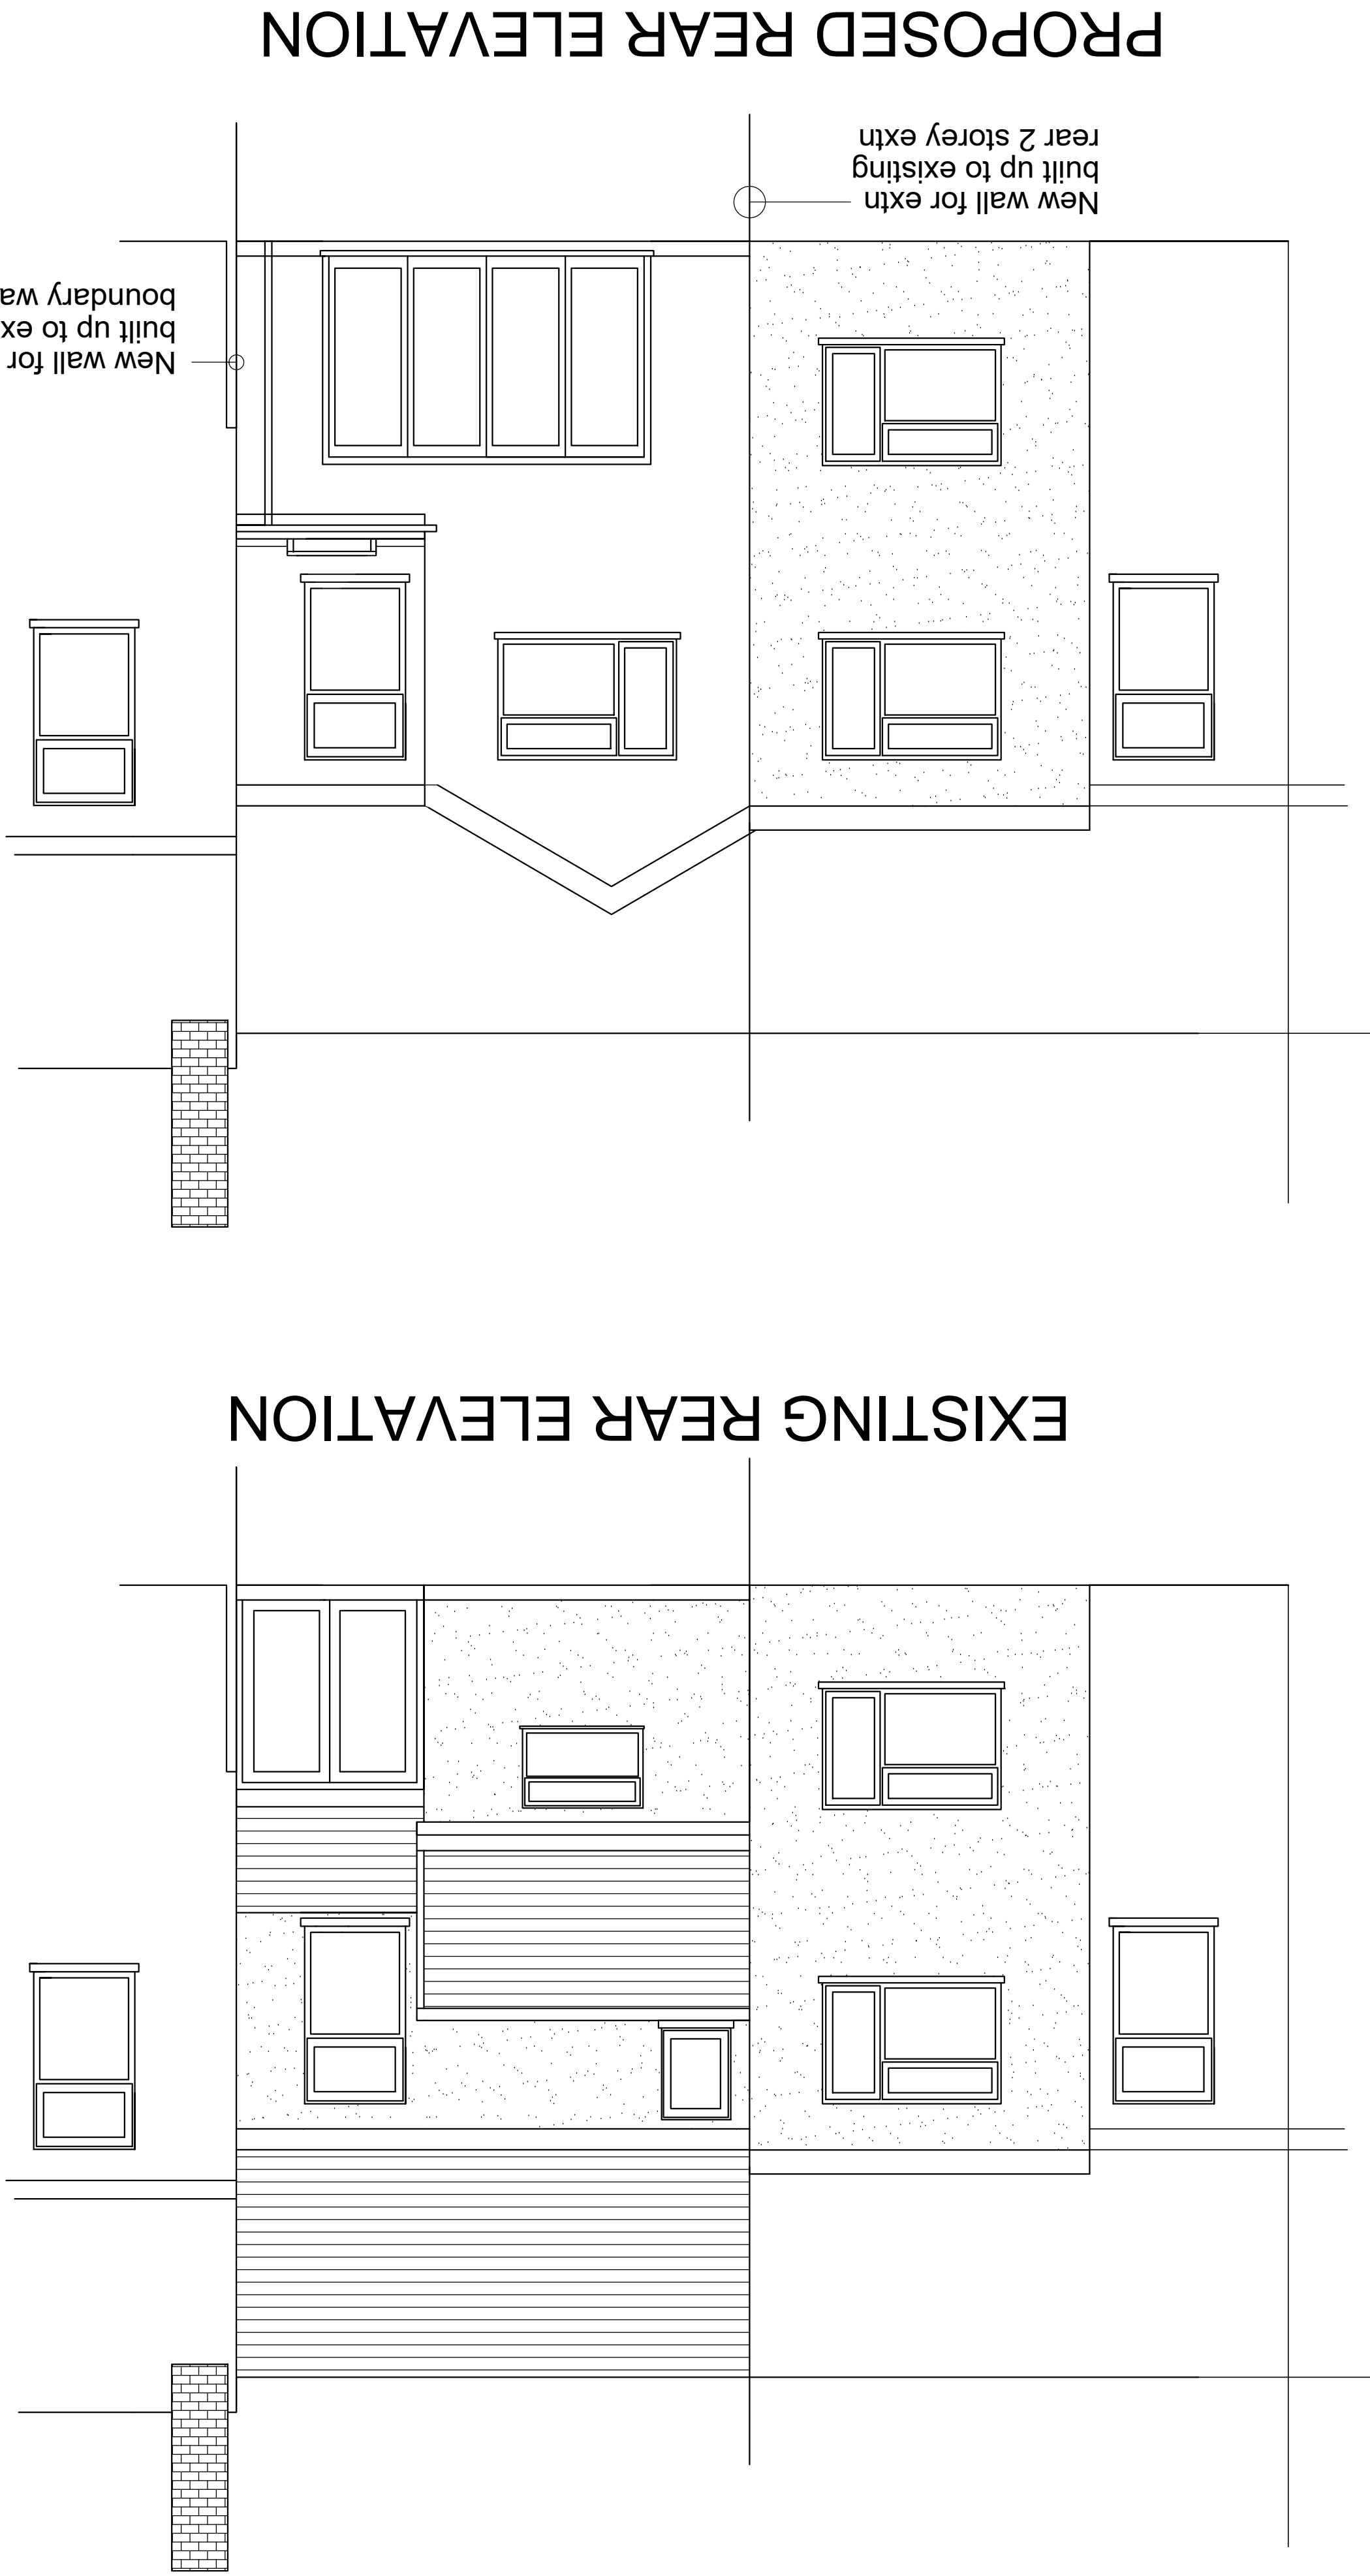

Project		Scale	
Steve		1:50	
Date		01.03.2022	
Sheet		4	

Project Name and Address	
EXISTING & PROPOSED ELEVATIONS	
16 CHRISTOPHER RD	
SKEWEN	

Firm Name and Address	

No.	Revision/Issue	Date

General Notes	