
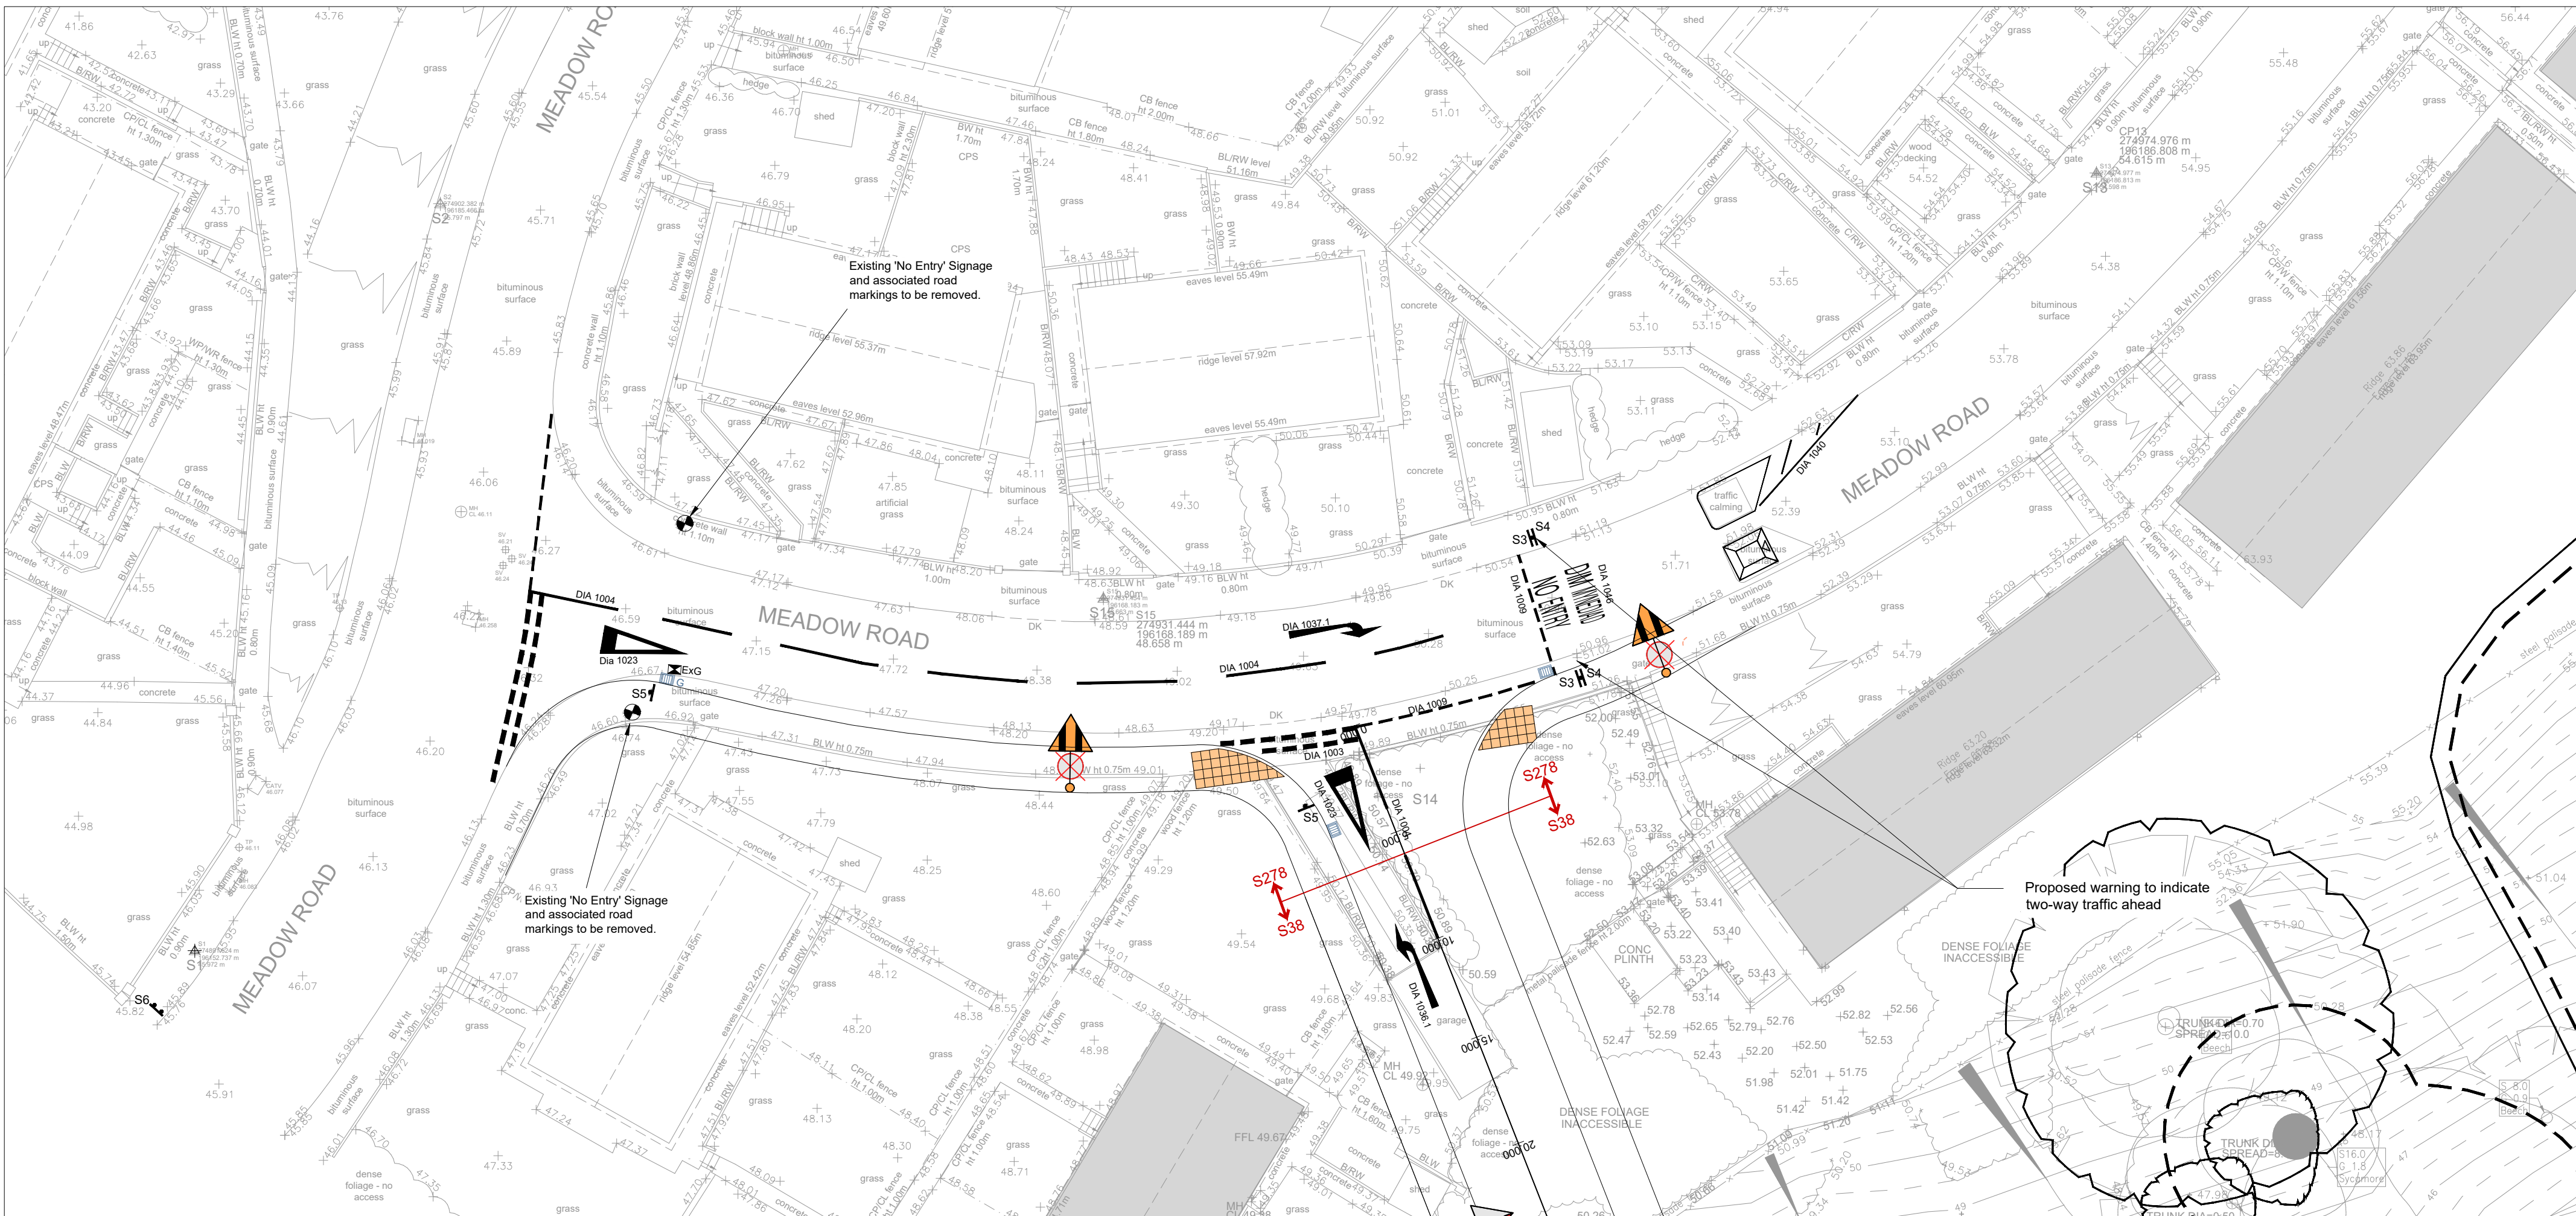


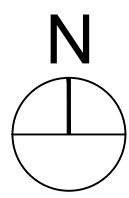

Marking Schedule

Road Marking Ref:	Road Marking Layout	Location (length/no.)
TSRGD DIA 1003		Site Access Access Crossing
TSRGD DIA 1004		Site Access & Right Turn Lane
TSRGD DIA 1009		Site Access Meadow Rd. West of Proposed Kerbed Build-out
TSRGD DIA 1046		Meadow Rd (to immediate east of proposed site access)
TSRGD DIA 1023		
TSRGD DIA 1036.1		Left Turn Lane Egress of Site (1no.)
TSRGD DIA 1037.1		Right Turn Lane Ingress of Site (1no.)
TSRGD DIA 1040		At traffic calming

Signage Schedule

Road Marking Ref:	Diagram	Size	'X' Height	Mounting Height	Reflectivity	Post Diameter	Foundation
TSRGD DIA 616		450	-	2100	Class 1	76	350w x 600l x 600 d ST2
TSRGD DIA 521		450	-	2100	Class 1	76	350w x 600l x 600 d ST2
TSRGD DIA 602		600	-	2100	Class 1	76	350w x 600l x 600 d ST2
TSRGD DIA 790		750	62.5	2100	Class 1	2 x 76	600x600x600 ST2

This drawing is copyright and its use or reproduction without the permission of Spring Design Consultancy Limited. All rights are reserved until invoices are paid in full. No responsibility will be taken for any design used for construction prior to receipt of relevant approvals.

rev date
A 25/10/21
B 09/11/21
C 18/02/22
D 11/03/22

description
Markings and schedule amended.
Street lighting added.
Amended to suit comments from NPT CBC.
Signage & markings amended.

by
VCH
VCH
VCH
MCC

Status:

APPROVAL

Drawn: LG

Checked: MCC

Date: July 2021

Scale: 1:200 (A1)

Client: Jones Brothers & Tai Tarian

Project: Meadow Road, Neath

Title: Section 278 Signage & Marking Schedule

Ref: 2430/551

Rev: D

spring
design
Unit 2 Chapel Barns | Merthyr Mawr
Bridgend | CF32 0LS | 01656 656267
mail@spring-consultancy.co.uk