


KEY

- Proposed Carriageway Construction
- Proposed Footway Construction
- Proposed Grass Verge (Proposed Kerbed Build-out)
- 'Blister' Tactile Paving (Colour Buff)
- Proposed Speed Cushion (Colour Red)
- HB2 Kerb (125mm upstand)
- BN Kerb (0mm upstand)
- L / R Dropper Kerb (125-0mm upstand)
- EF Edging Kerb
- Quadrant Kerb

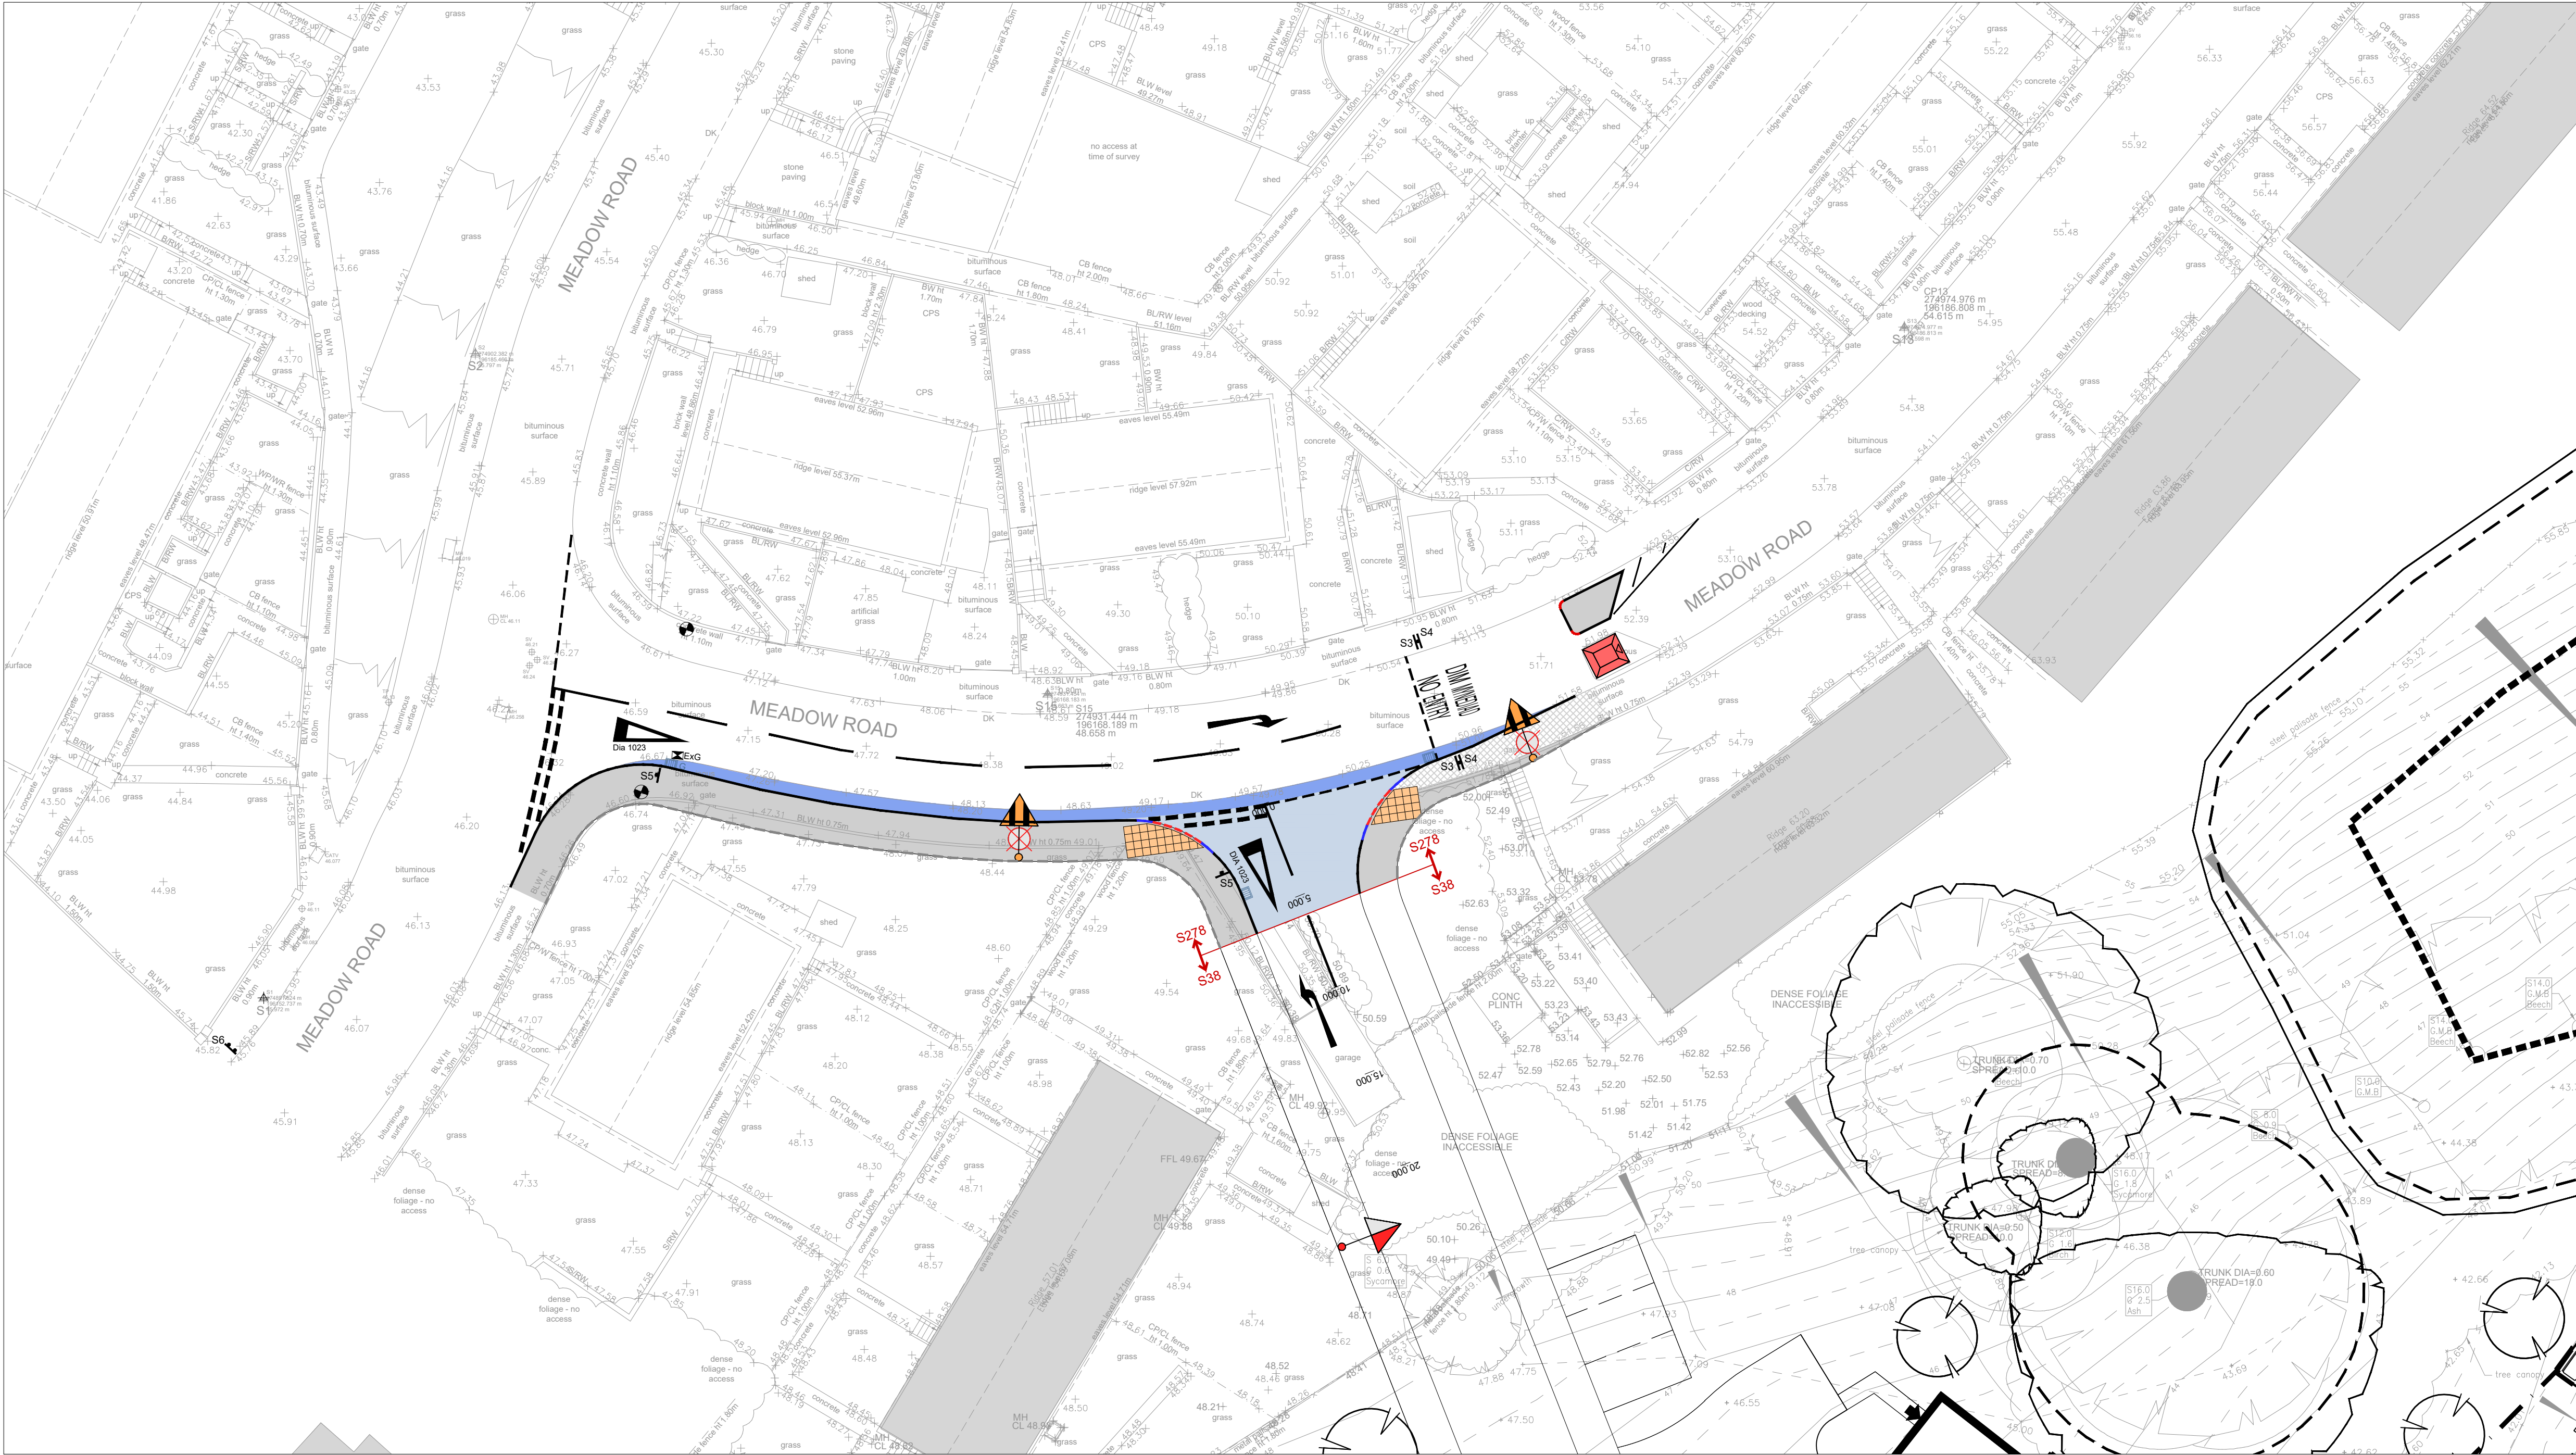

This drawing is copyright and its use or reproduction without the permission of Spring Design Consultancy Limited. All rights are reserved until invoices are paid in full. No responsibility will be taken for any design used for construction prior to receipt of relevant approvals.

| rev | date     | description                                     |
|-----|----------|-------------------------------------------------|
| A   | 25/10/21 | Traffic calming, speed cushion and Key amended. |
| B   | 09/11/21 | Street lighting added.                          |
| C   | 18/02/22 | Proposals amended to suit NPTCC comments.       |
| D   | 11/03/22 | Signage & markings amended.                     |

by  
VCH  
VCH  
VCH  
MCC

Status:

APPROVAL

Drawn: LG  
Checked: MCC  
Date: July 2021  
Scale: 1:200(A1)

Client: Jones Brothers & Tai Tarian  
Project: Meadow Road, Neath  
Title: Section 278 Surface Finishes Plan  
Ref: 2430/552  
Rev: D

spring design  
Unit 2 Chapel Barns | Merthyr Mawr  
Bridgend | CF32 0LS | 01656 656267  
mail@spring-consultancy.co.uk