

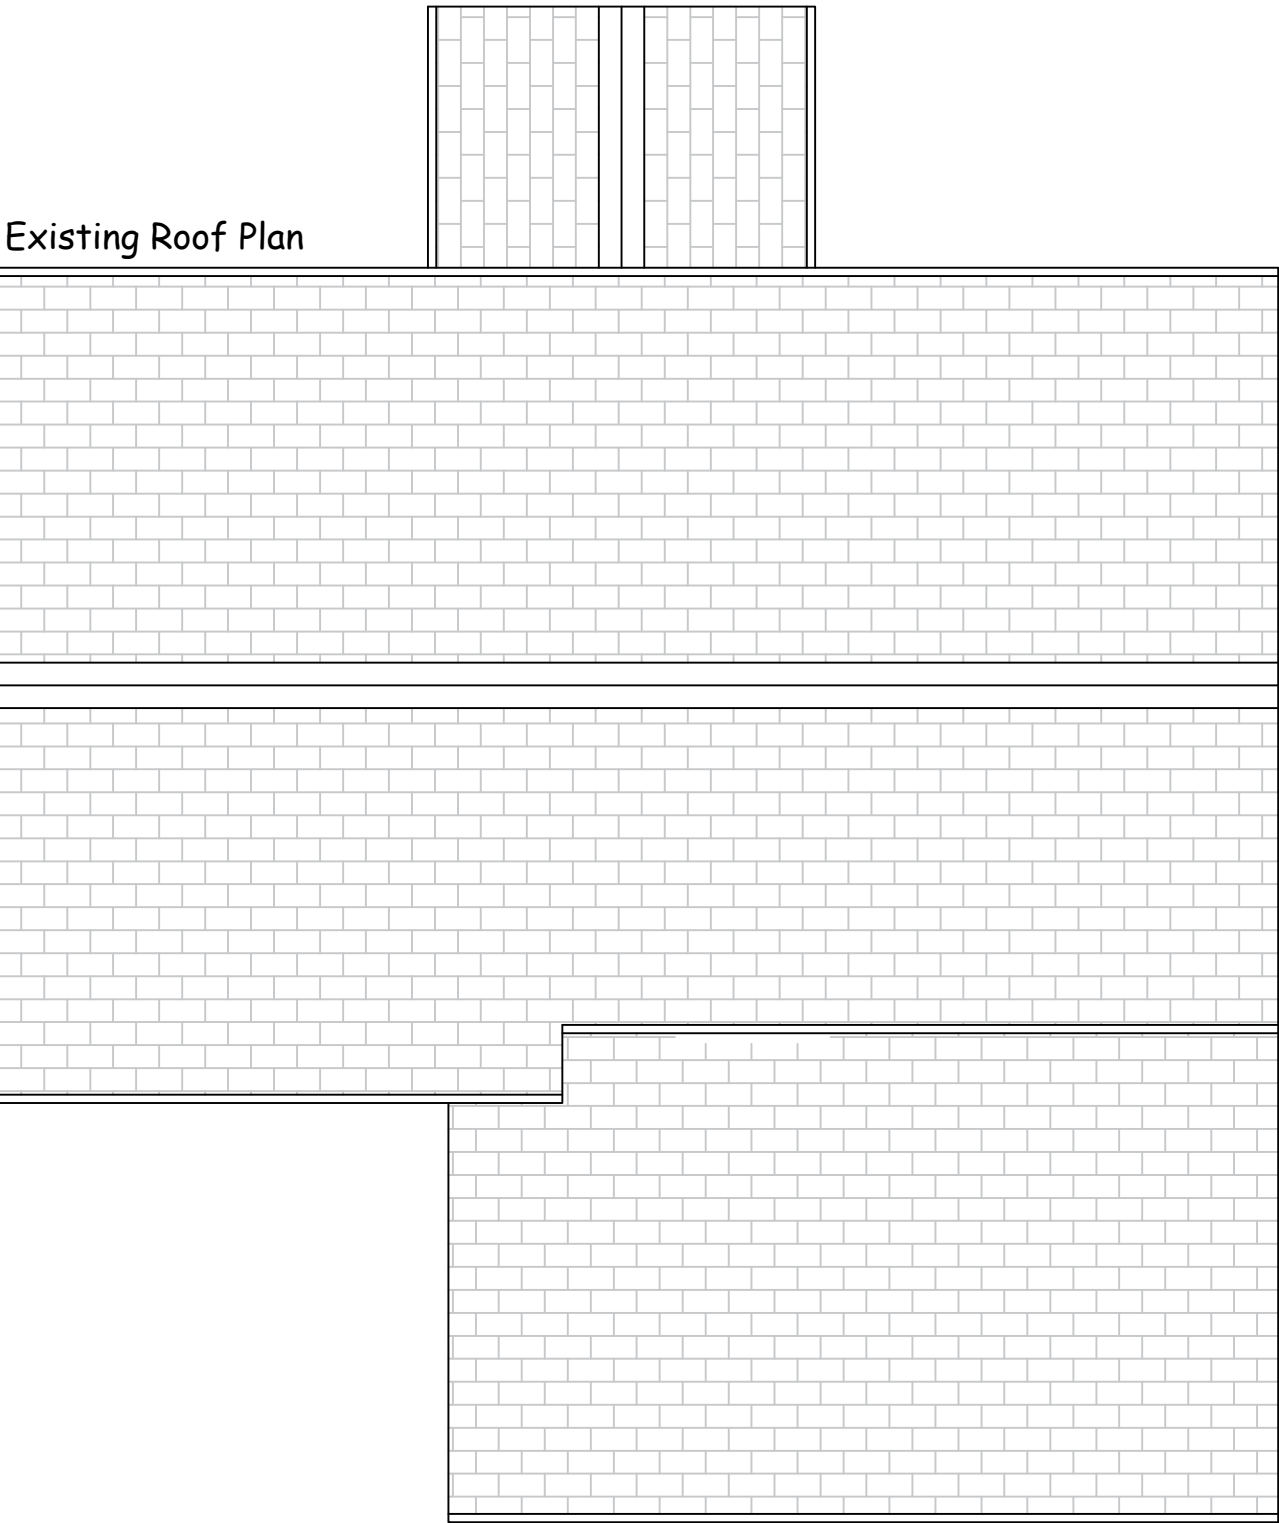


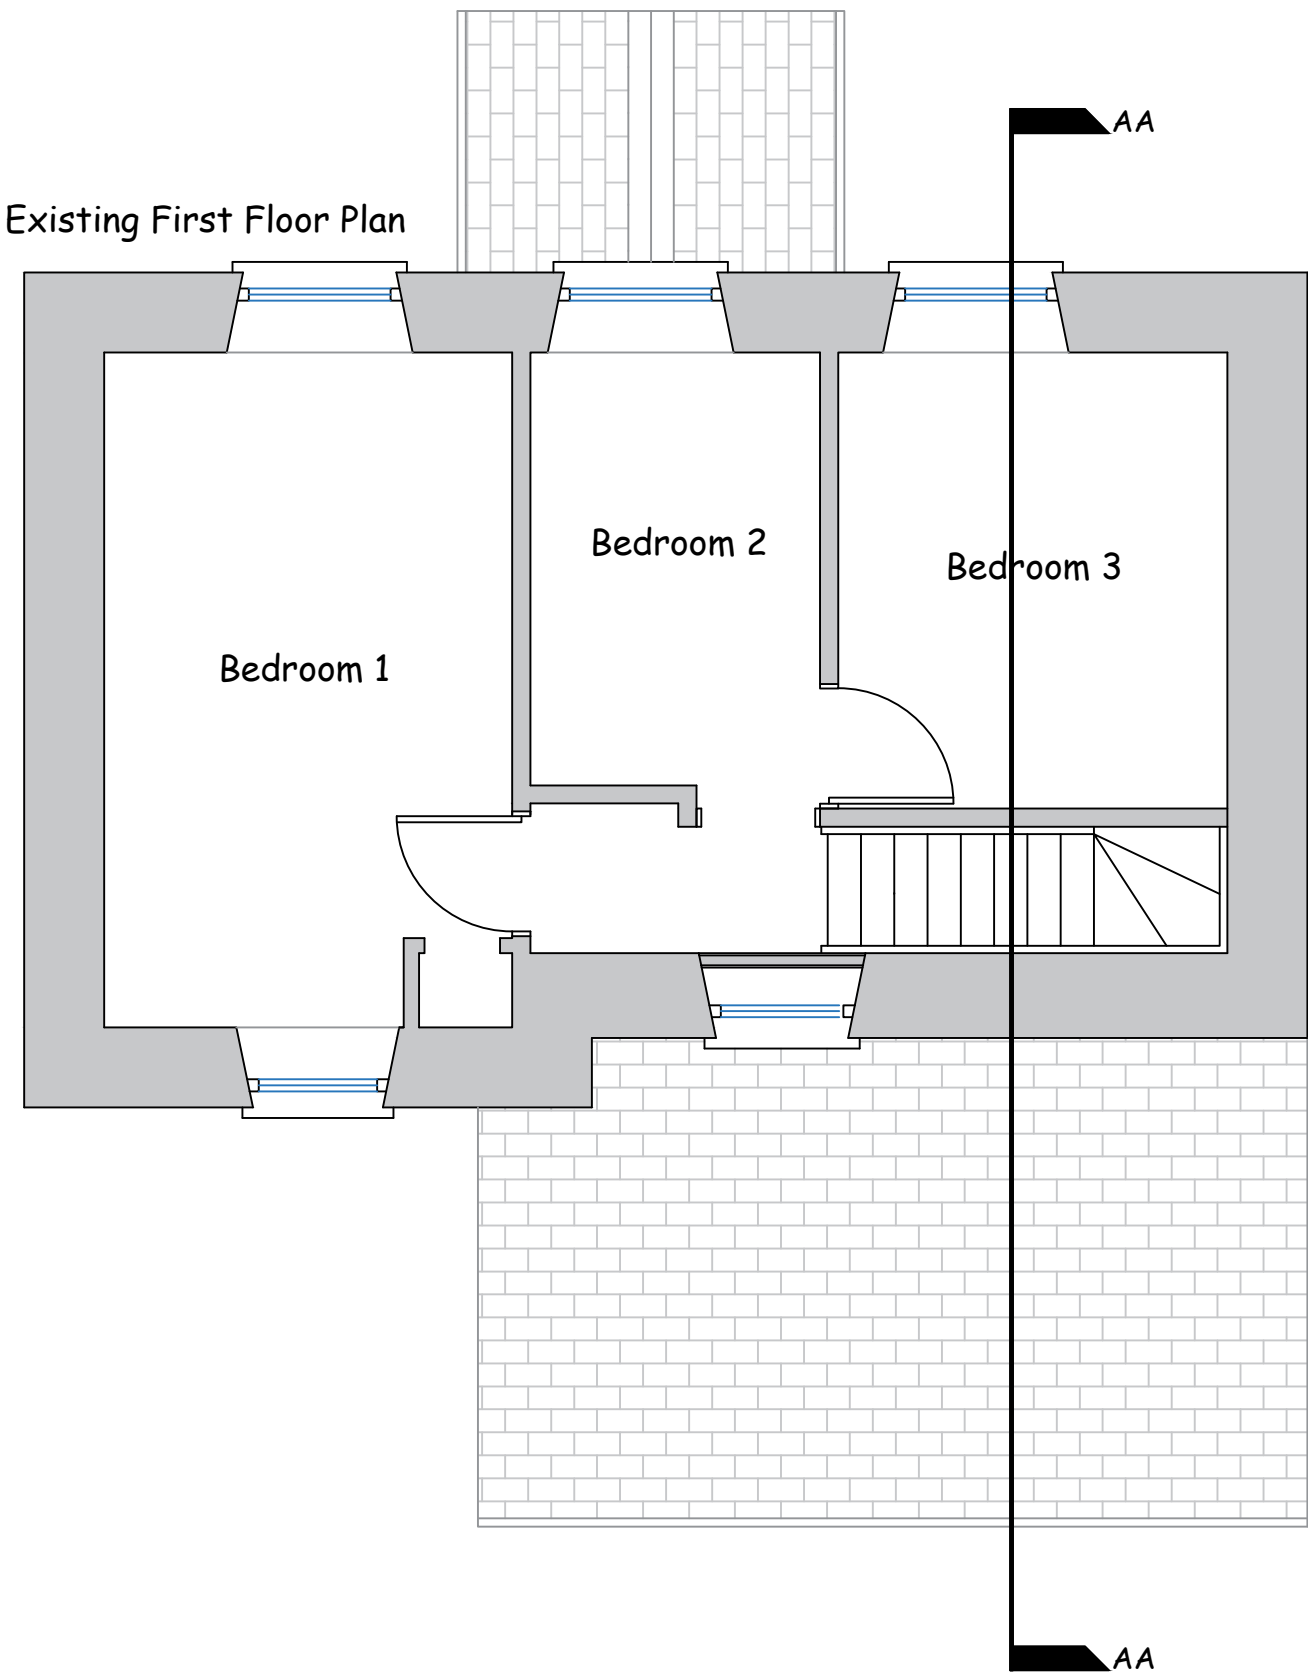

Tiered Garden Retaining Wall

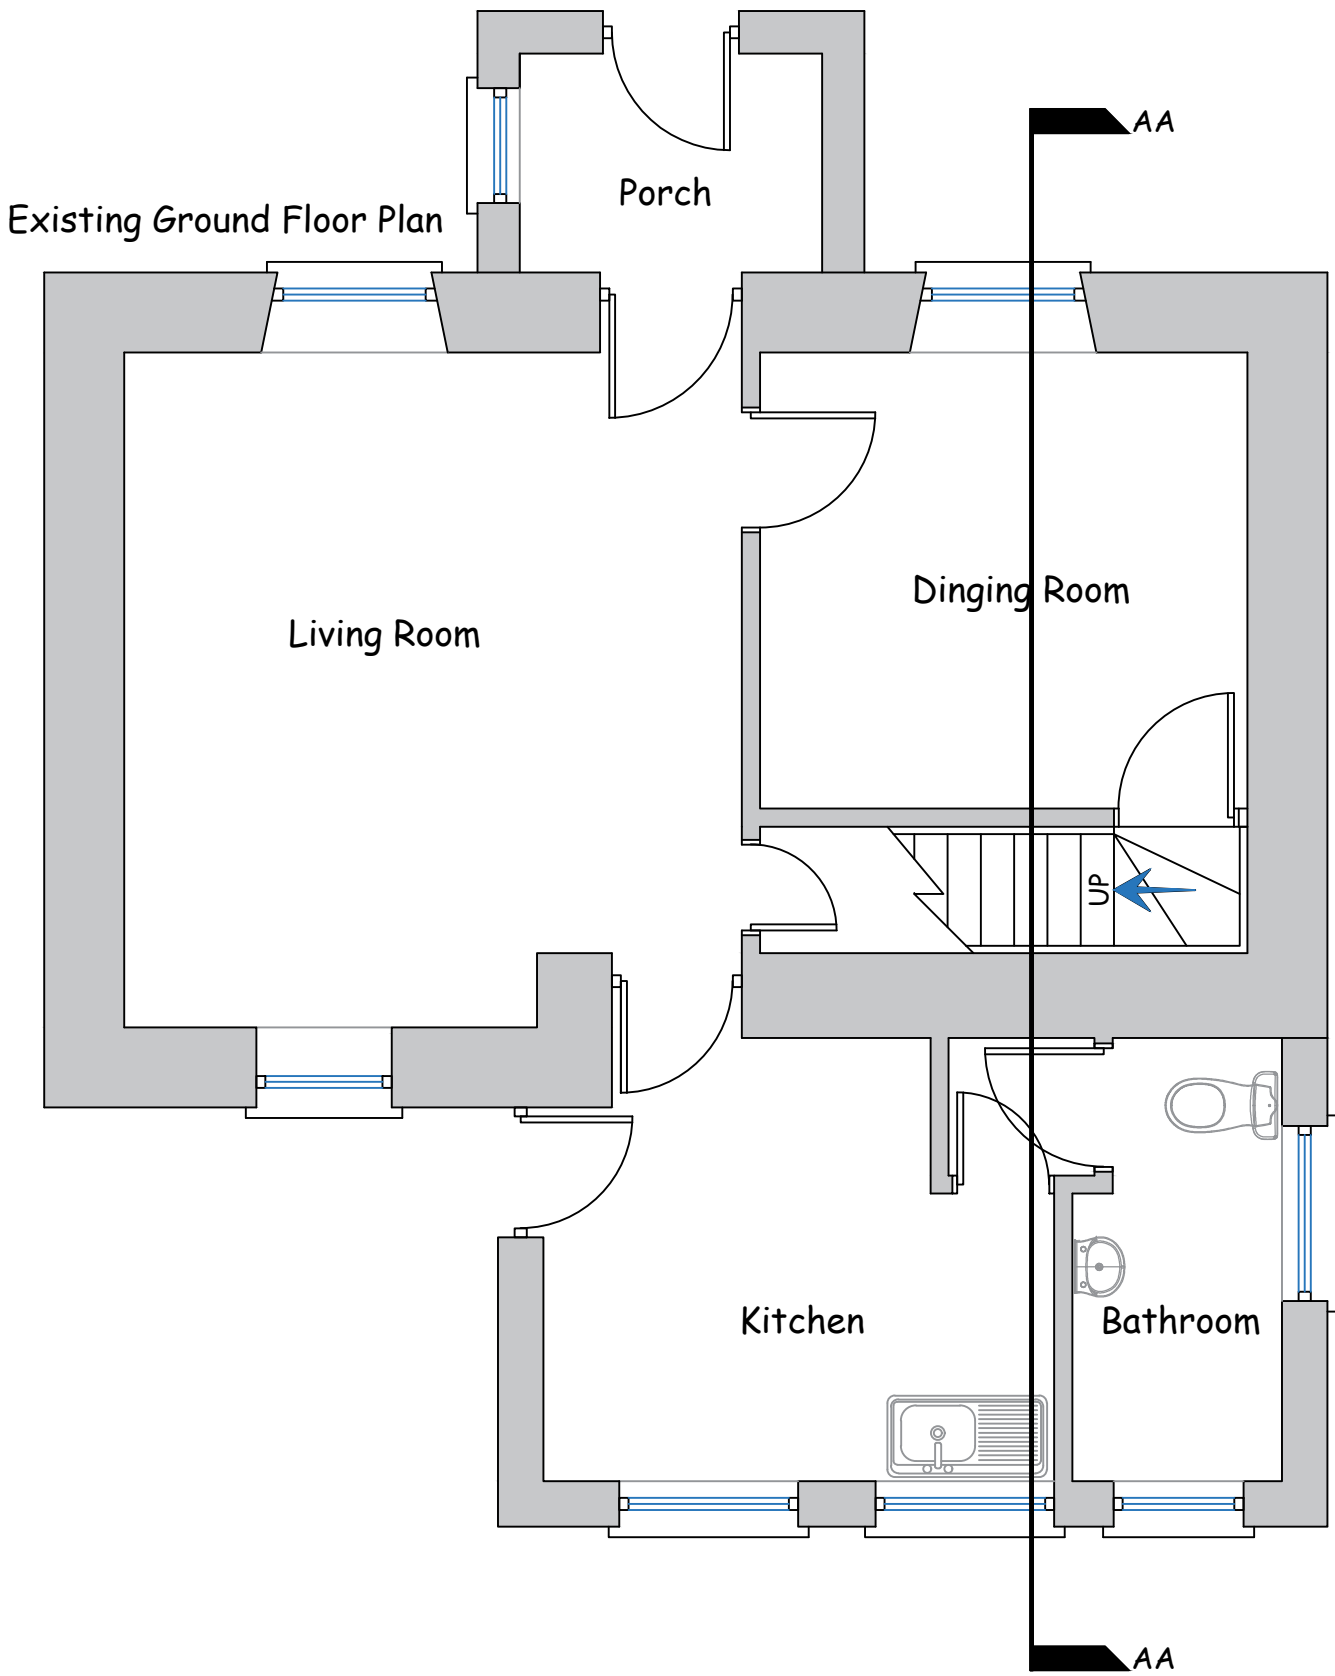