


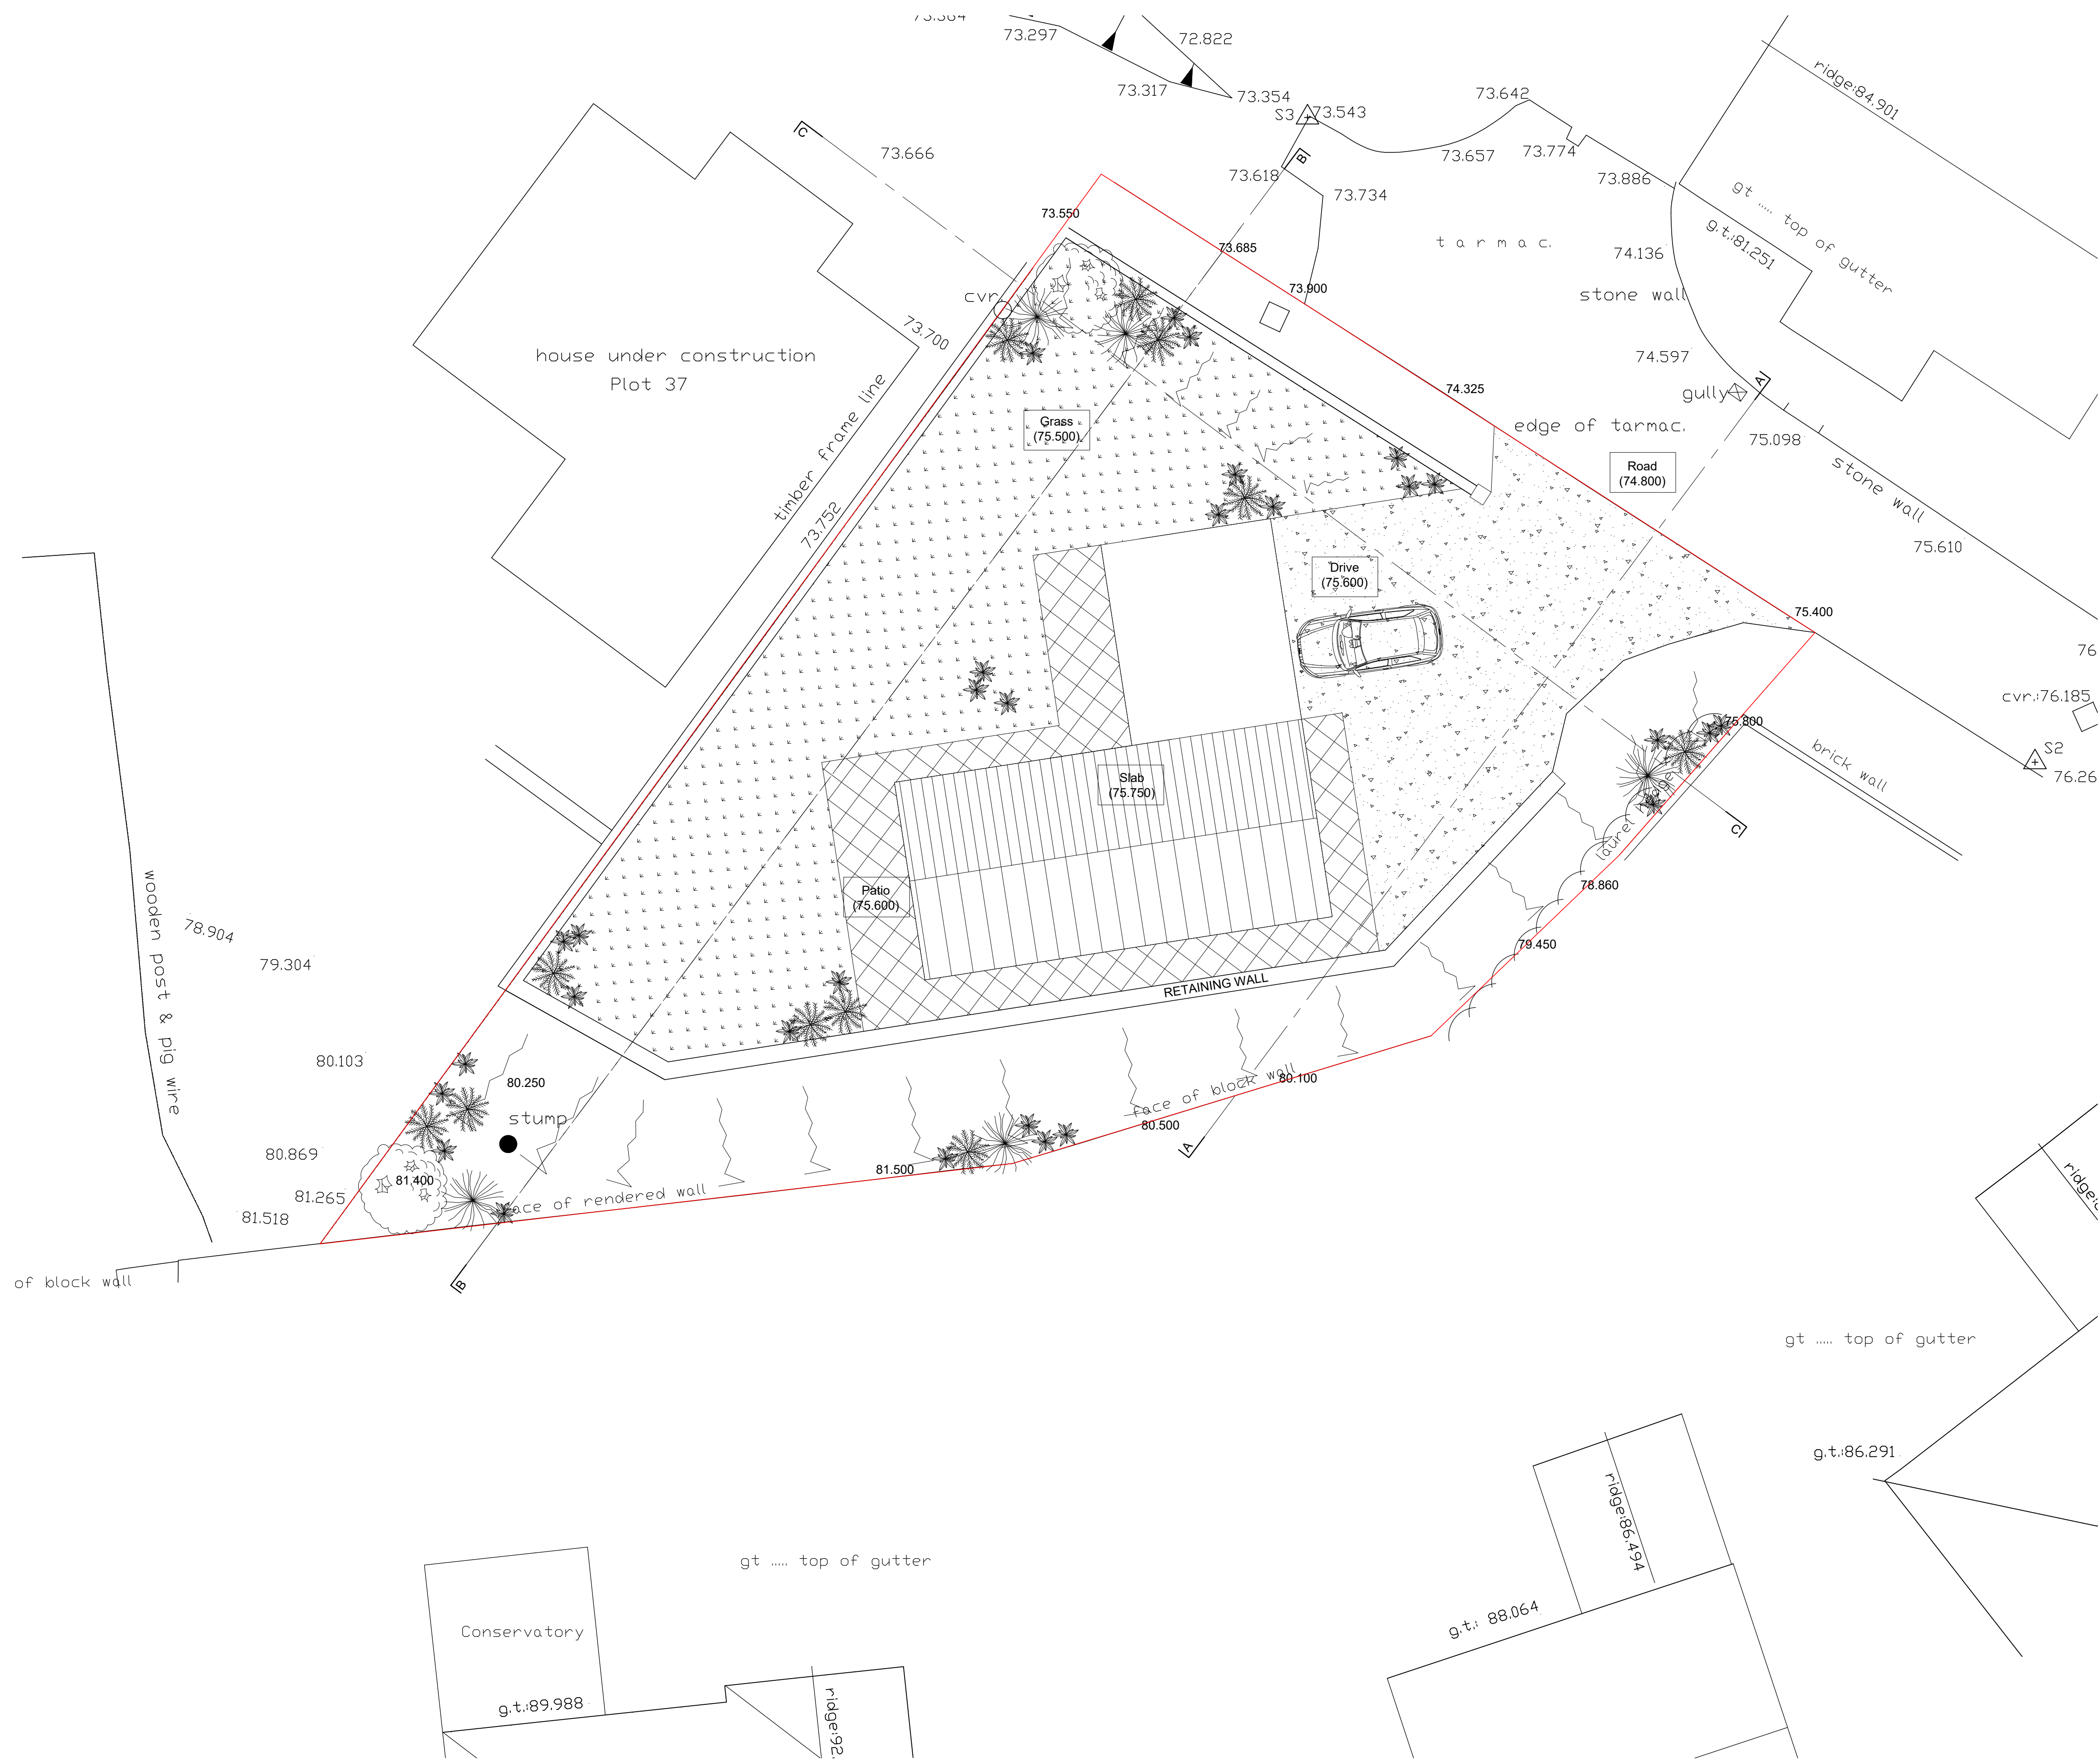

Thomas Parry Design Partnership
The Old Sketty Coach House,
Z1 Gower Road, Sketty
Swansea, SA2 9BX

t: 01792 290755

e: design@thomasparry.co.uk
w: www.thomasparry.co.uk