

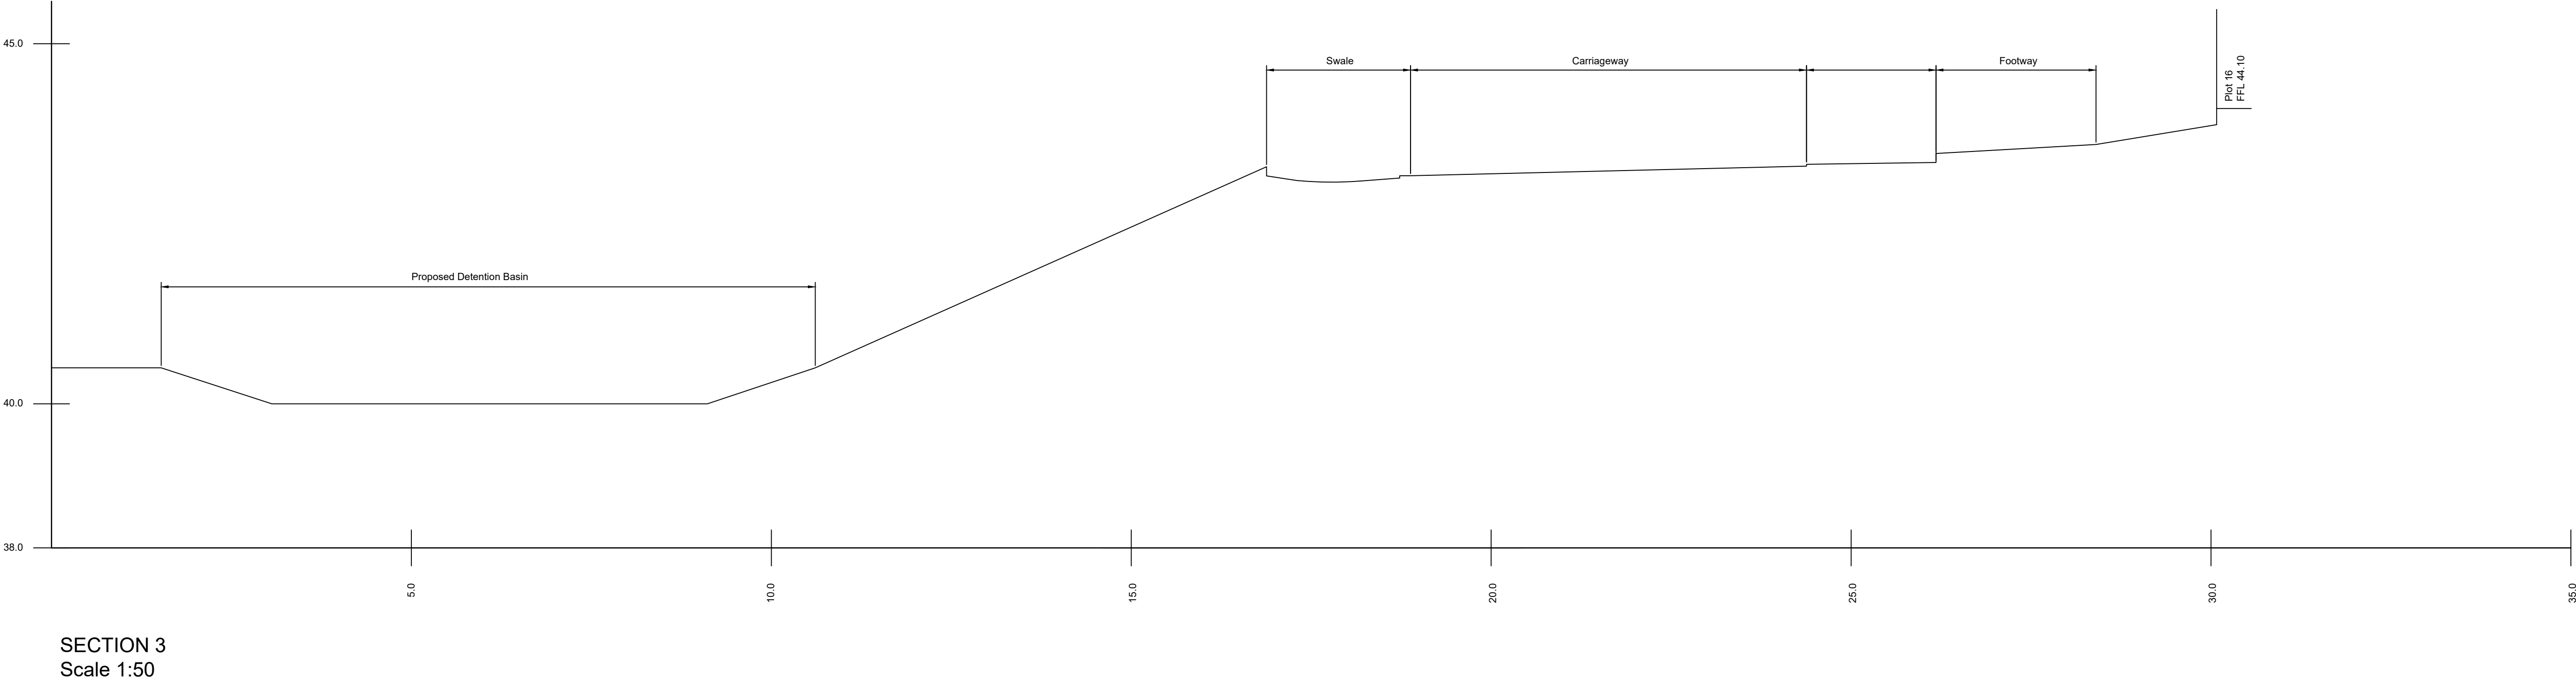


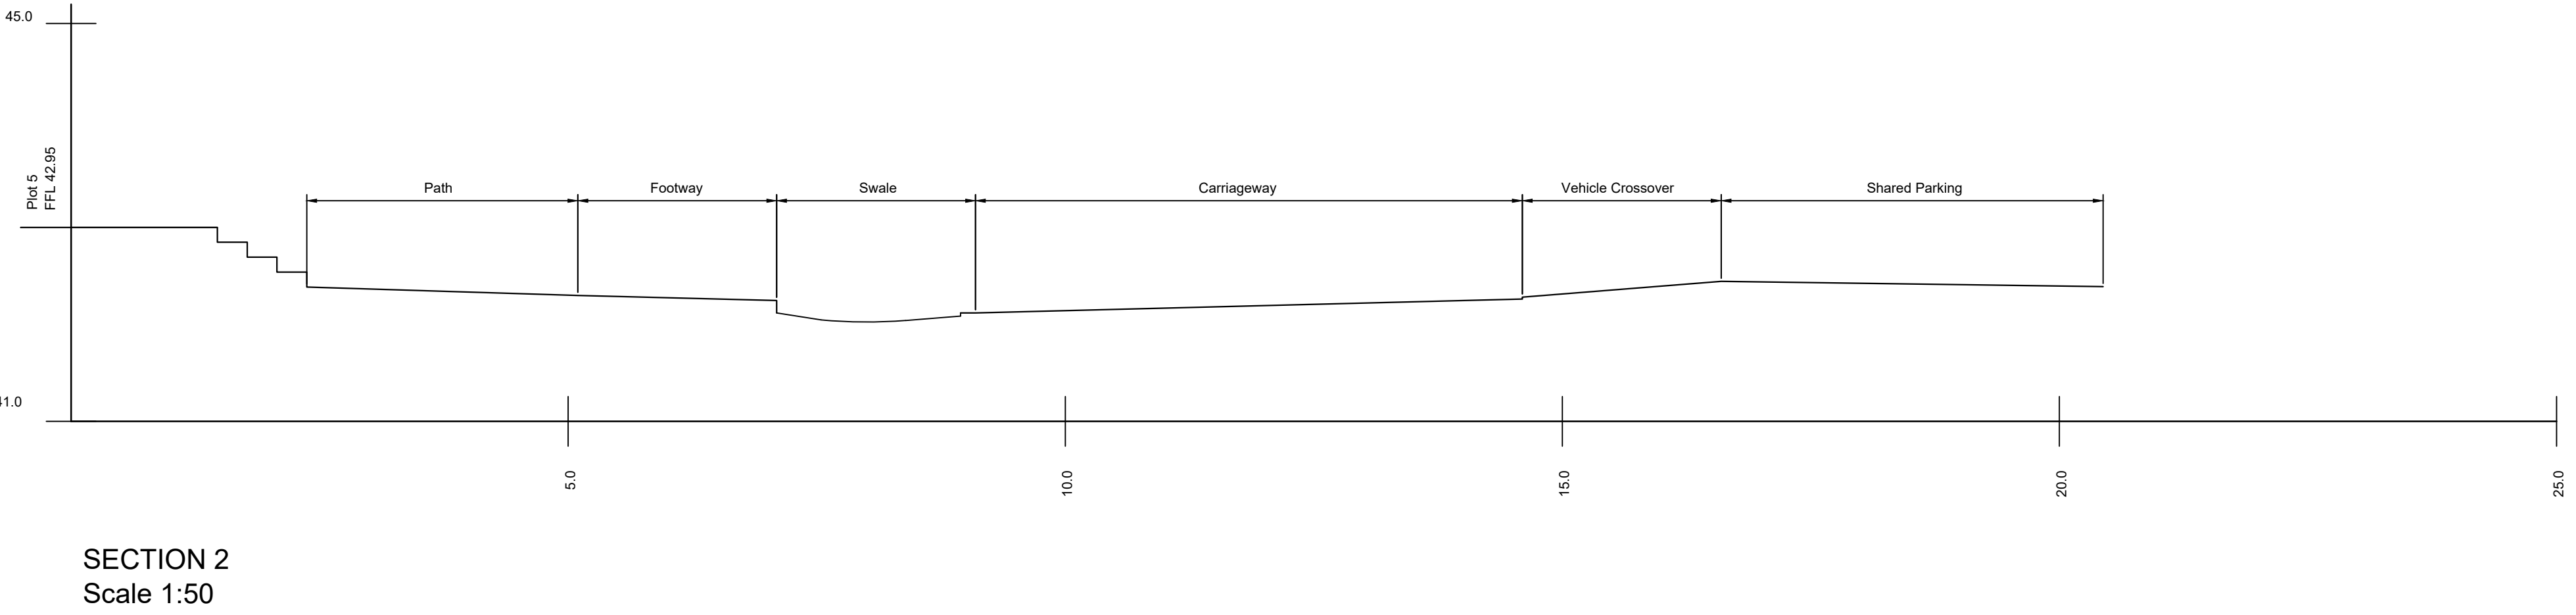

GENERAL NOTES:-
All information on this drawing is subject to detailed design and, as such, is intended for indicative Planning purposes only. NOT FOR CONSTRUCTION.
Housetypes shown indicatively.

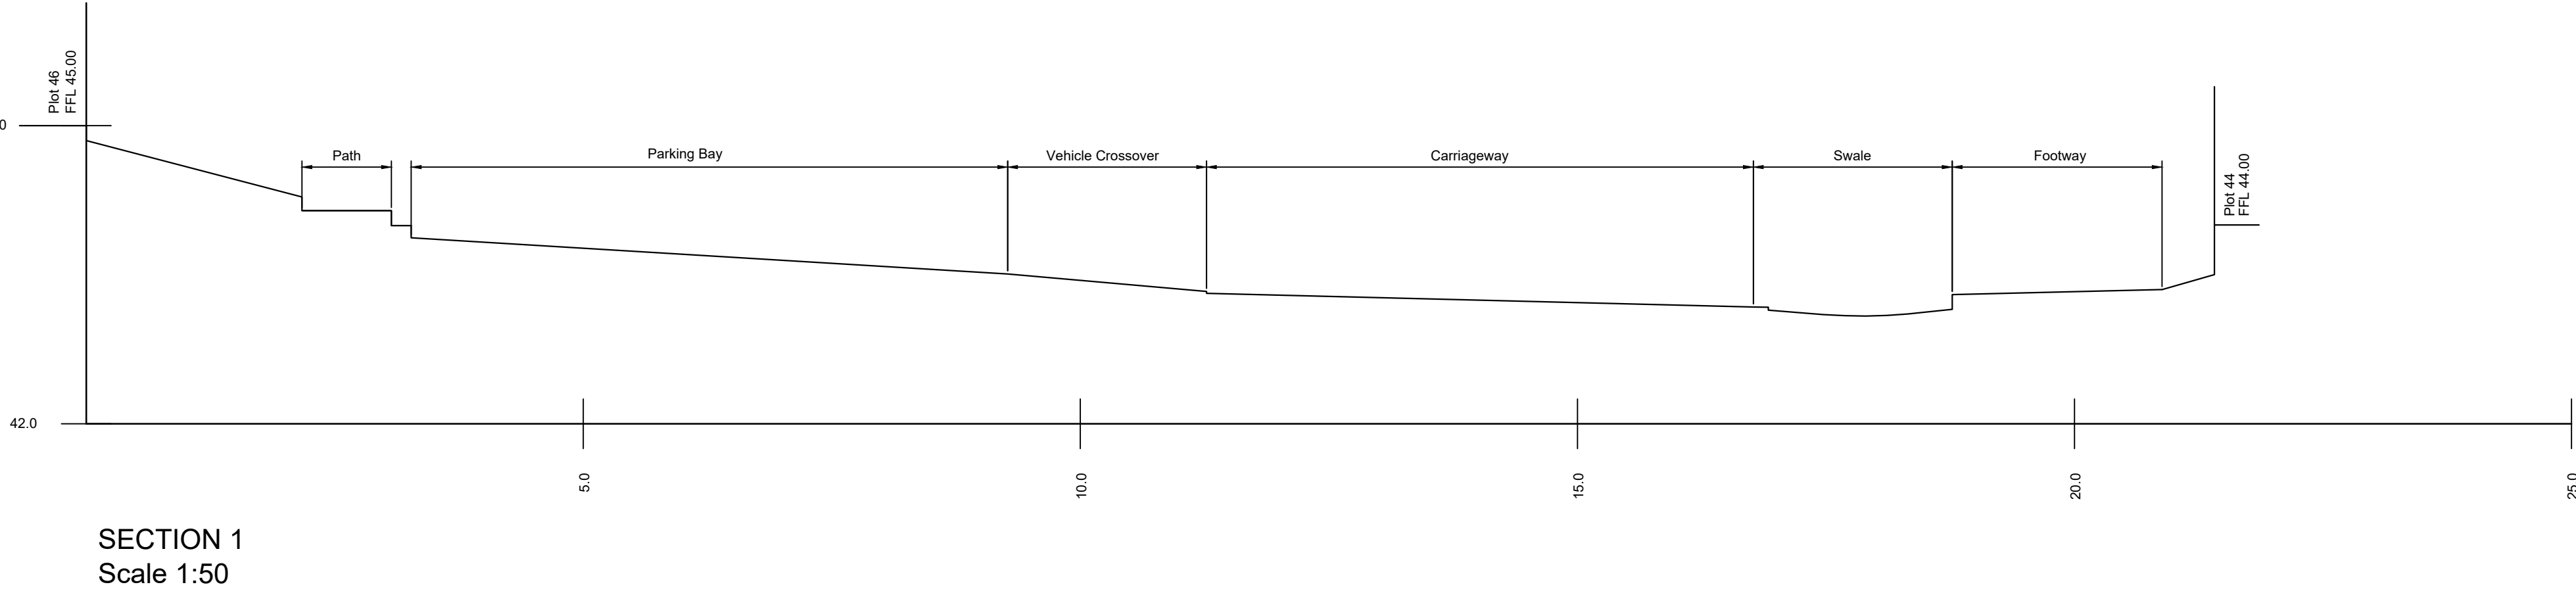

Section Location Plan
Scale 1:100