

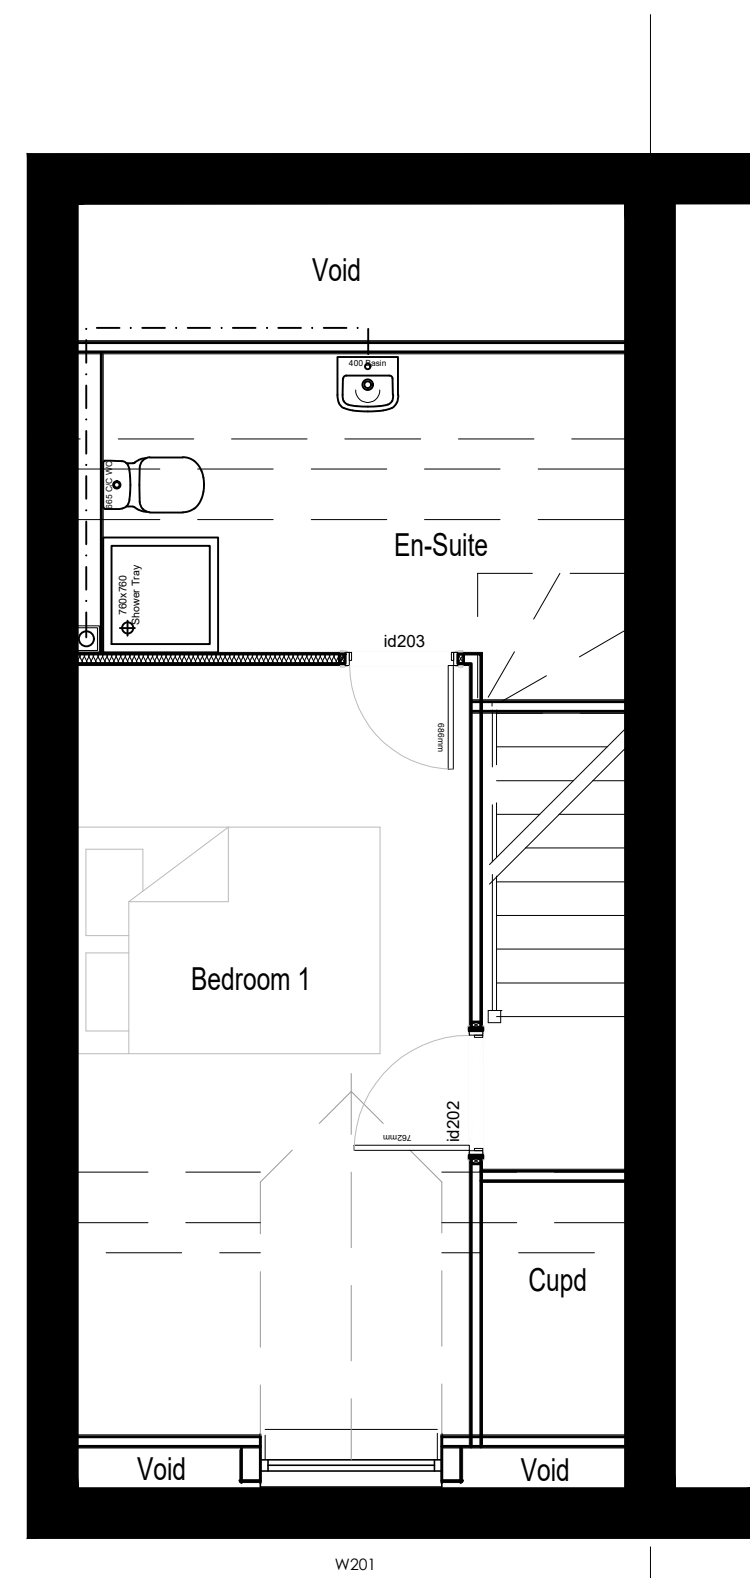
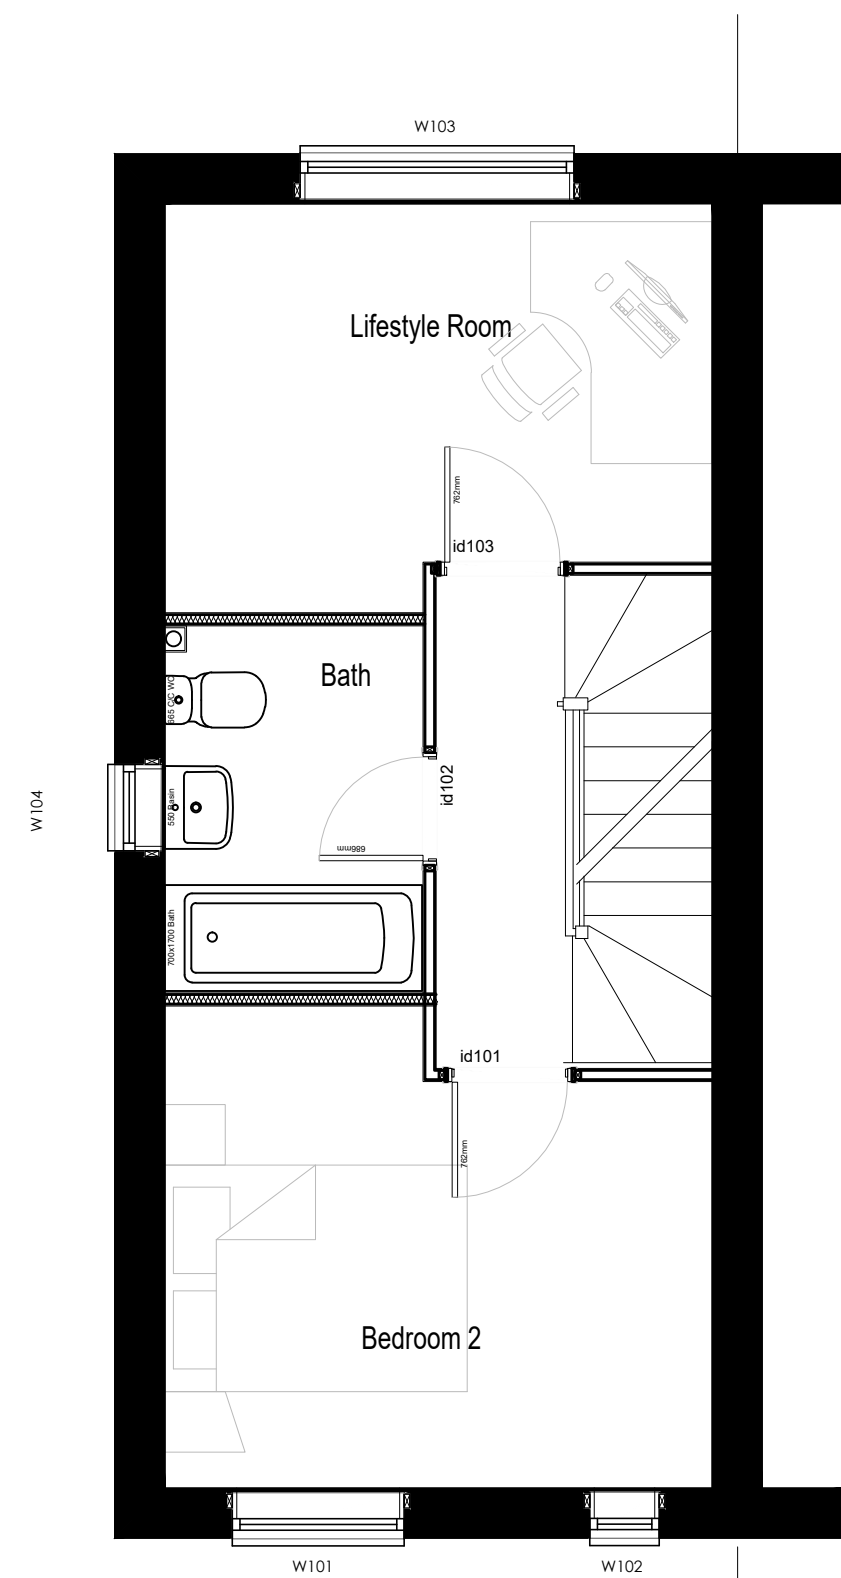
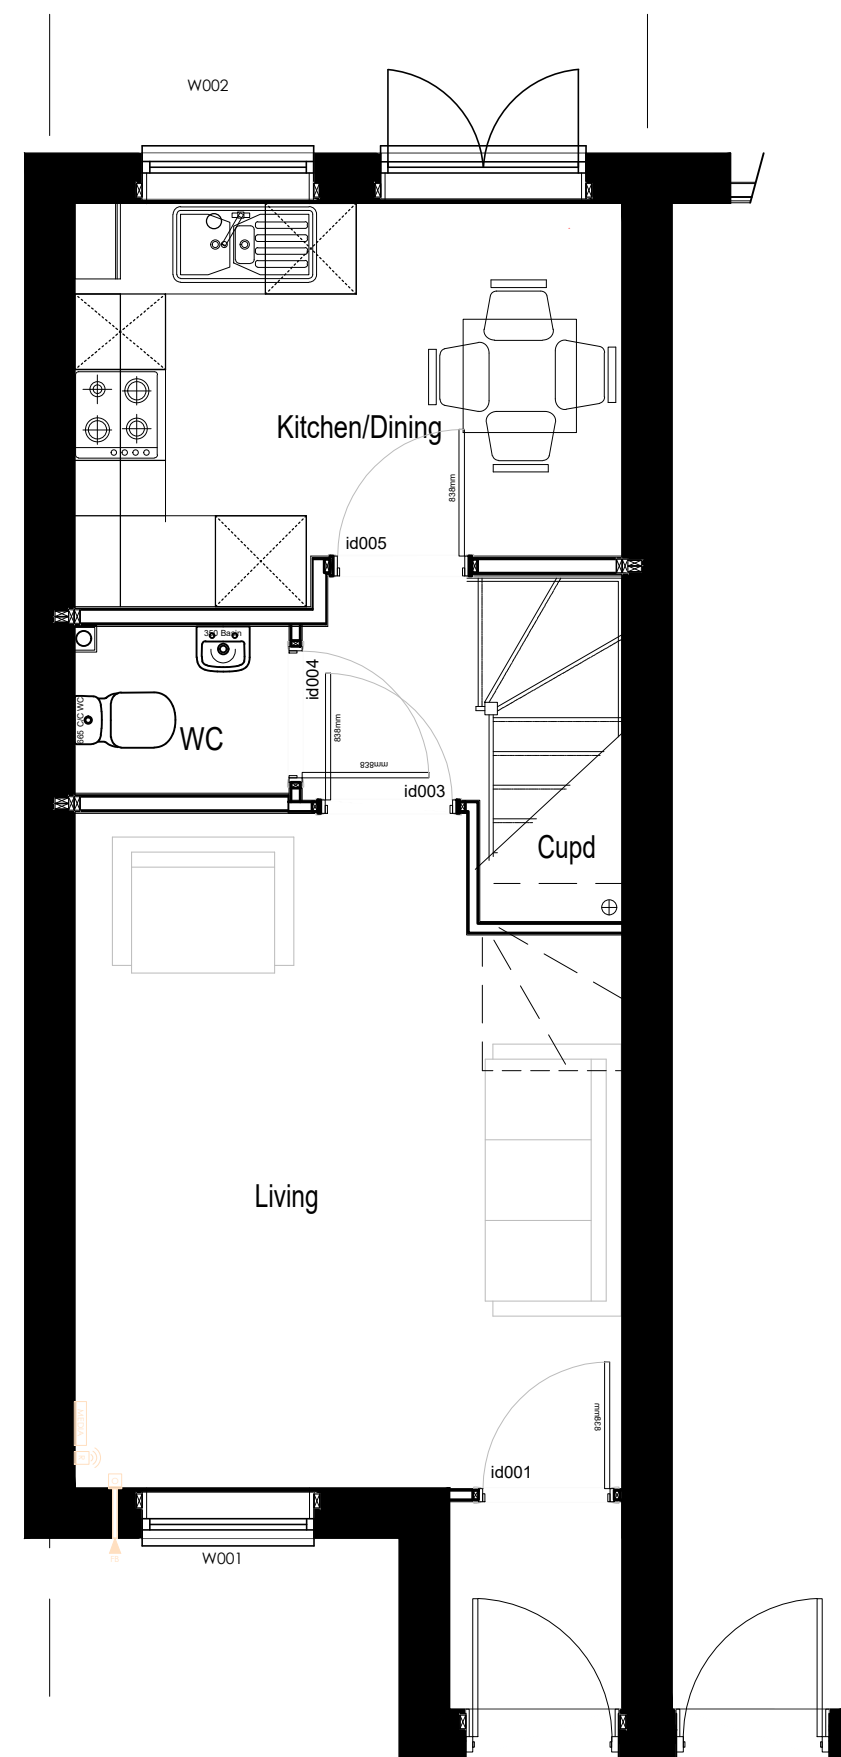


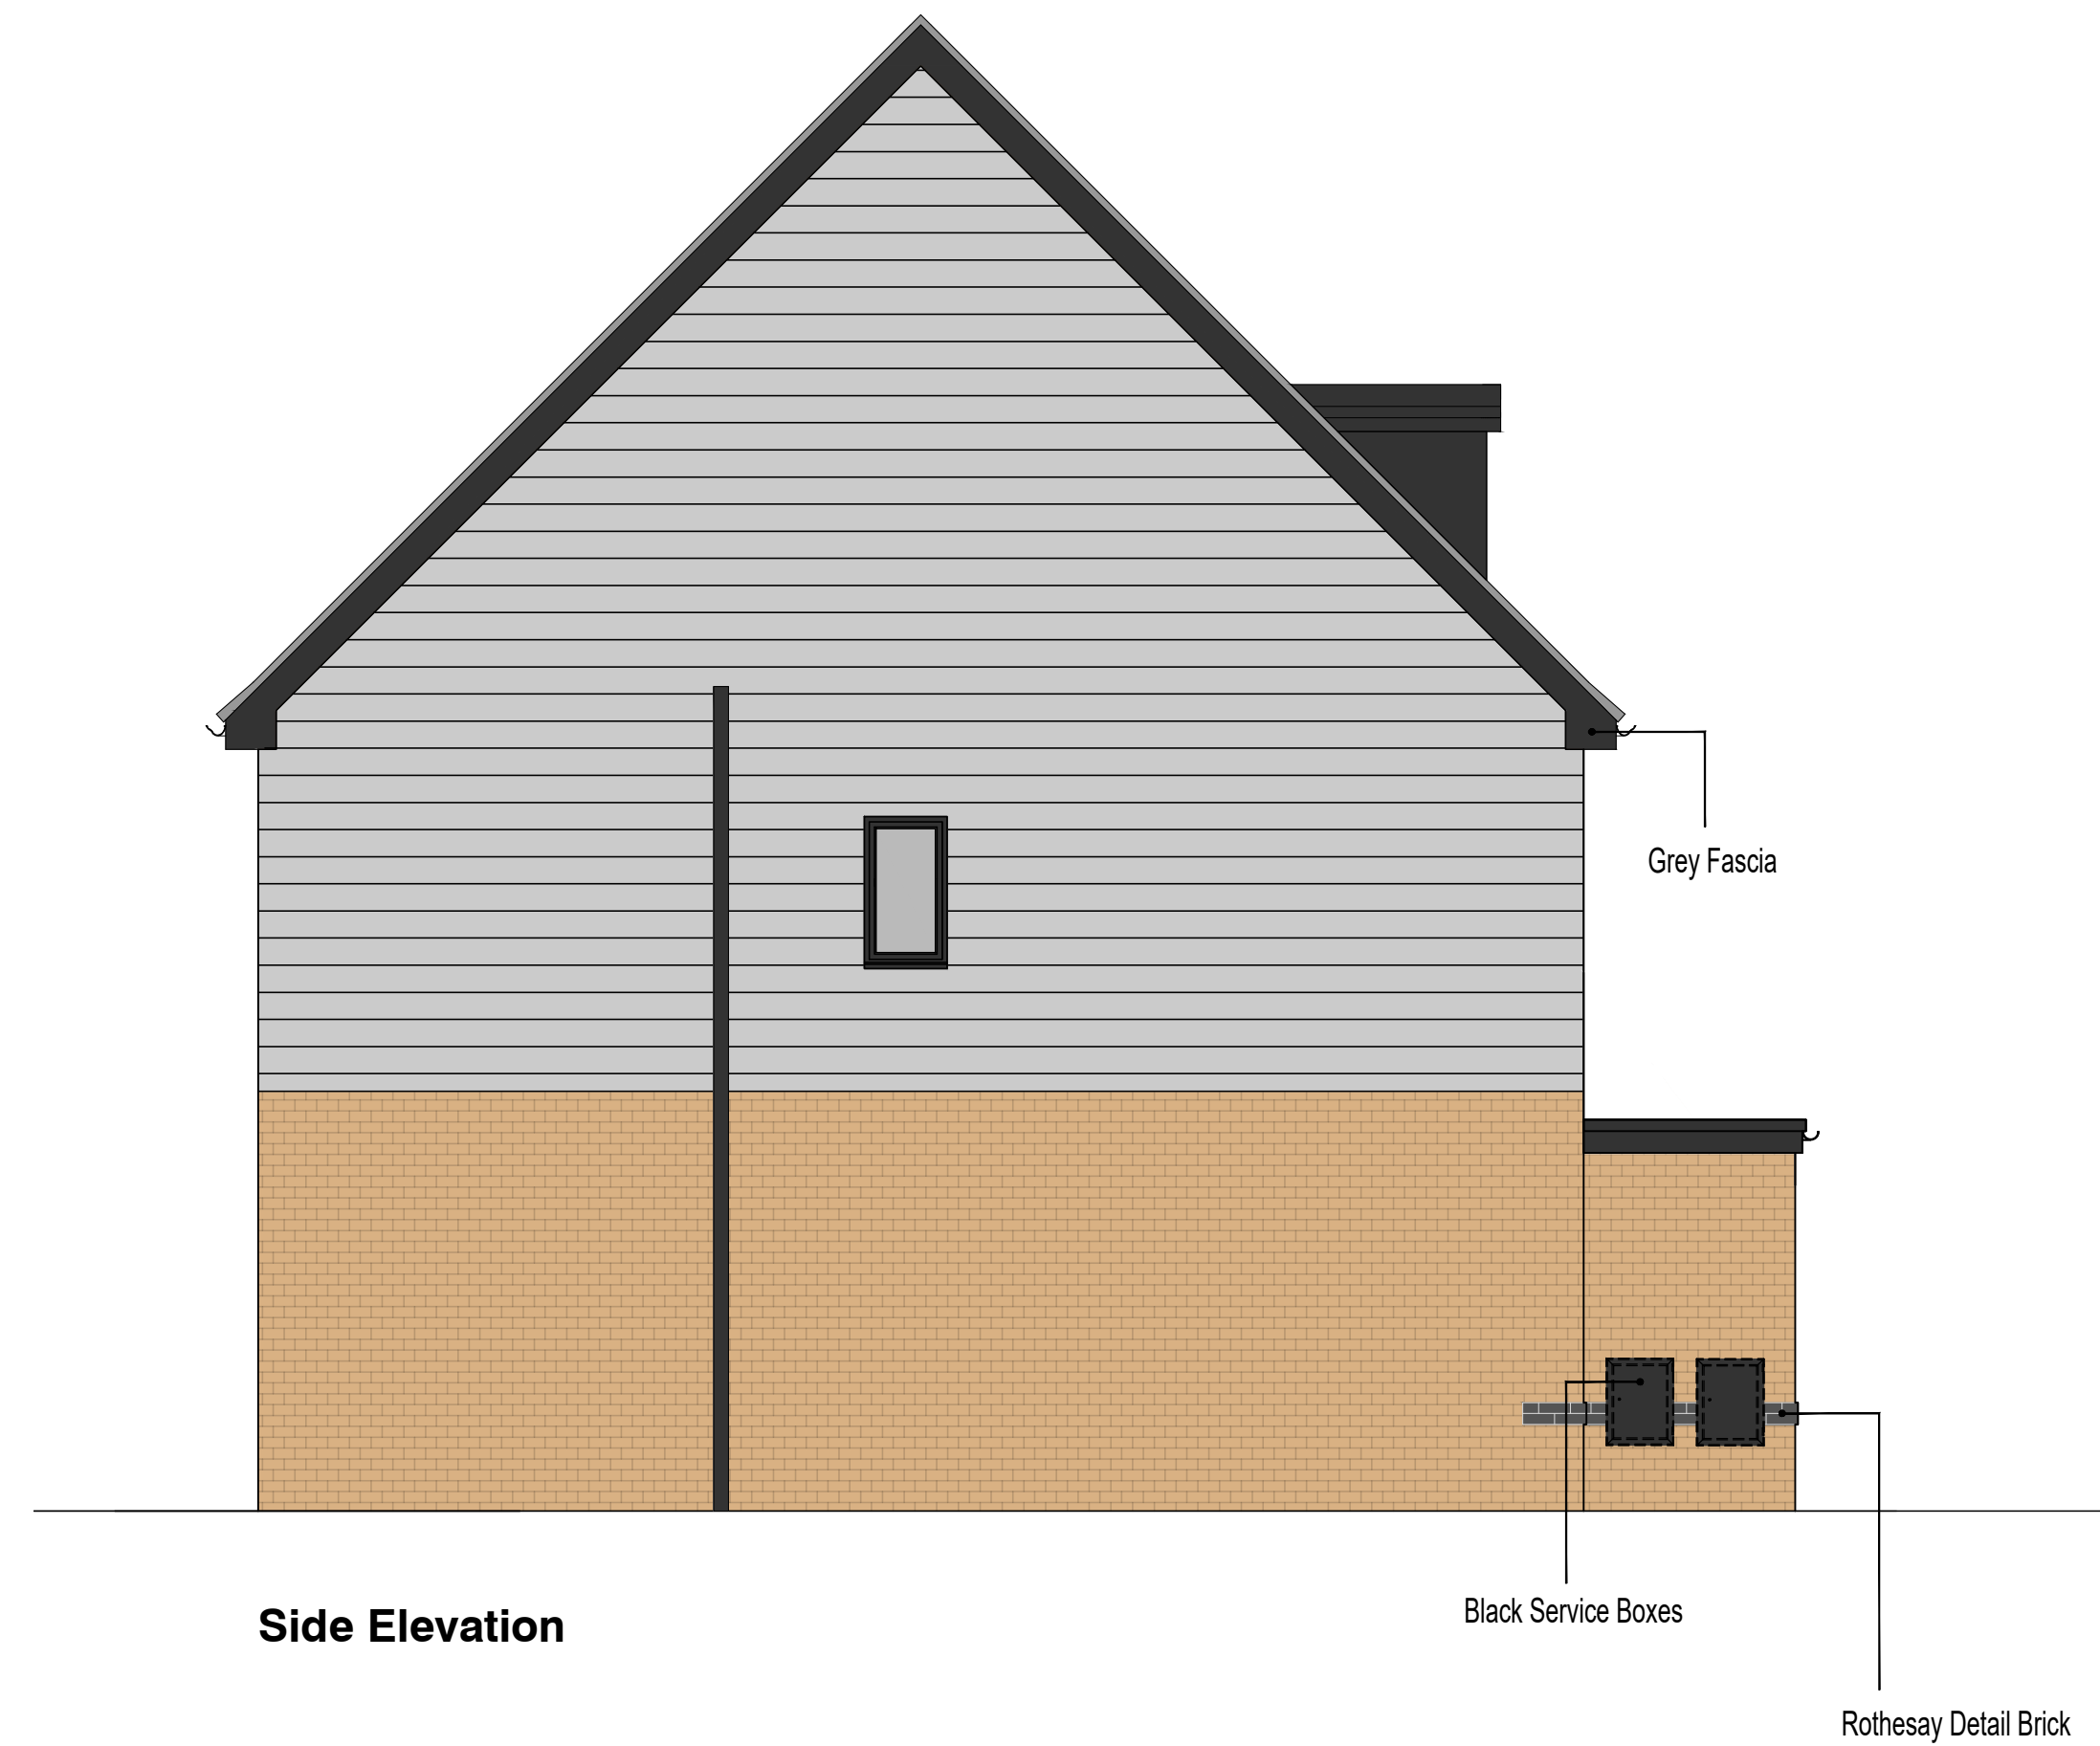

Planning
Rev A - Bargeboard added to side elevations.
Rev B - boxed eaves.

**PERSIMMON
HOMES**

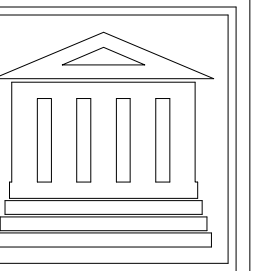

Housetype	0970 (Space4)	Date	May 2020
Sales Name	Windermere		
Drawing Number	WM-WD08-COL-GR	50@A1 100@A3	

Plans & Elevations (Contemp)(Planning)(Coloured)

	Rev B

(PLOTS 52, 54, 105, 107, 117 & 119 ONLY)