
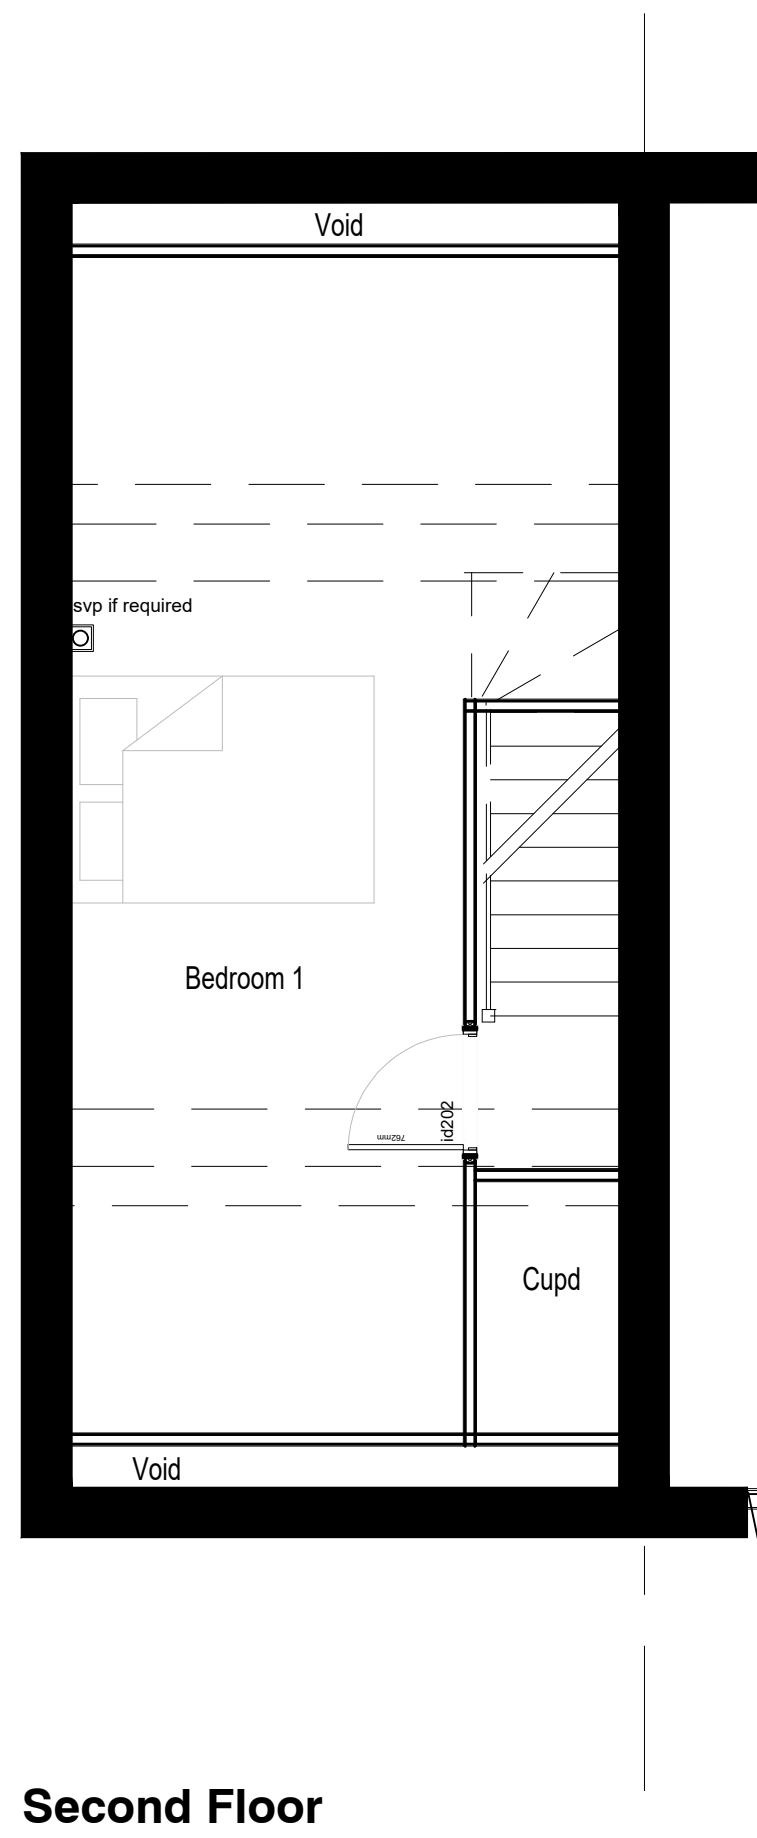
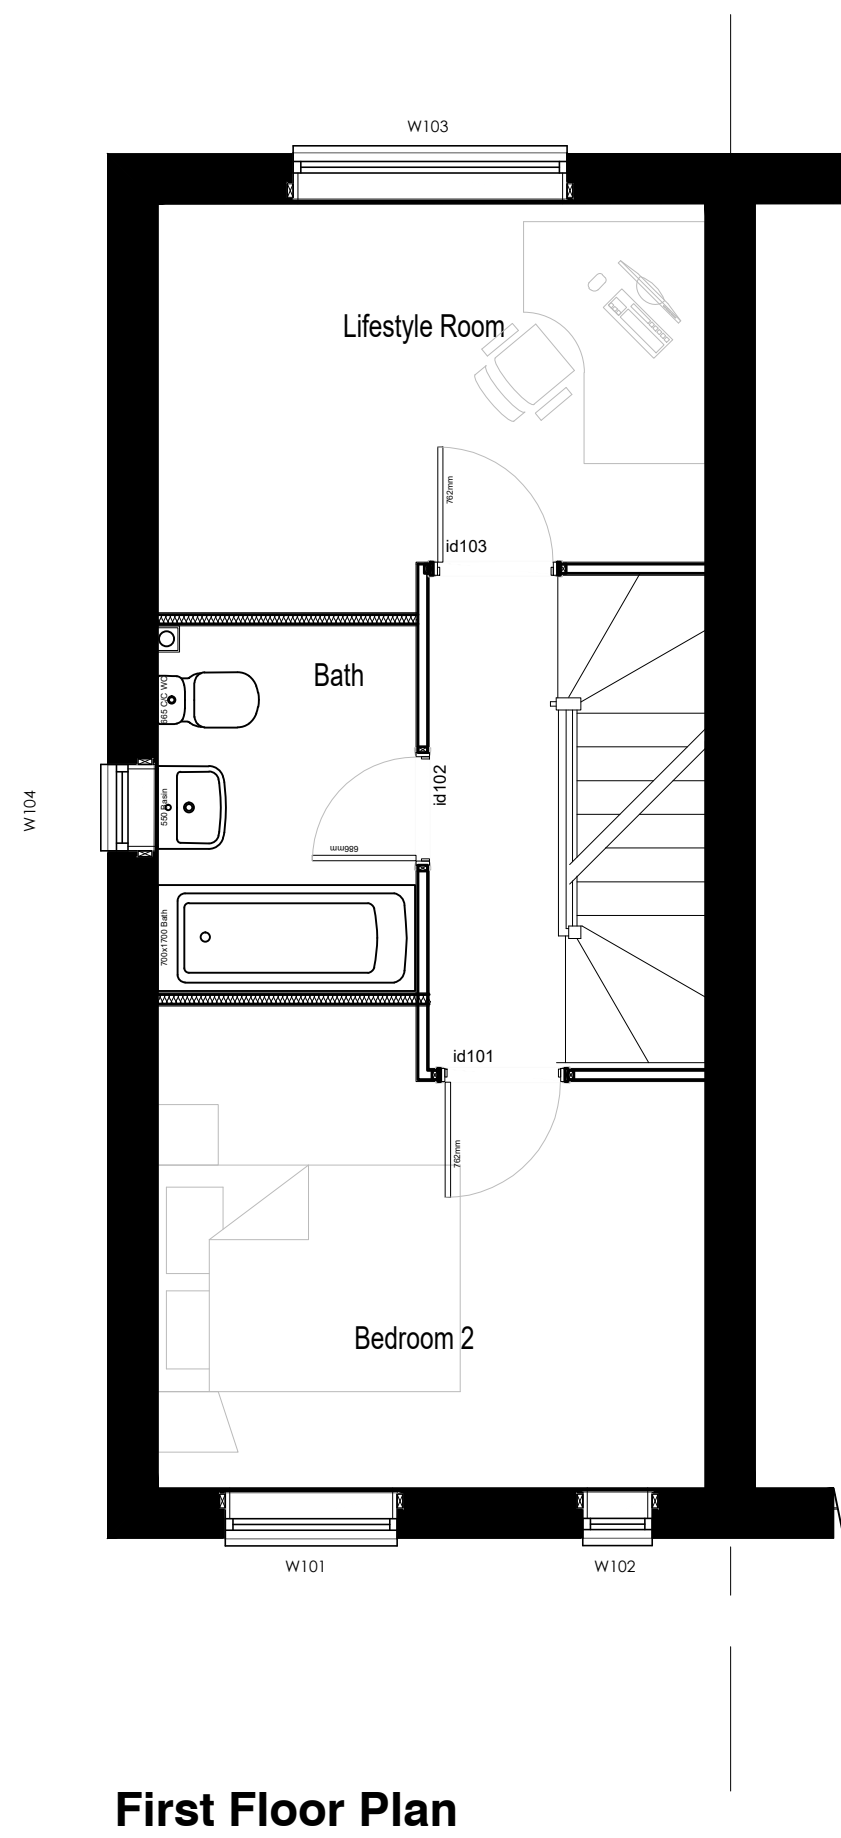
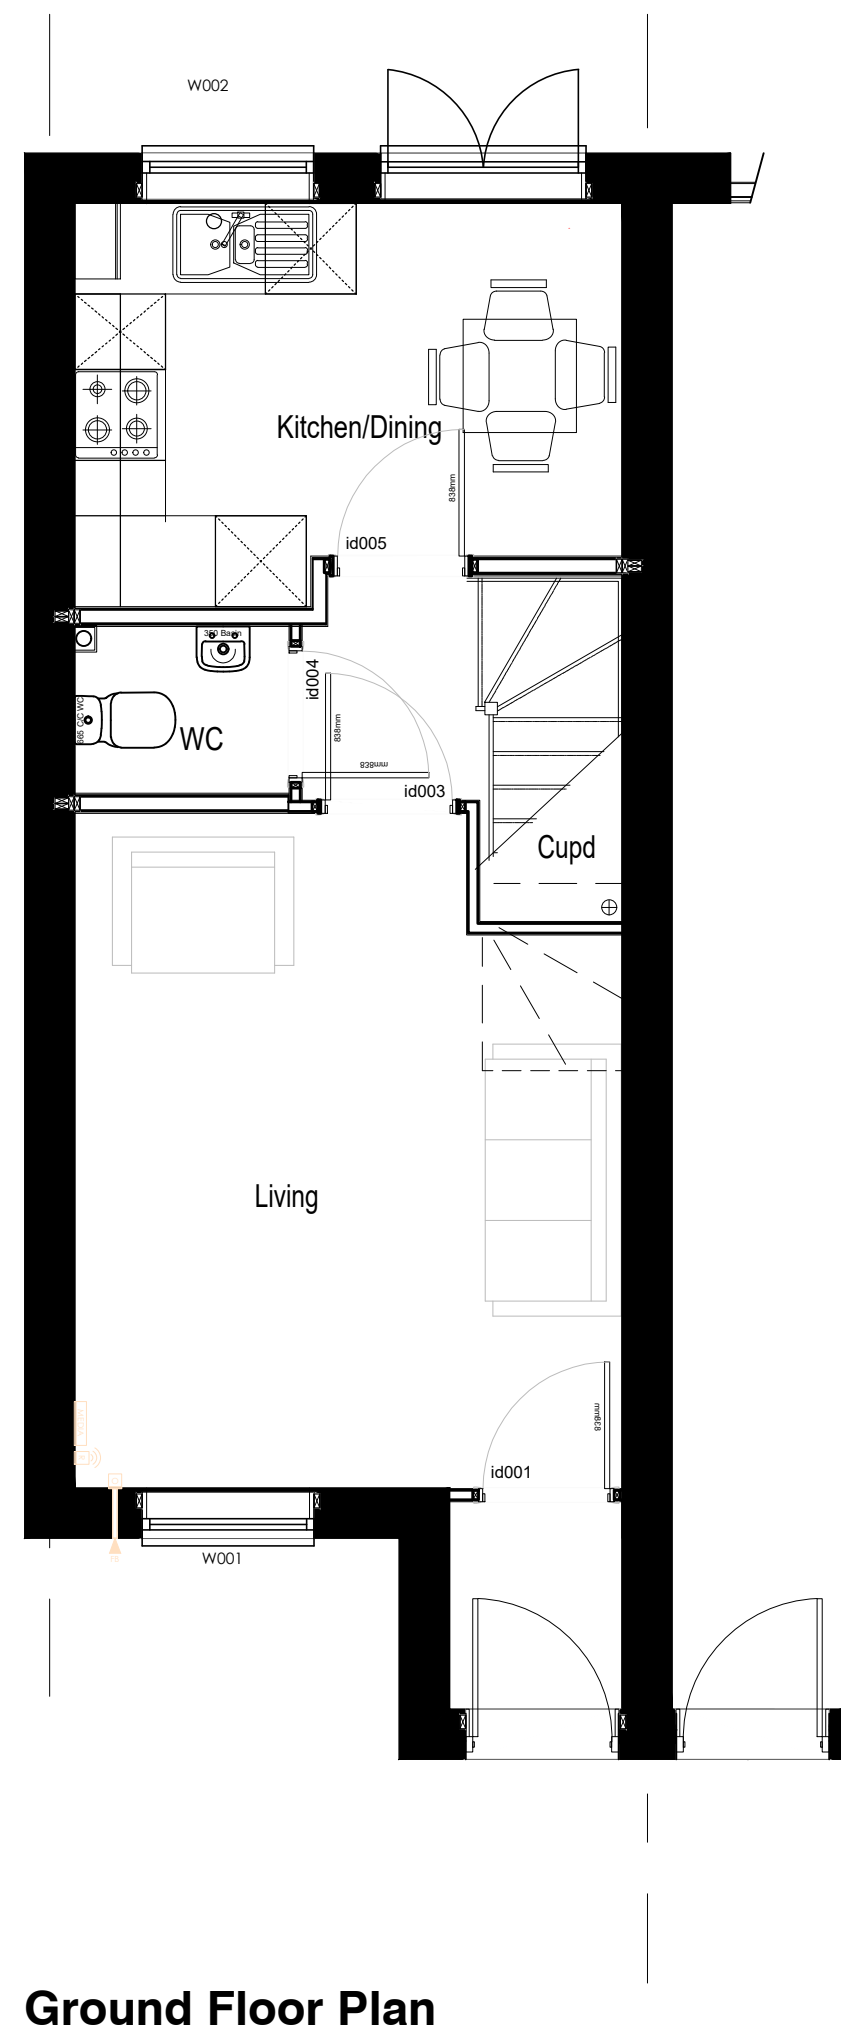


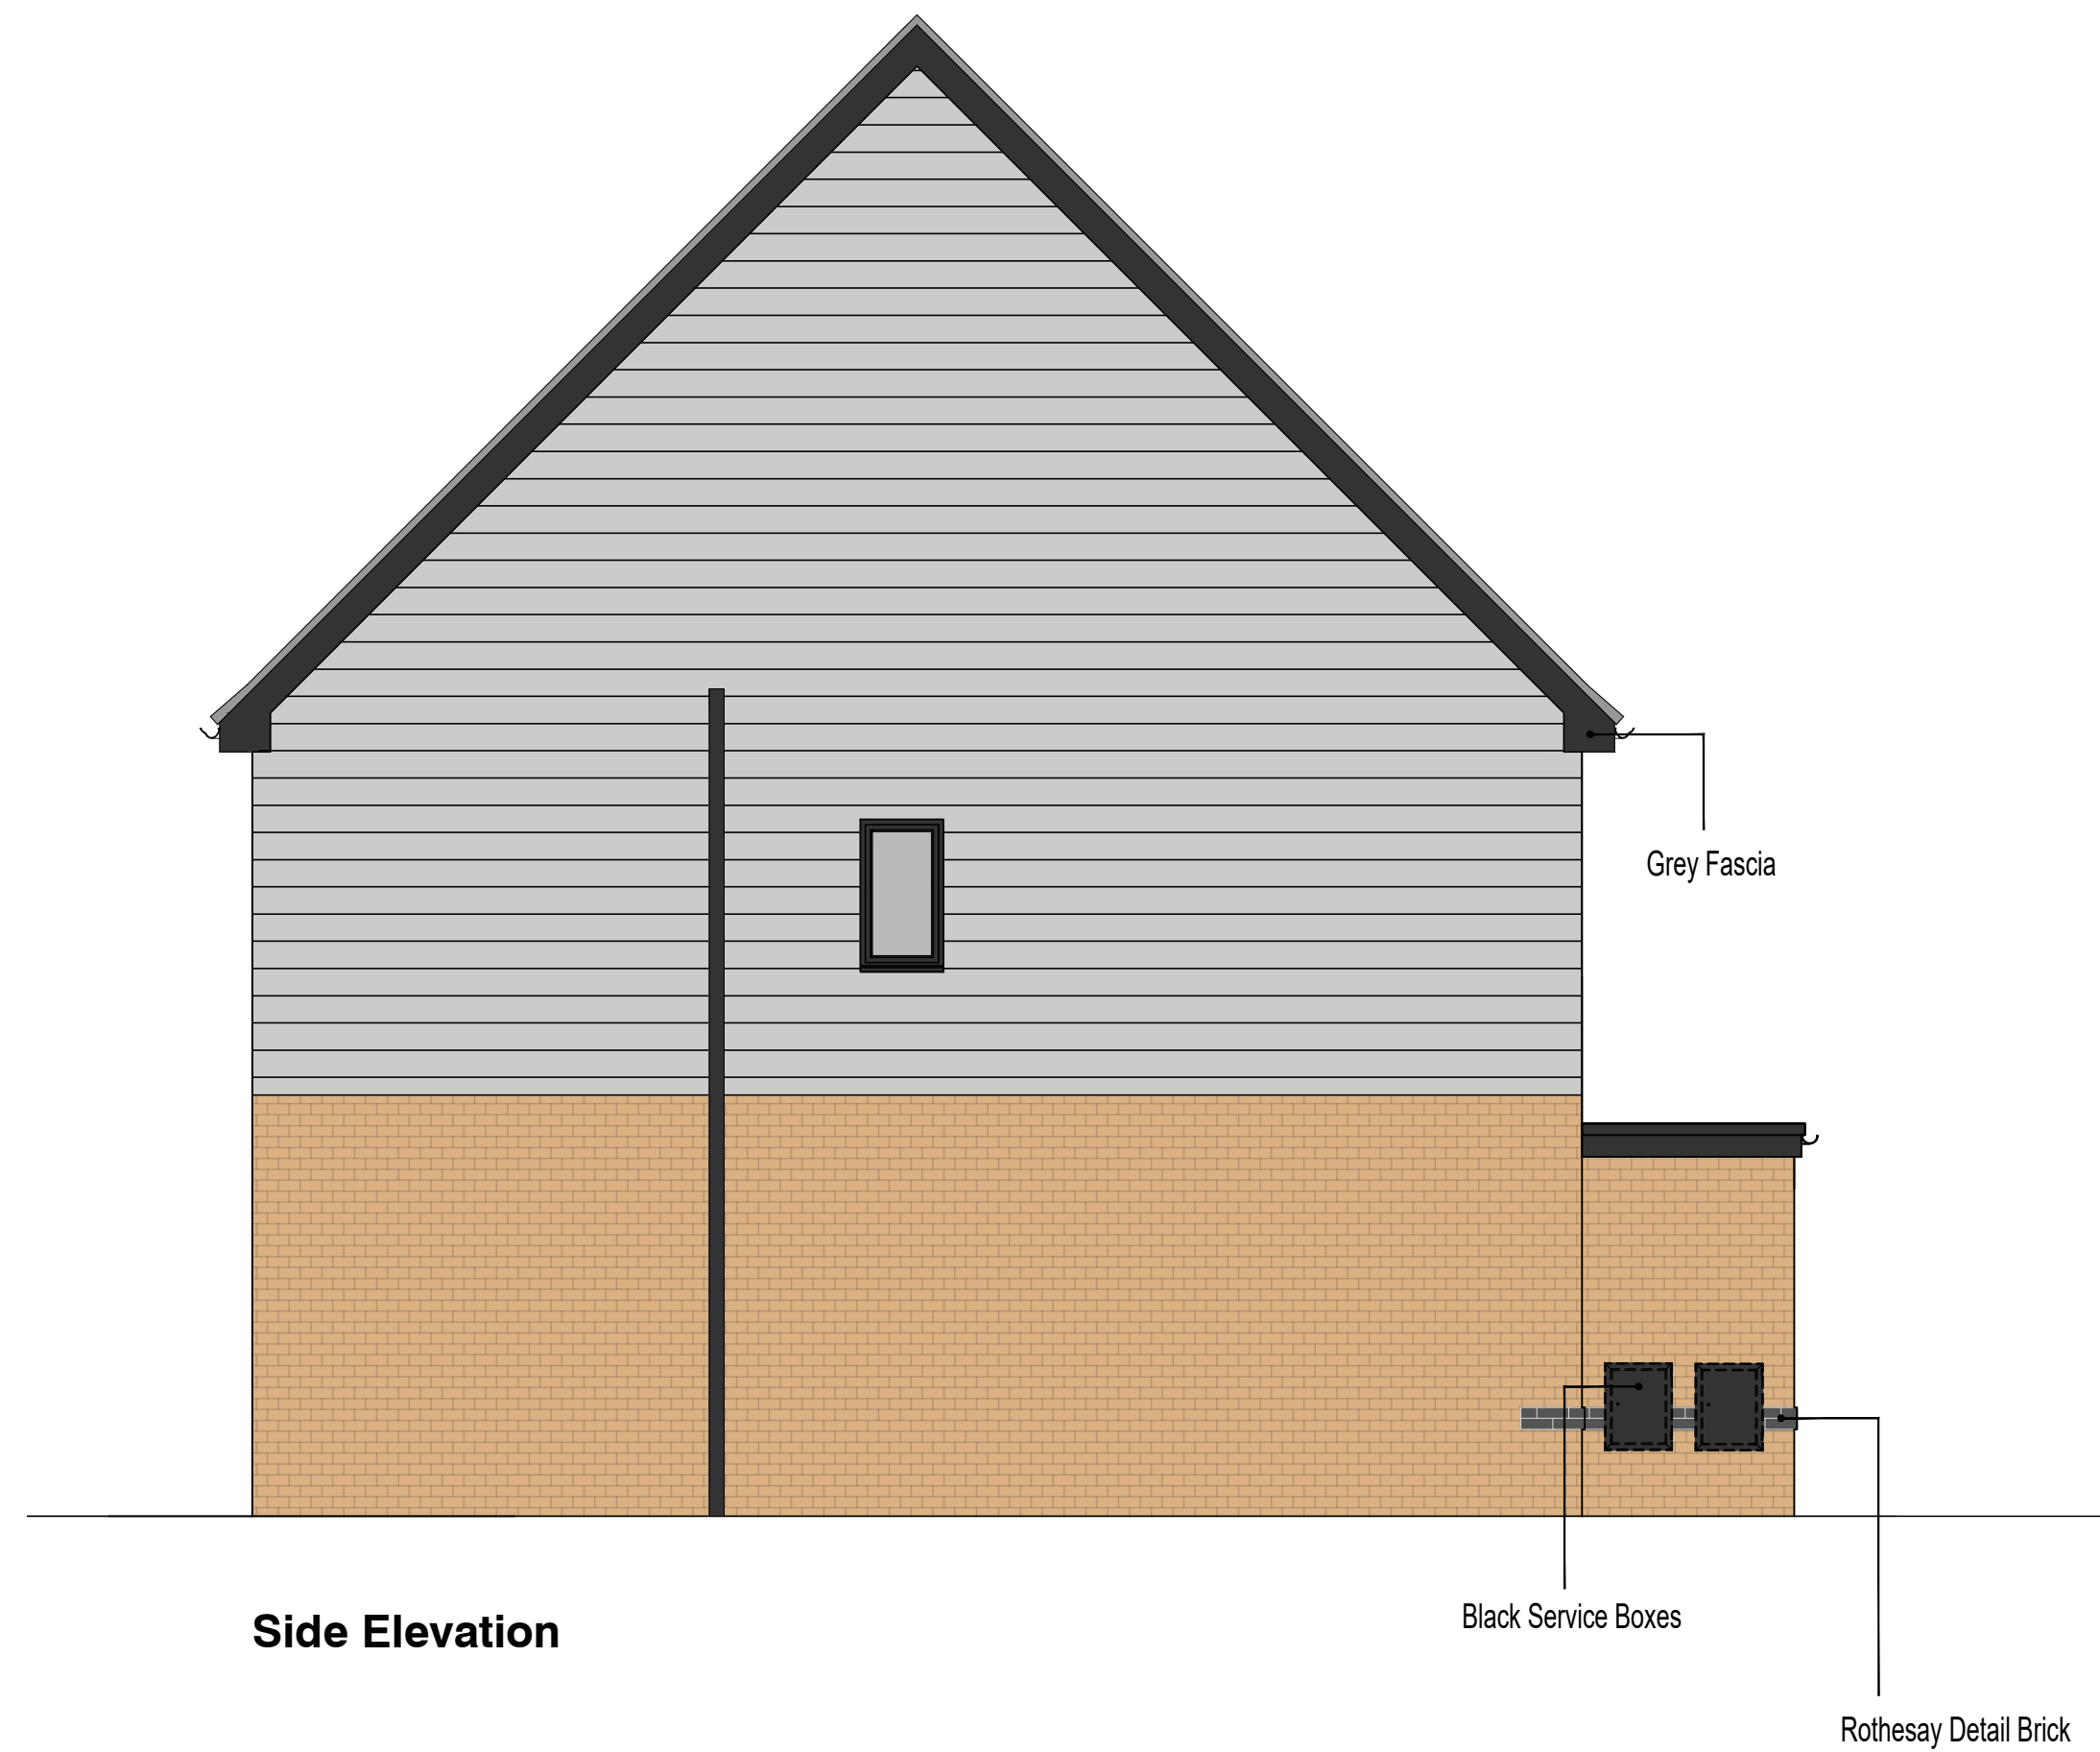

Planning
Rev A - Bargeboard added to side elevations.
Rev B - boxed eaves.

PERSIMMON HOMES

Housetype	0980 (Space4)	Date	May 2020
Sales Name	Carleton		
Drawing Number	CL-WD13-COL-GR	50@A1 100@A3	

Plans & Elevations (Contemp)(Planning)(Coloured)

	Rev B

(PLOTS 53, 106 & 118 ONLY)