
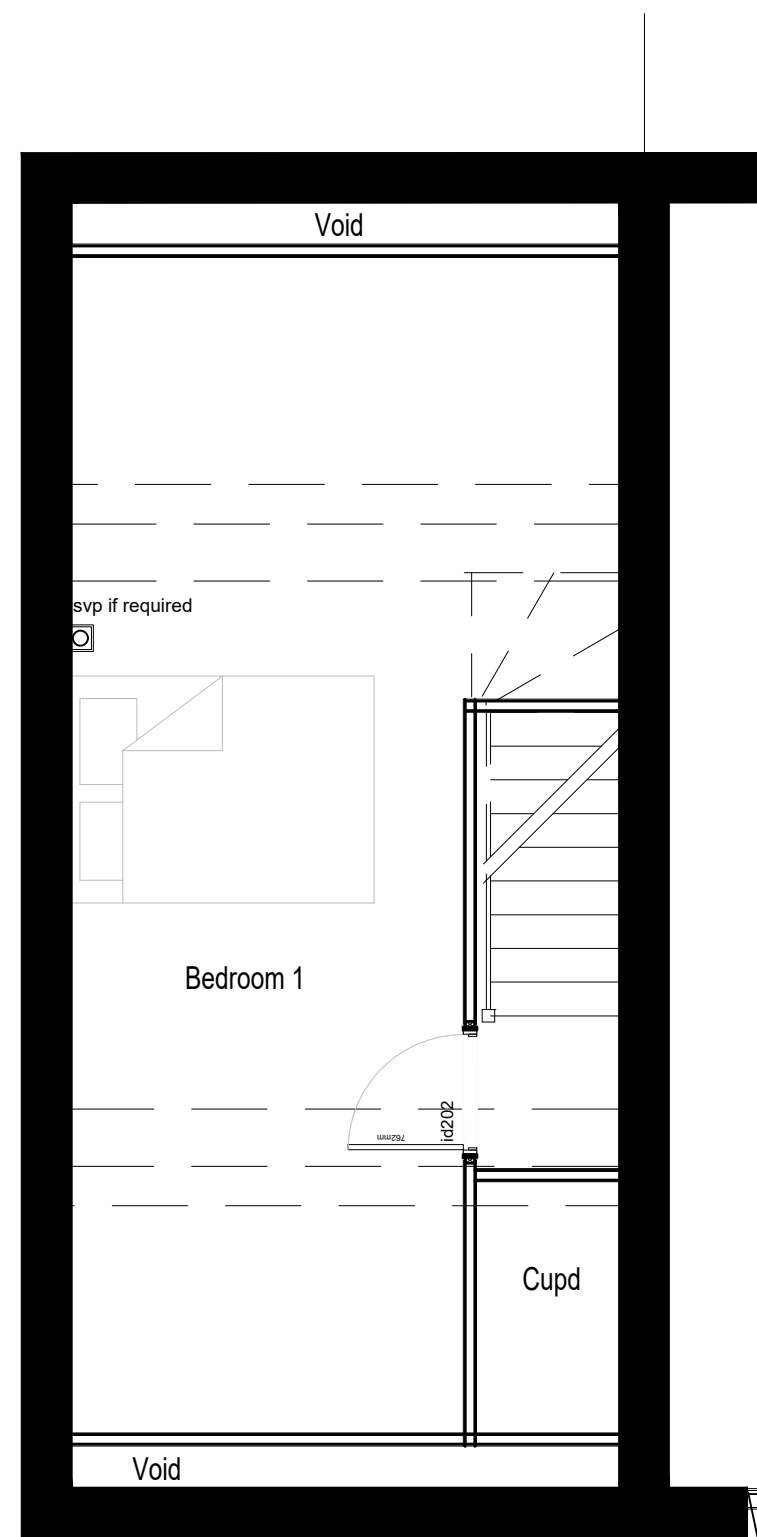
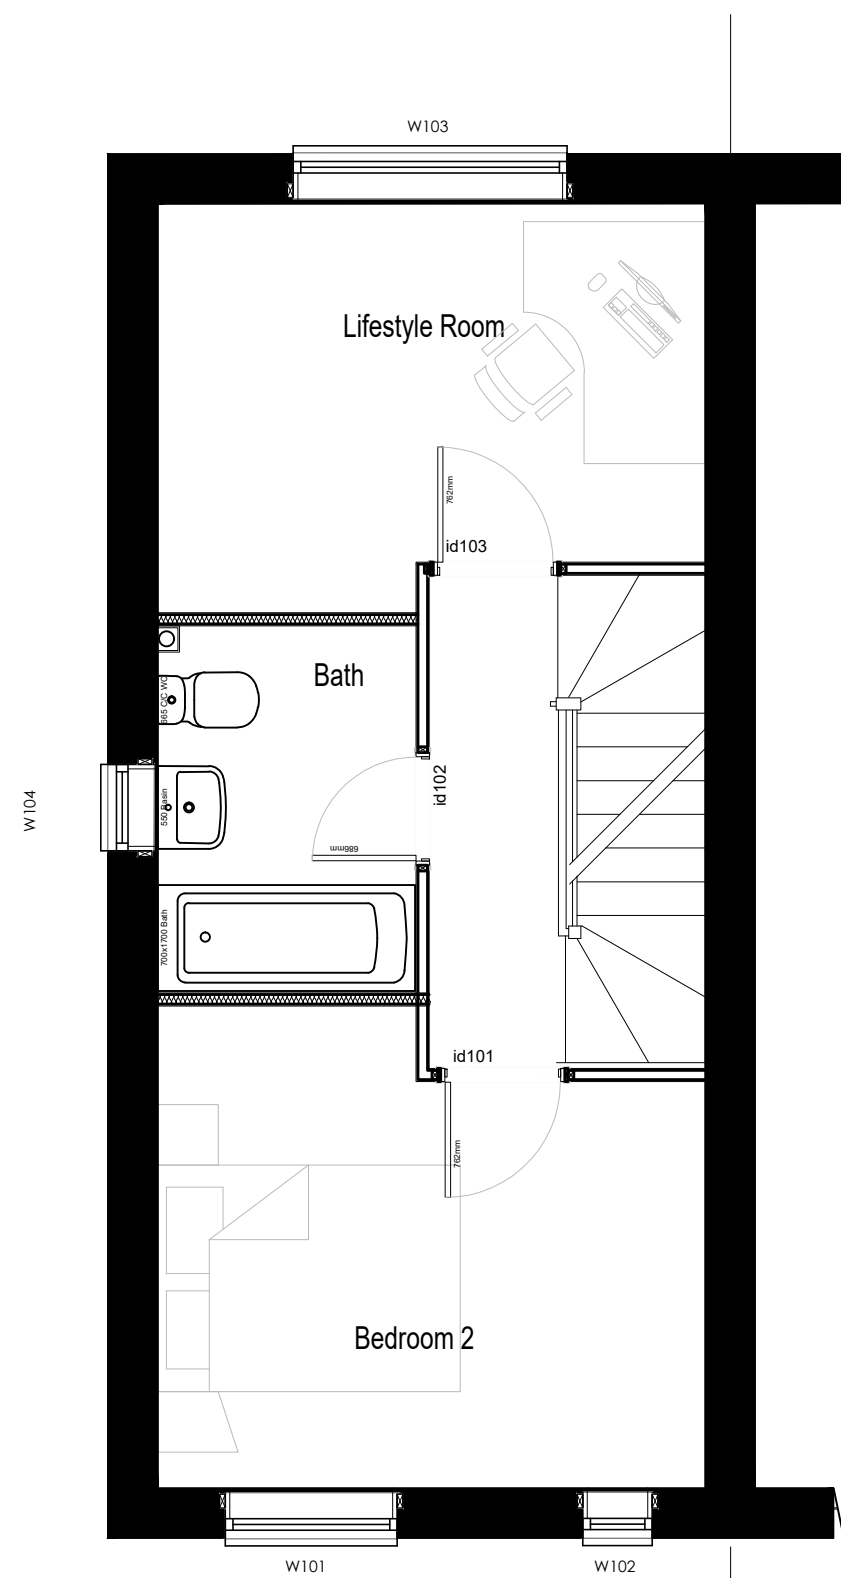
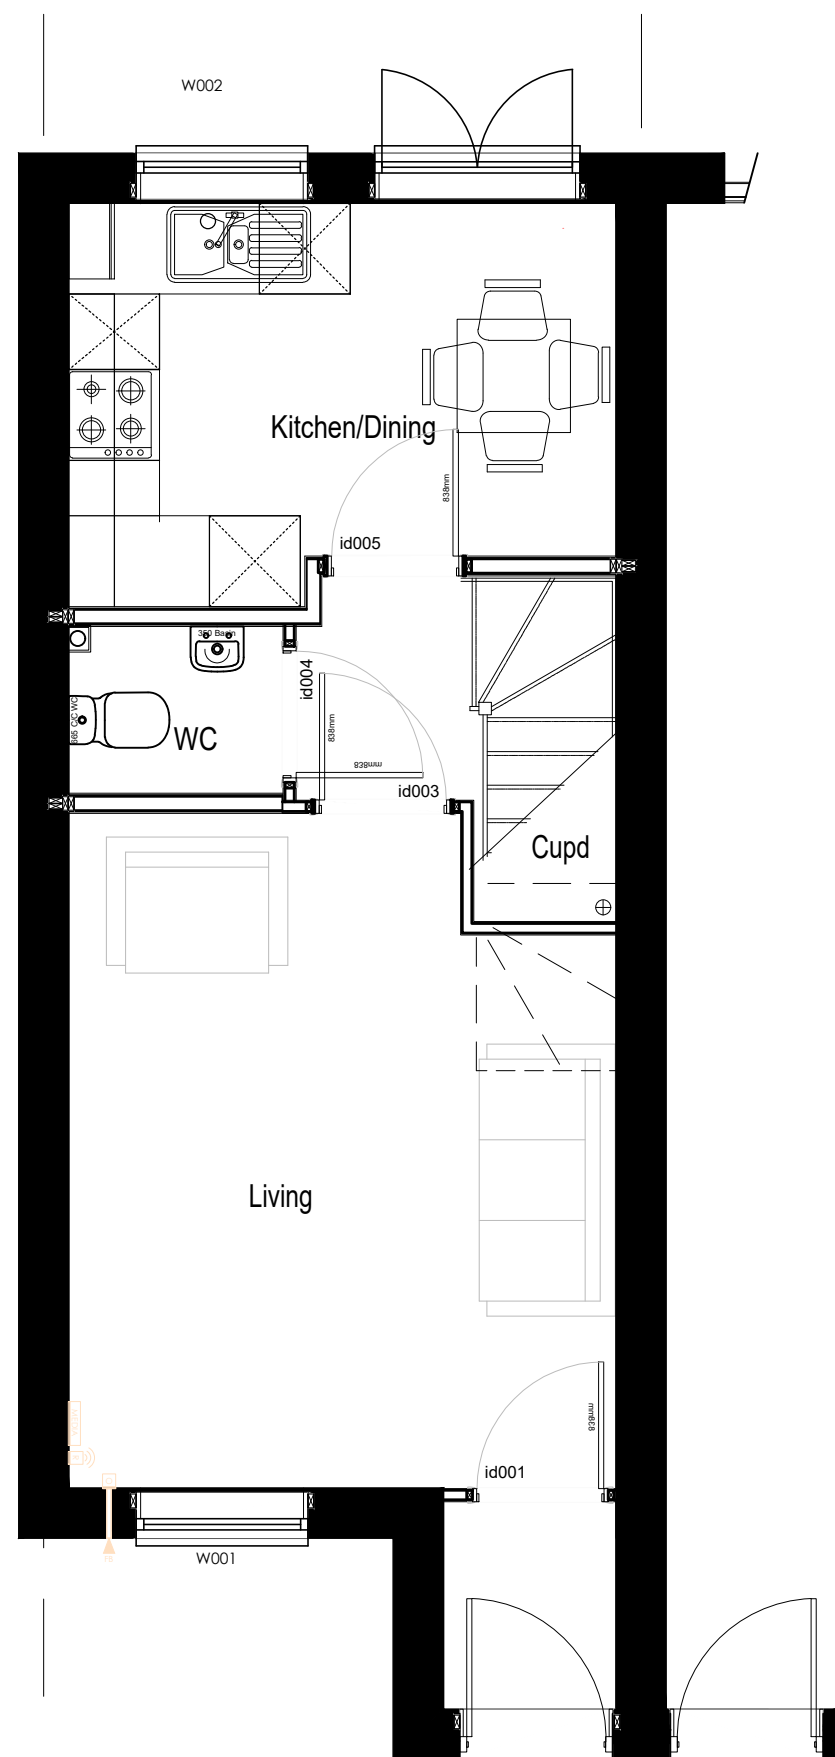


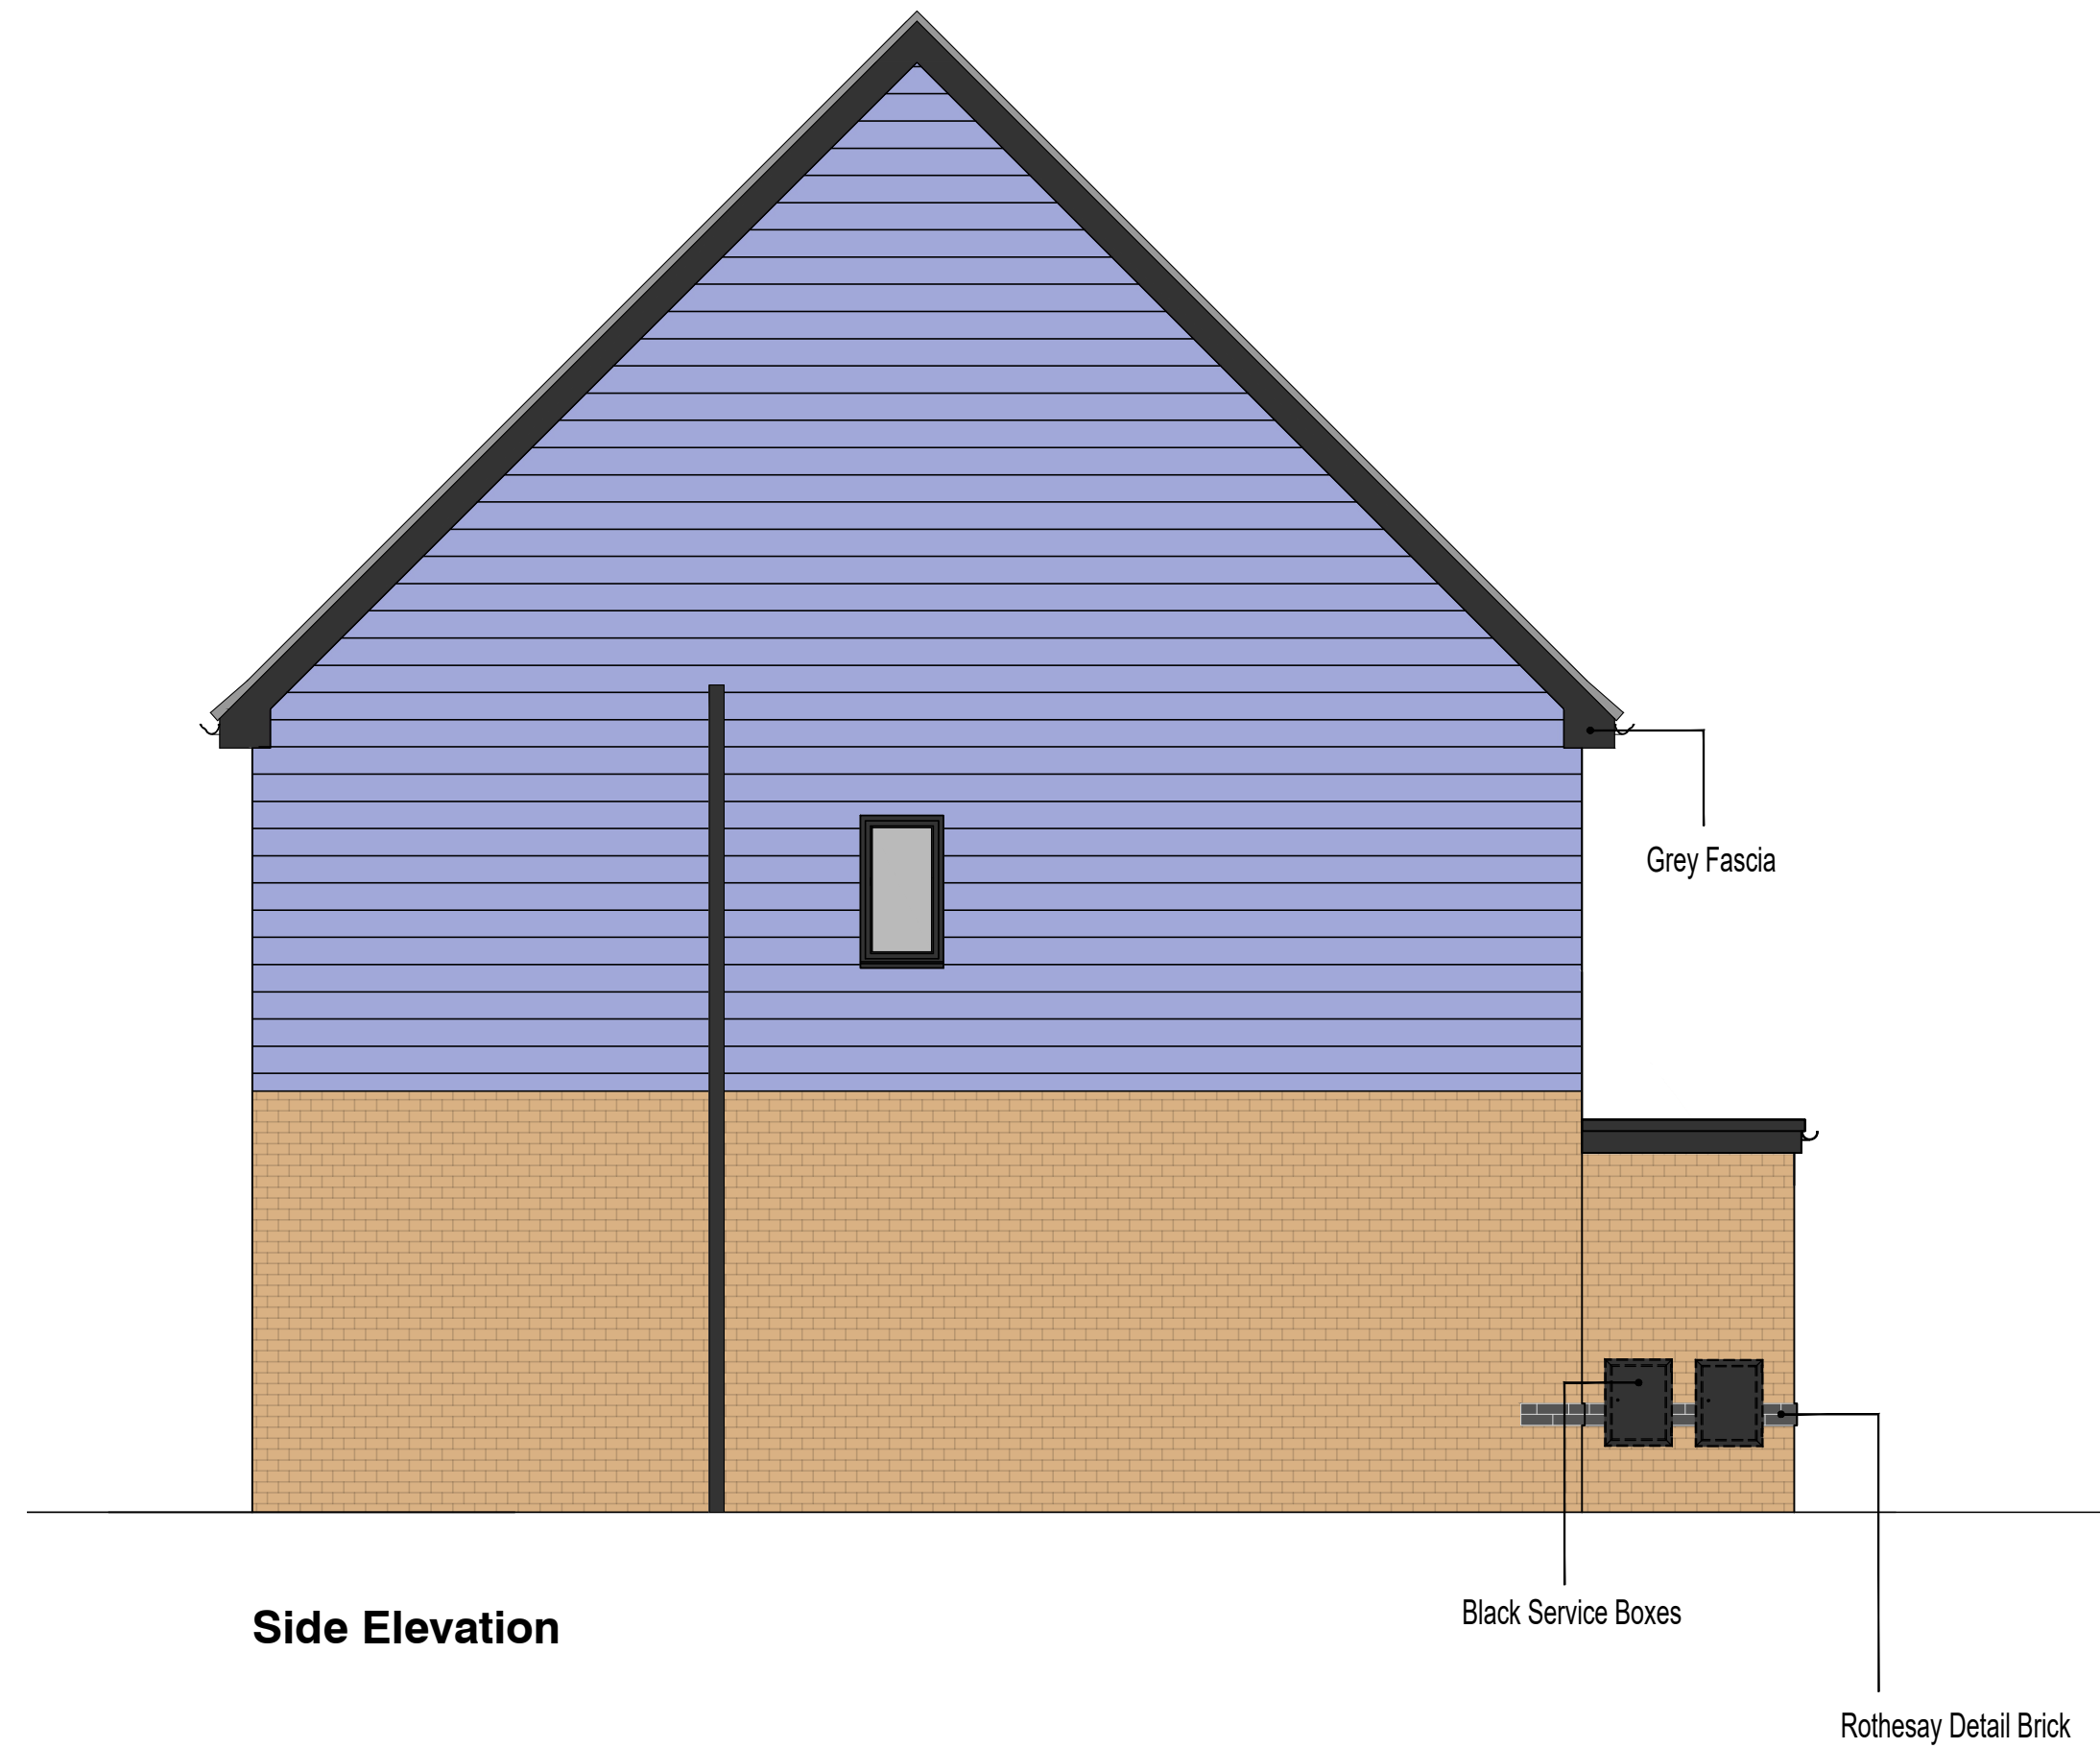


Planning

Rev A - Bargeboard added to side elevations.

Rev B - boxed eaves.

PERSIMMON
HOMES

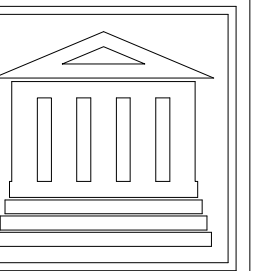

Housetype	0980 (Space4)	Date	May 2020
Sales Name	Carleton		
Drawing Number	CL-WD13-COL-LI	50@A1 100@A3	

Plans & Elevations (Contemp)(Planning)(Coloured)

	Rev B

(PLOTS 59, 112 & 127 ONLY)