
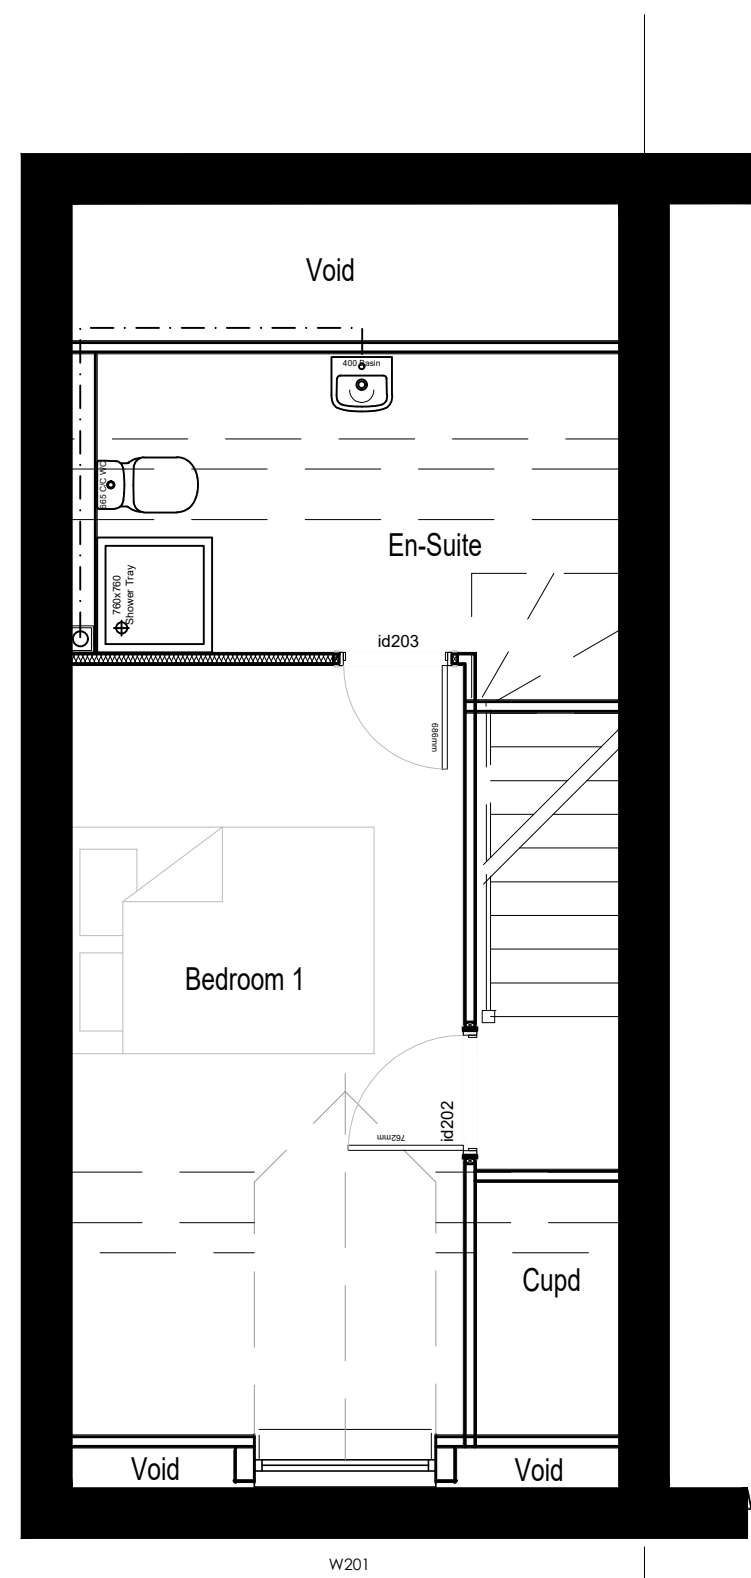
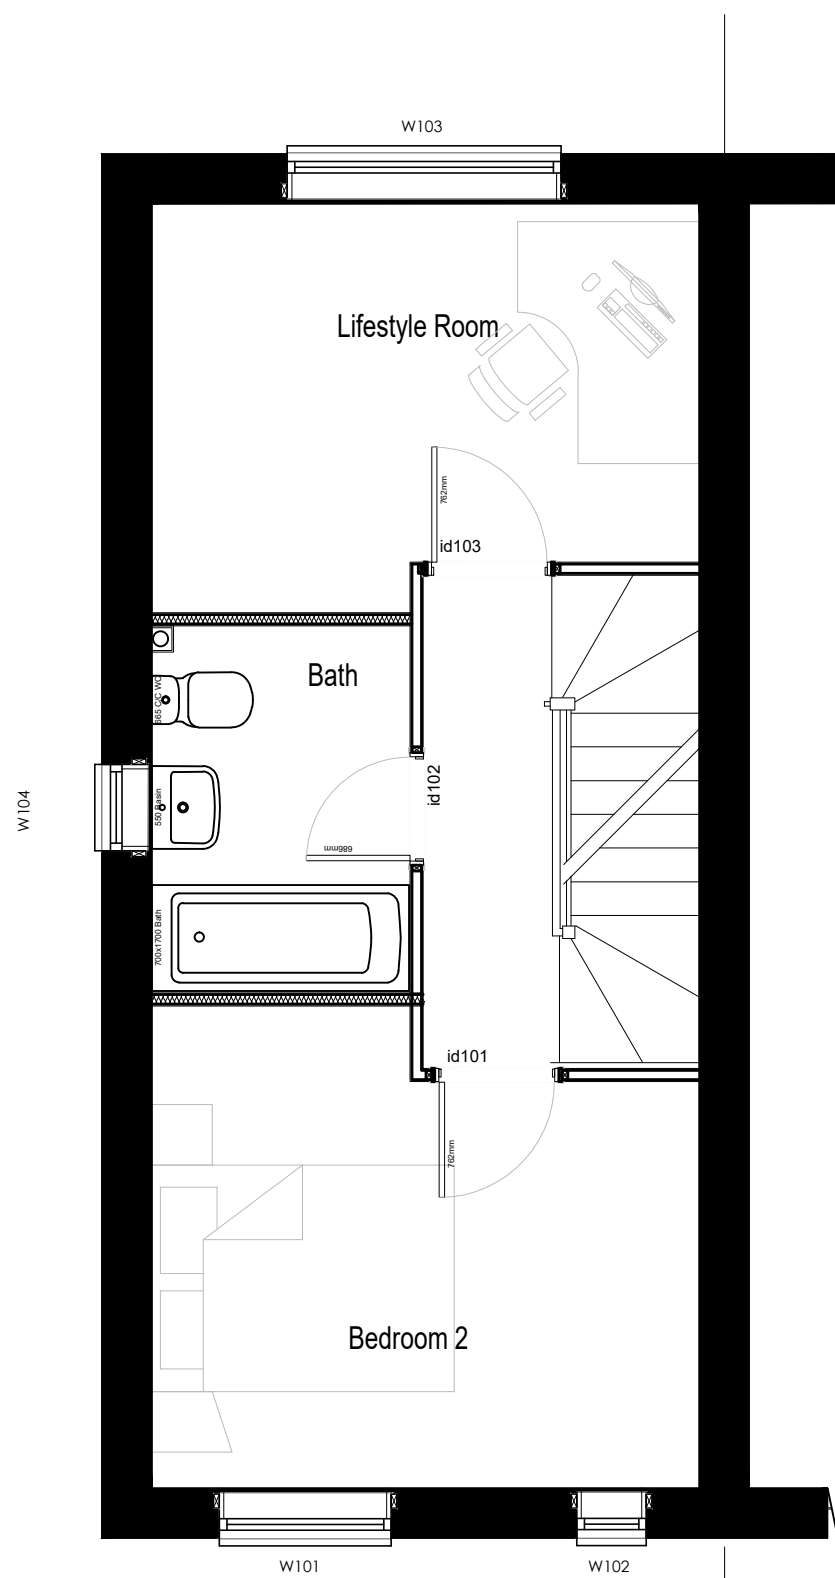
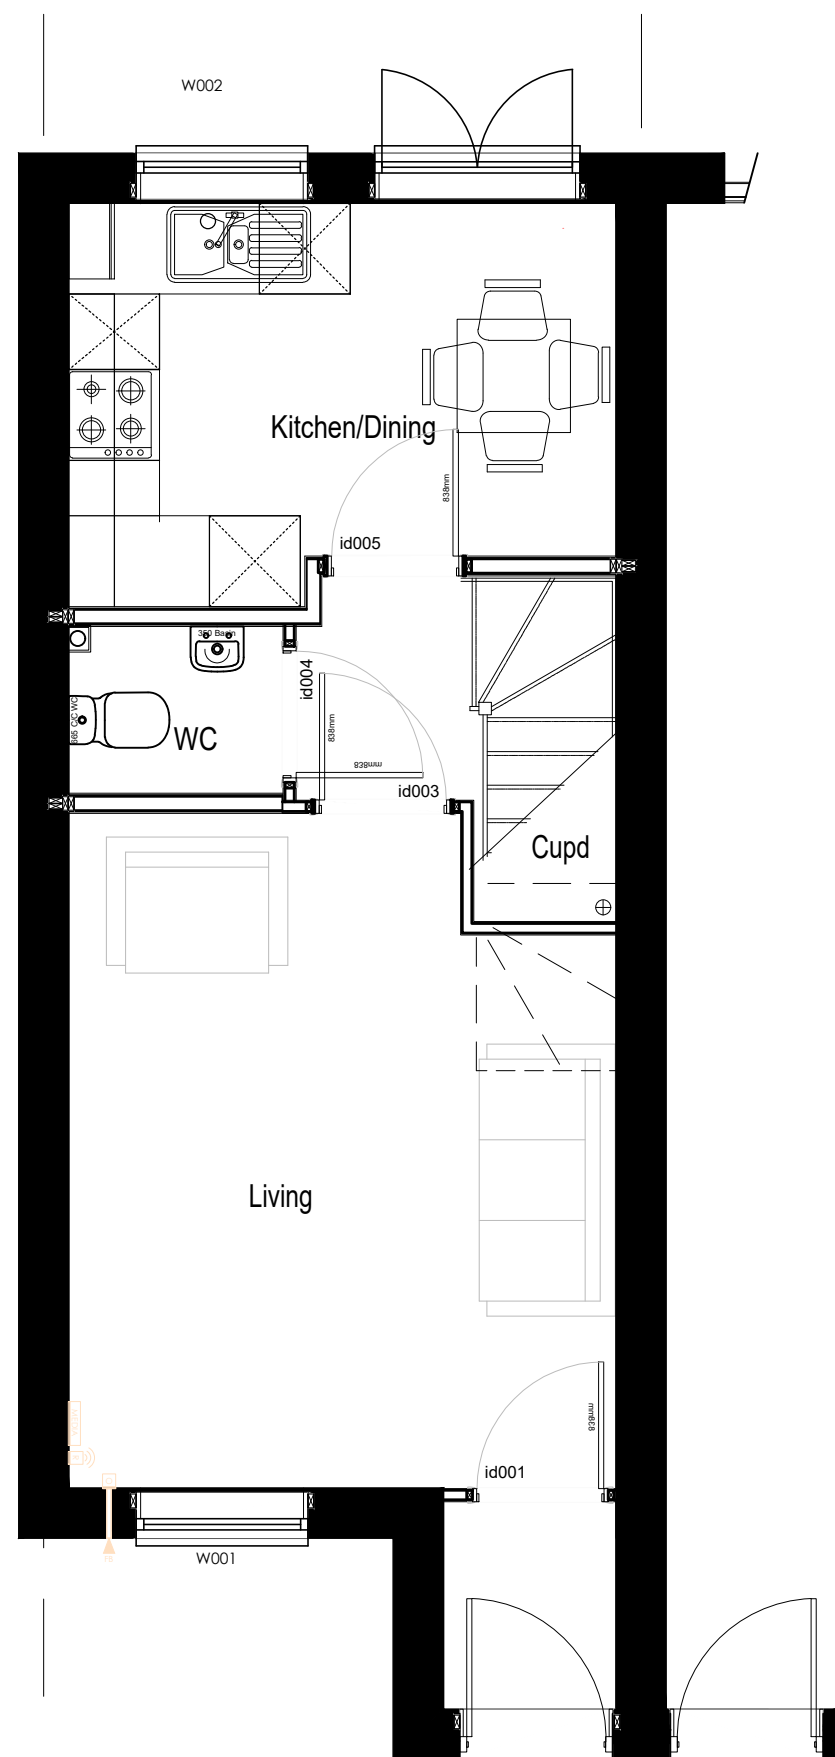


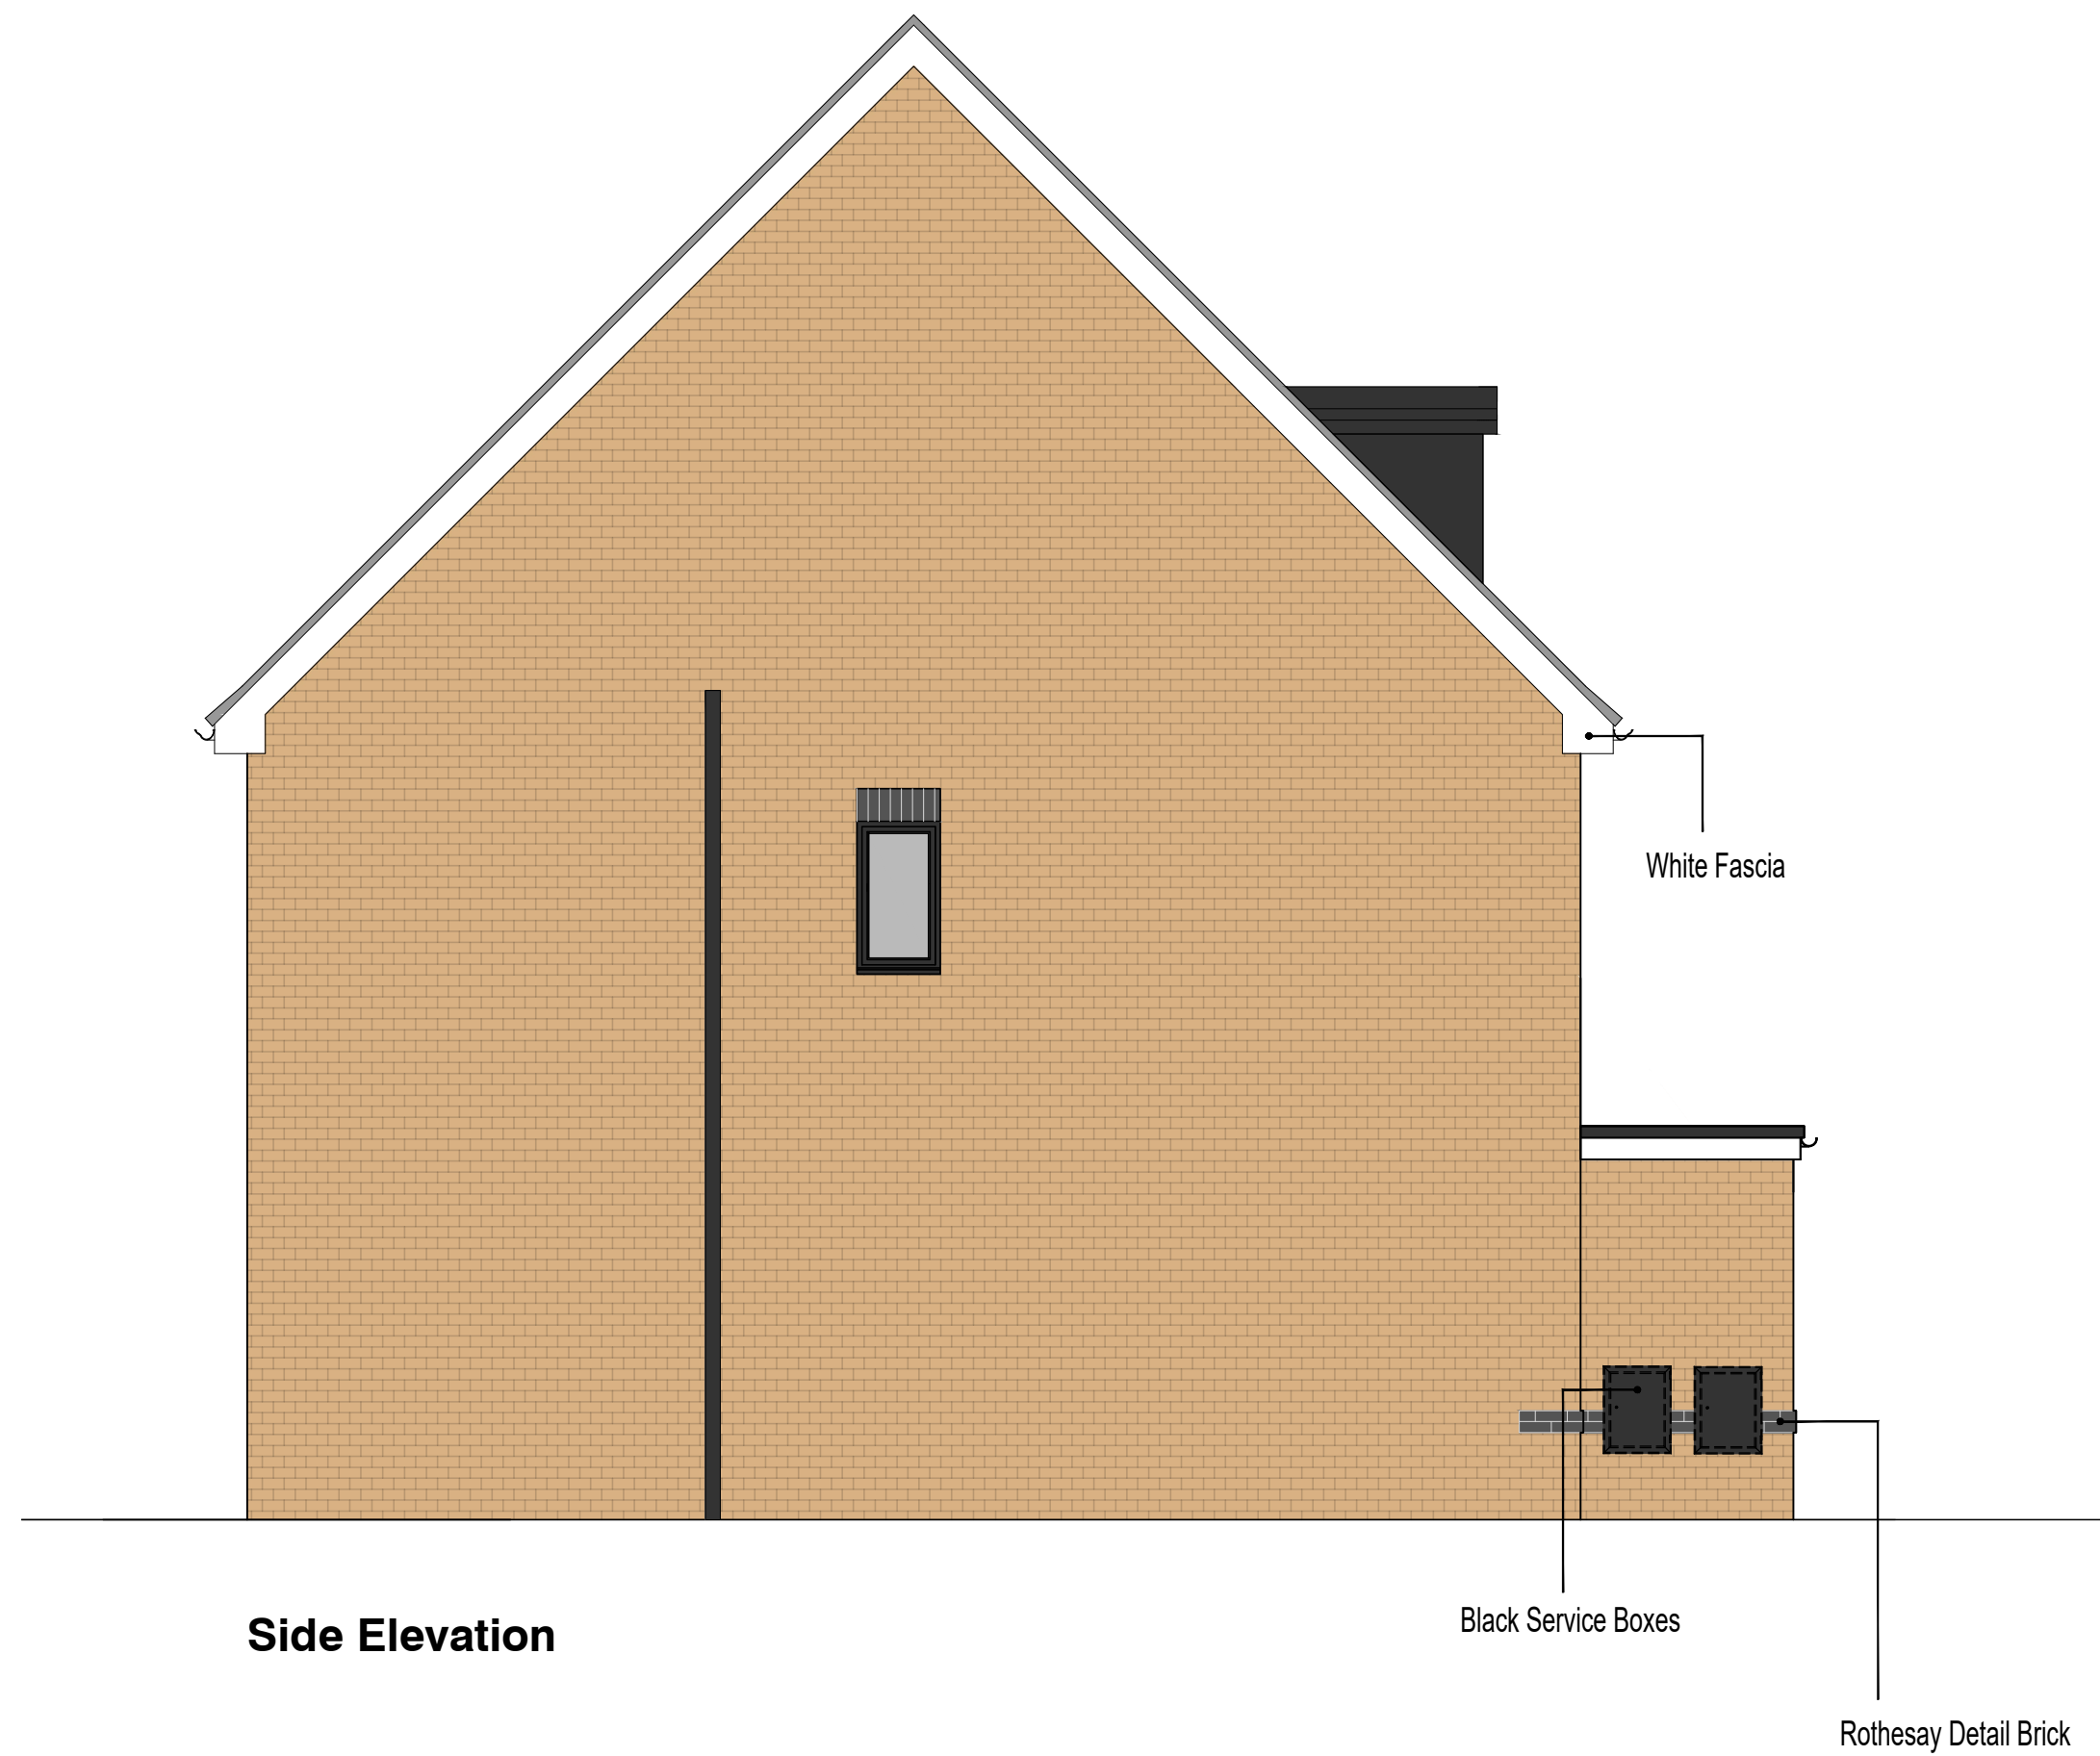


Planning

Rev A - Bargeboard added to side elevations.

Rev B - boxed eaves.

**PERSIMMON
HOMES**

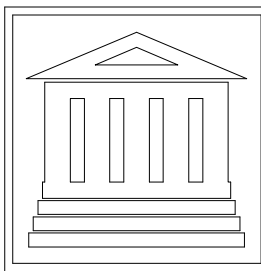

Housetype	0970 (Space4)	Date	May 2020
Sales Name	Windermere		
Drawing Number	WM-WD08-COL-GR	50@A1 100@A3	

Plans & Elevations (Planning)(Coloured)

	Rev B

(PLOTS 4, 5, 12, 13, 73, 74, 121 & 122 ONLY)