
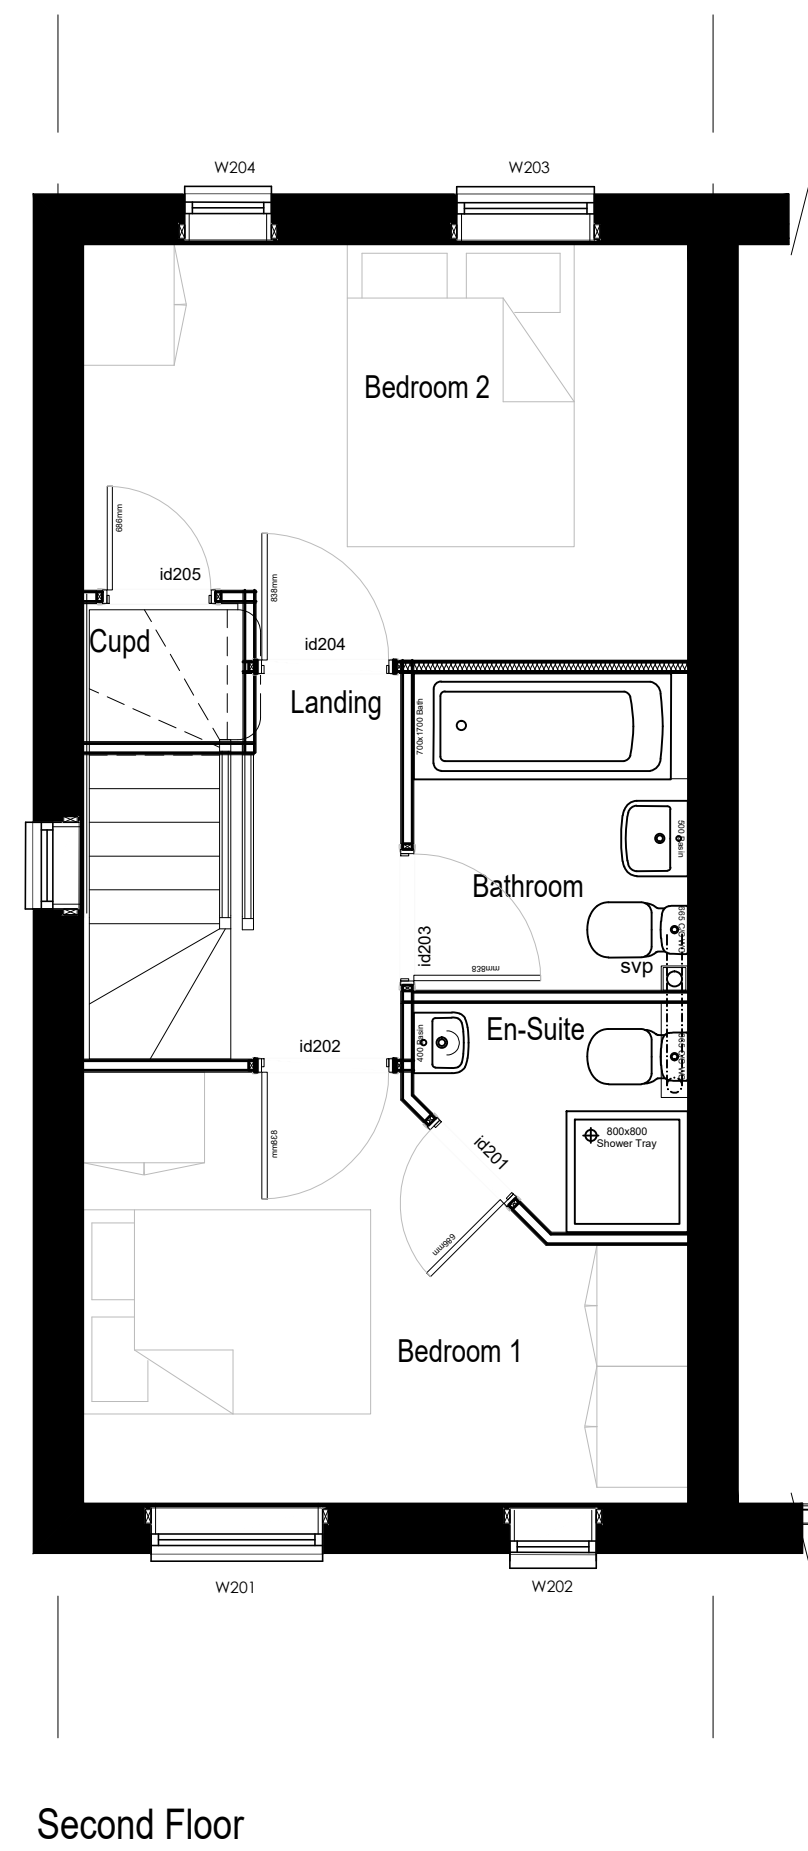
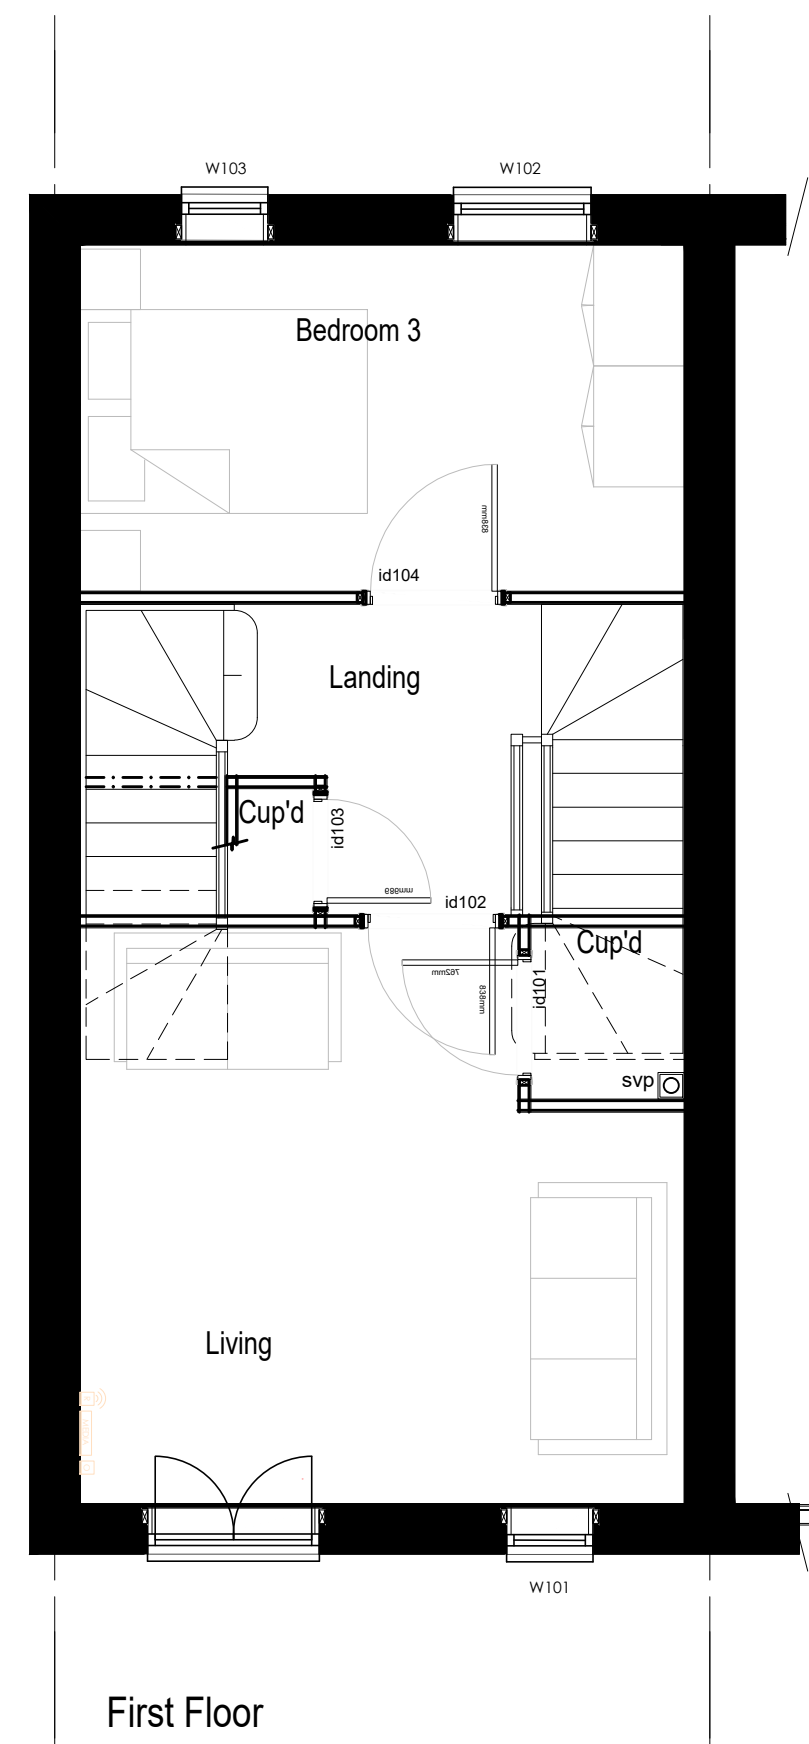
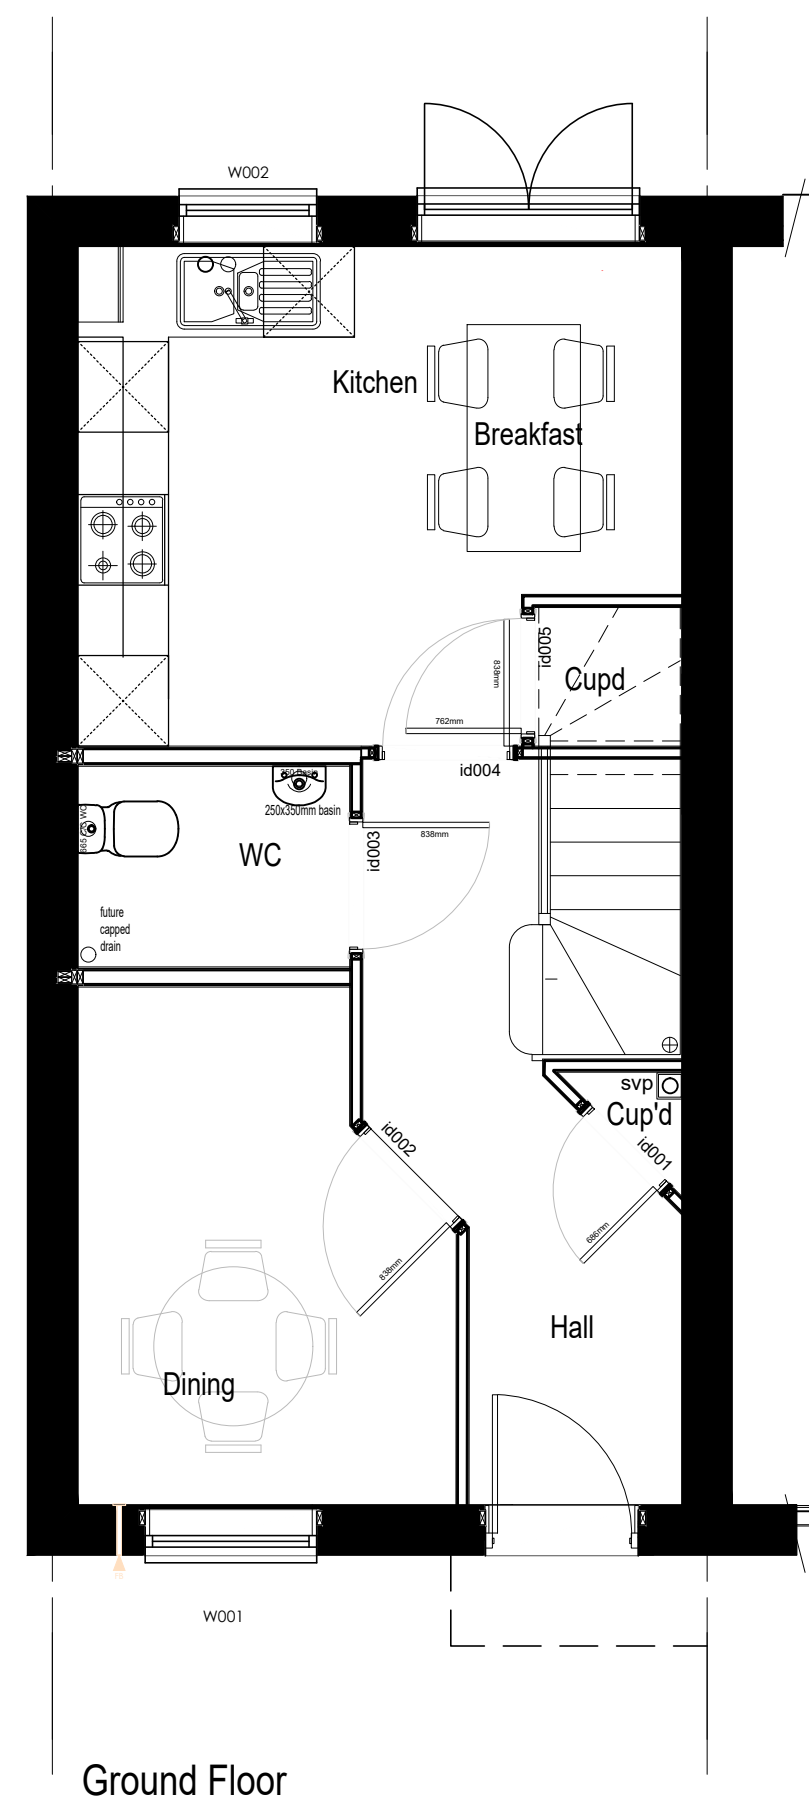


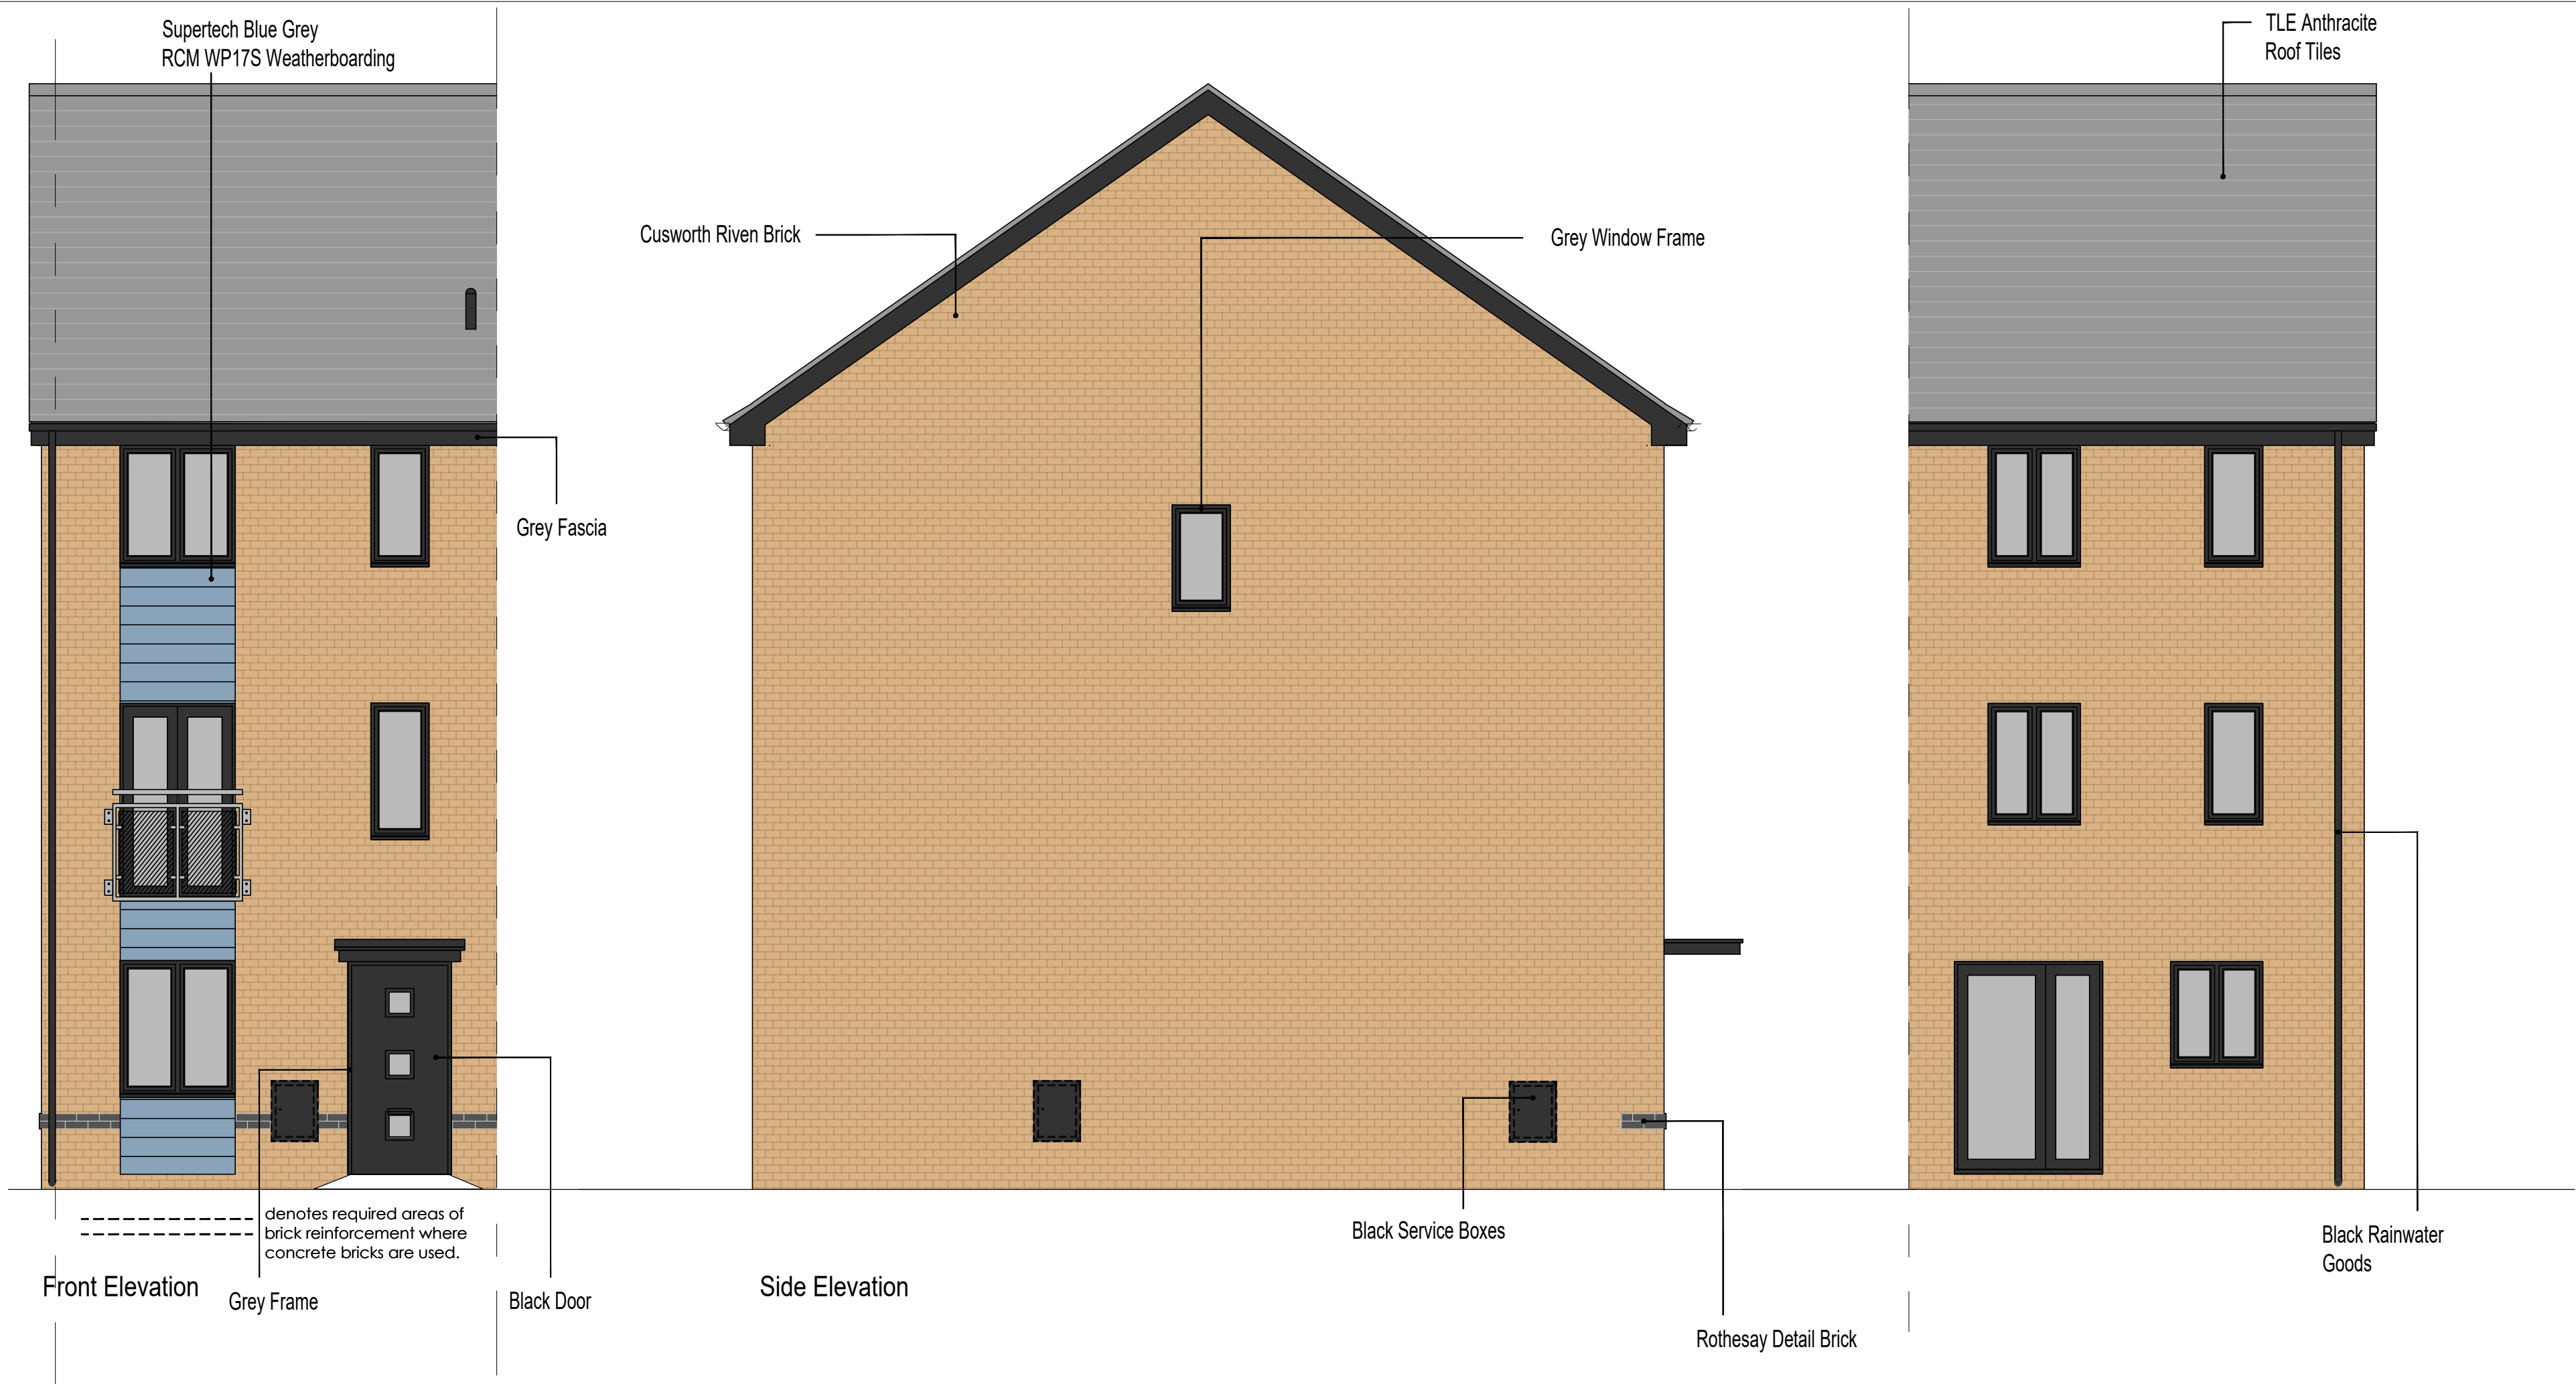

(PLOTS 55-57, 61-64, 101-104, 108-110, 114-116, 123-125, 129-130 ONLY)

Rev A - Bargeboard added to side elevations.
Rev B - Boxed eaves.

PERSIMMON HOMES

Housetype: **0921 (Space4)**

Sales Name: **Ullswater**

Drawing Number: **UW-WD07-COL**

Plans & Elevations (Contemp) (Planning)(Coloured)

Date: **May 2020**

50@A1, 100@A3

Rev B