
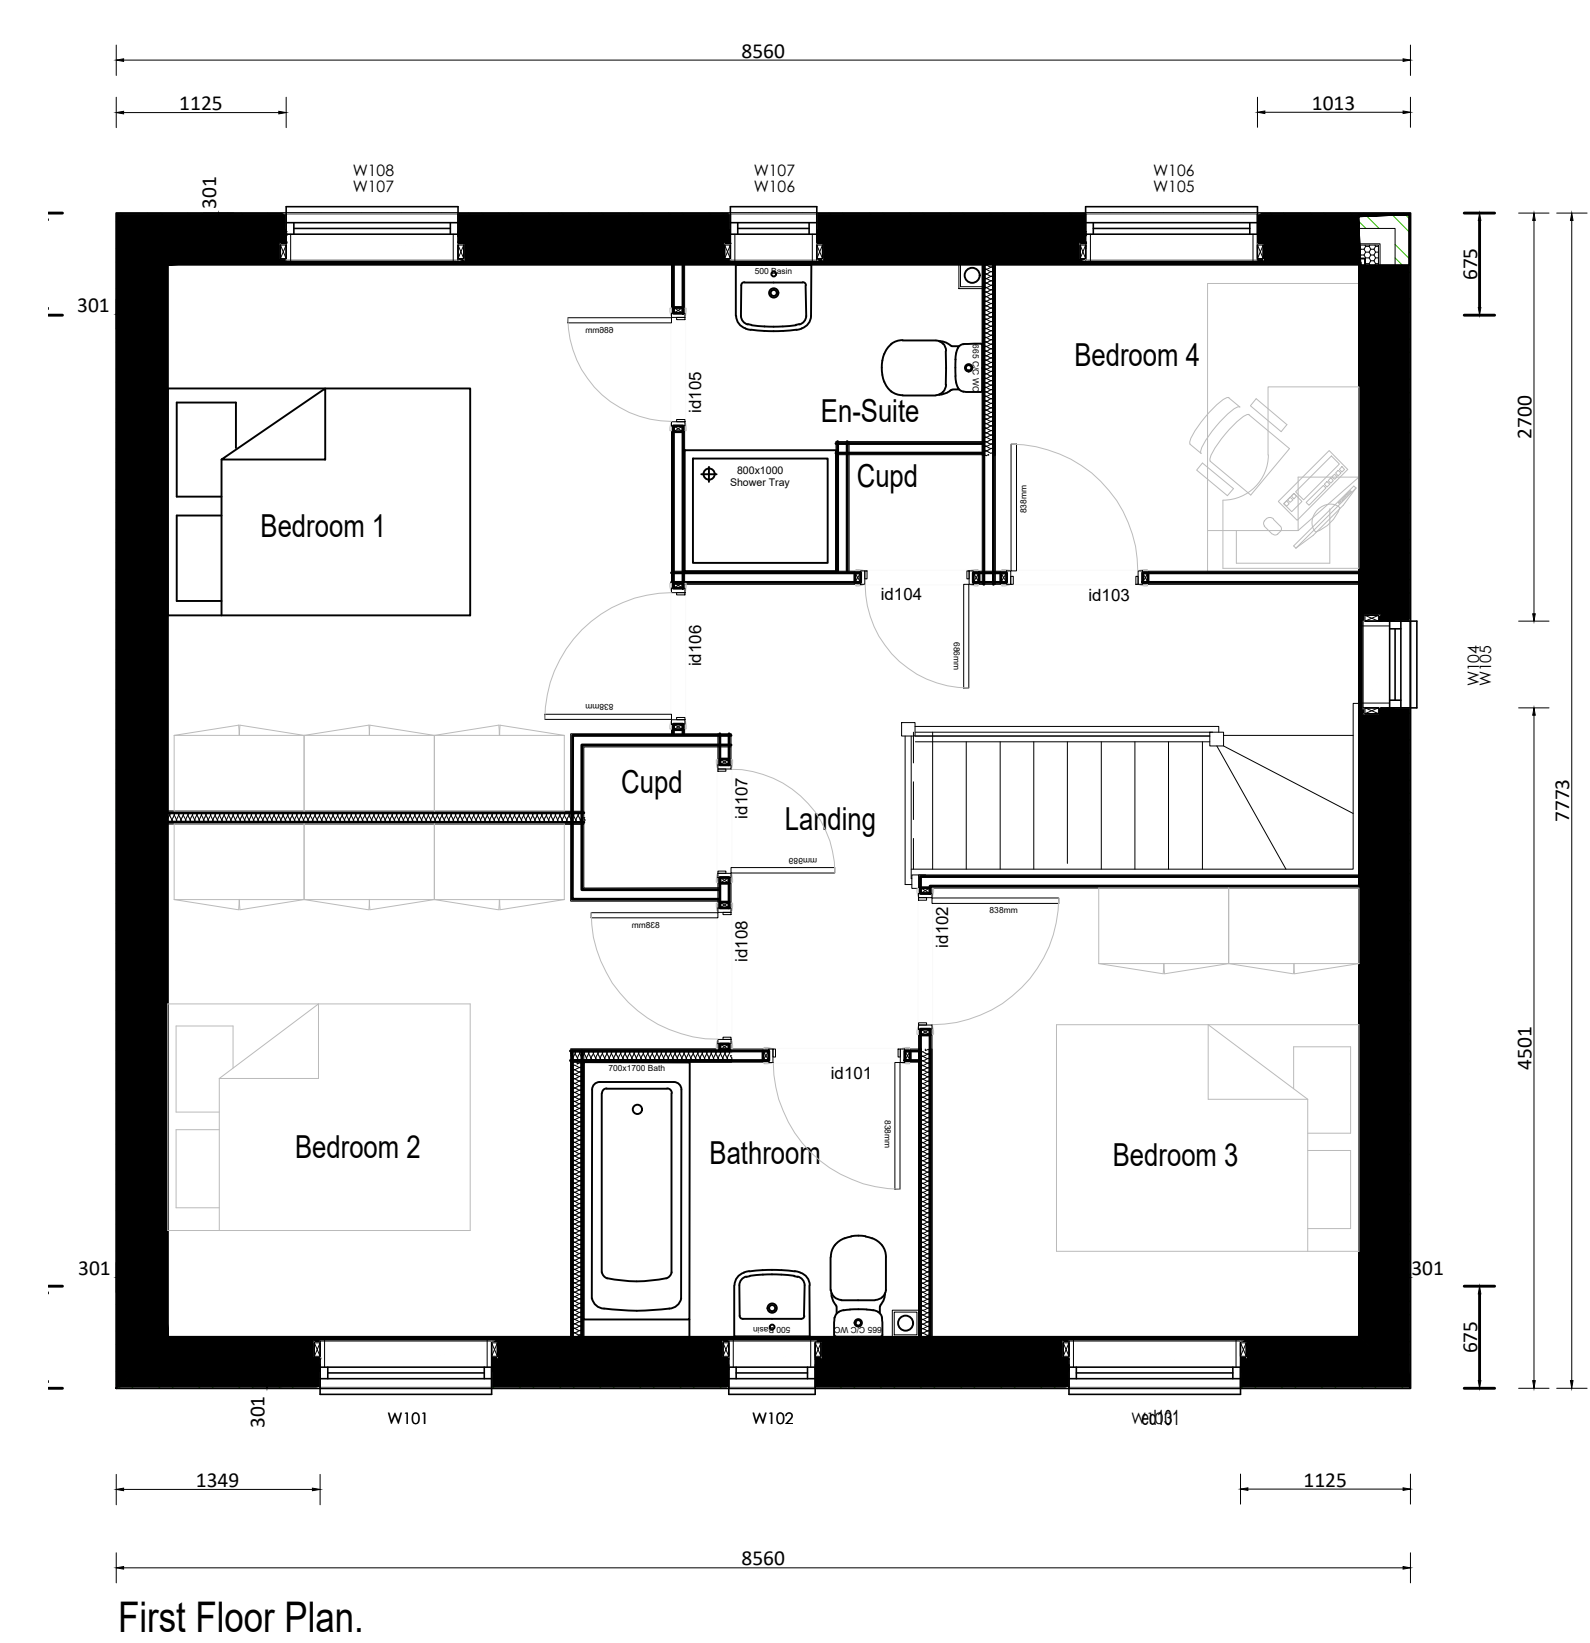


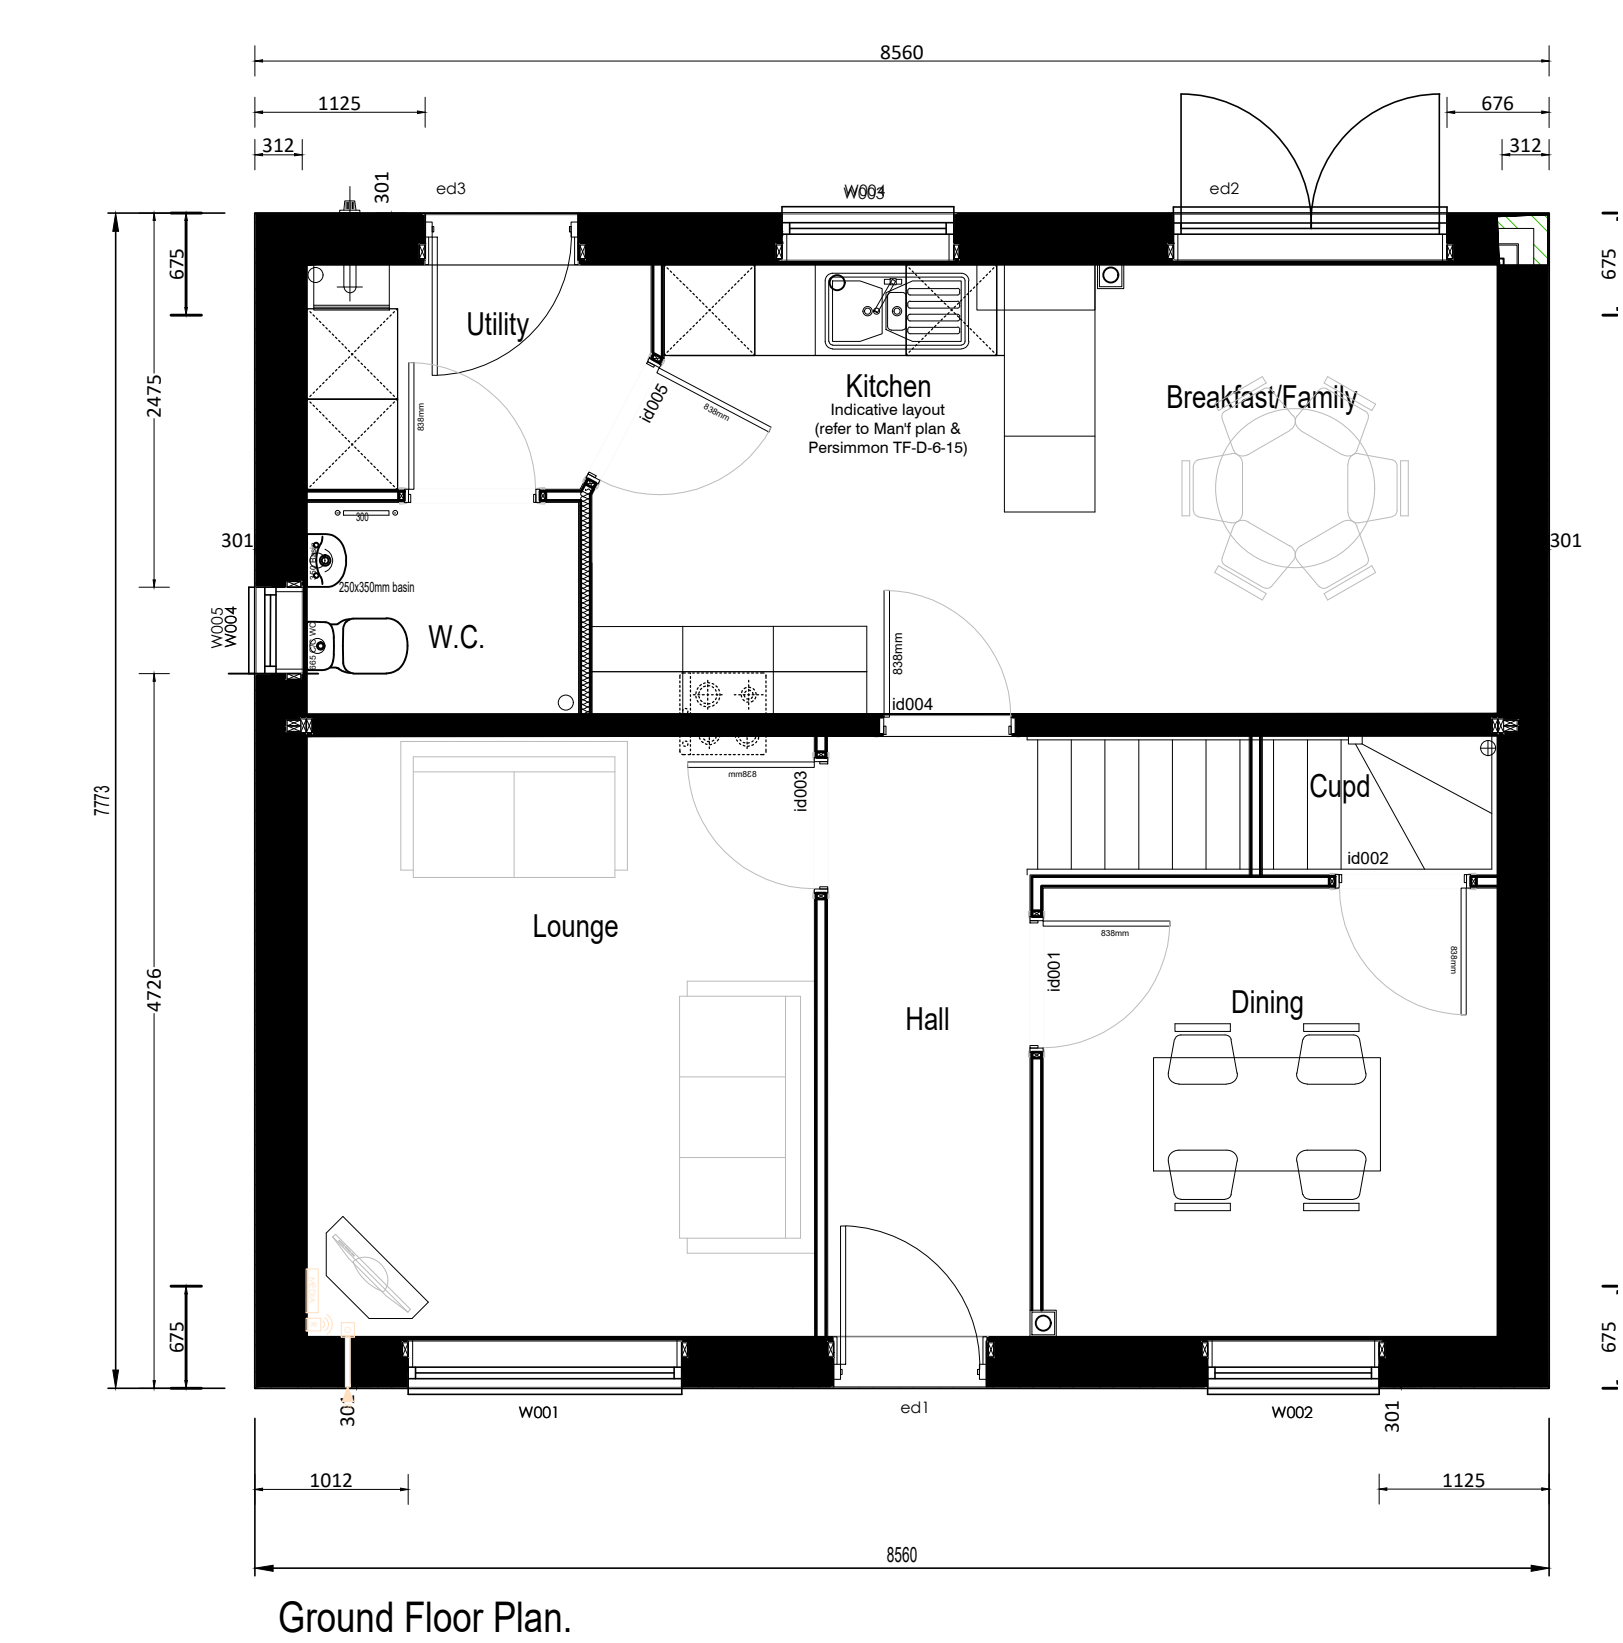

PERSIMMON
HOMES

Housetype 1222	Date 250518
Sales Name Coniston	
Drawing Number CD-WD17+COL	50@A1 100@A3
Plans & Elevations Contemp+(Planning)(Coloured)	
	Formerly

PLOTS 133 & 134 ONLY