



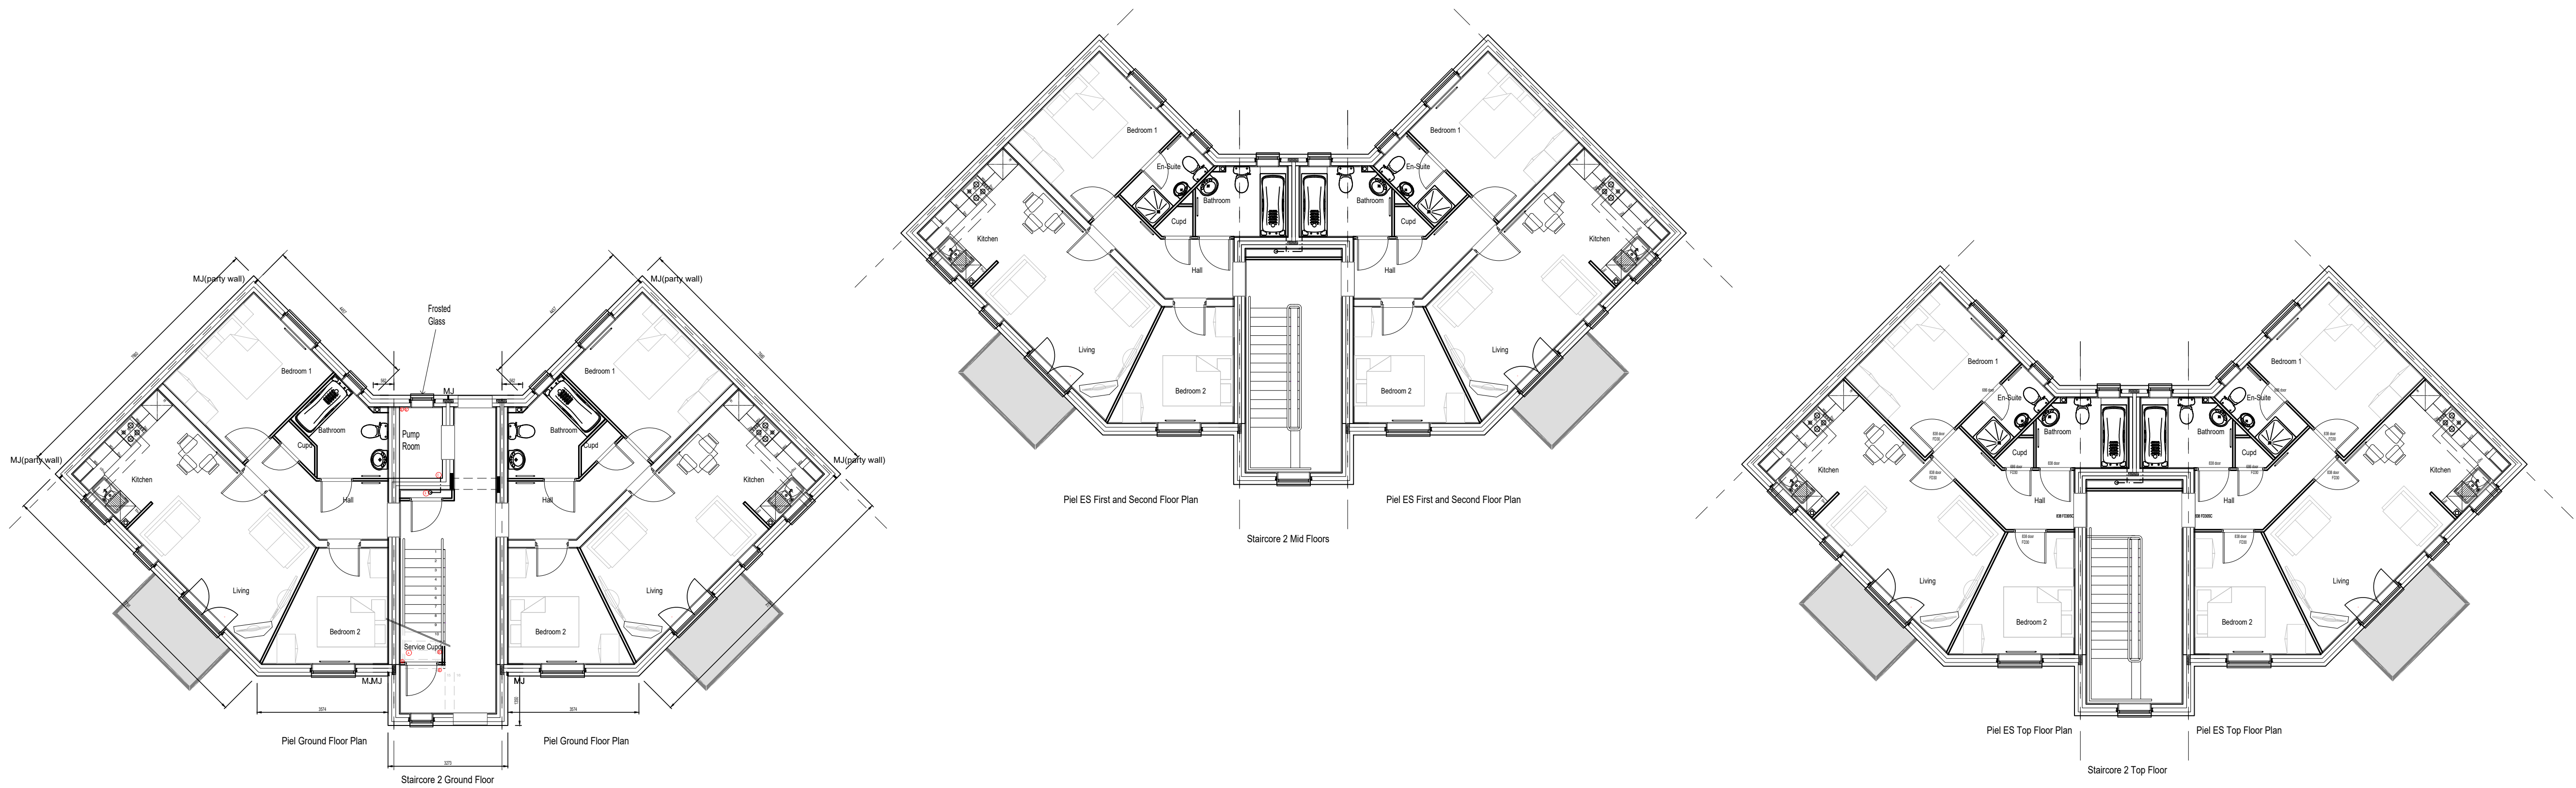

Rev A - GF adj staircase bath door size corrected. 020616MR
Rev B - Bath door swing outwards 020616MR
Rev C - door to GF service riser for firenearest splice point 180118MR
Rev D - LD2 fire detection (for AD B 2019 sites) 060919MR
Rev E - increased to 4 storey
Rev F - Balconys added to floor plans
Rev G - 316 Stainless Steel note added to plan.
Rev H - Inlets (A-E) added to plan.

PERSIMMON
HOMES

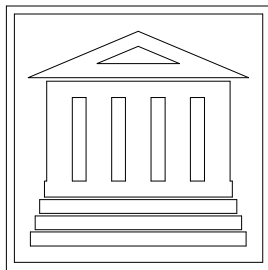

597/628sqft	
Piel	280214
PI-WD01-COL	100@A1, 200@A3
Plans & Elevations (Coloured)	
Core Apartments	
	Rev H

PLOTS 65-72 & 93-100 ONLY