


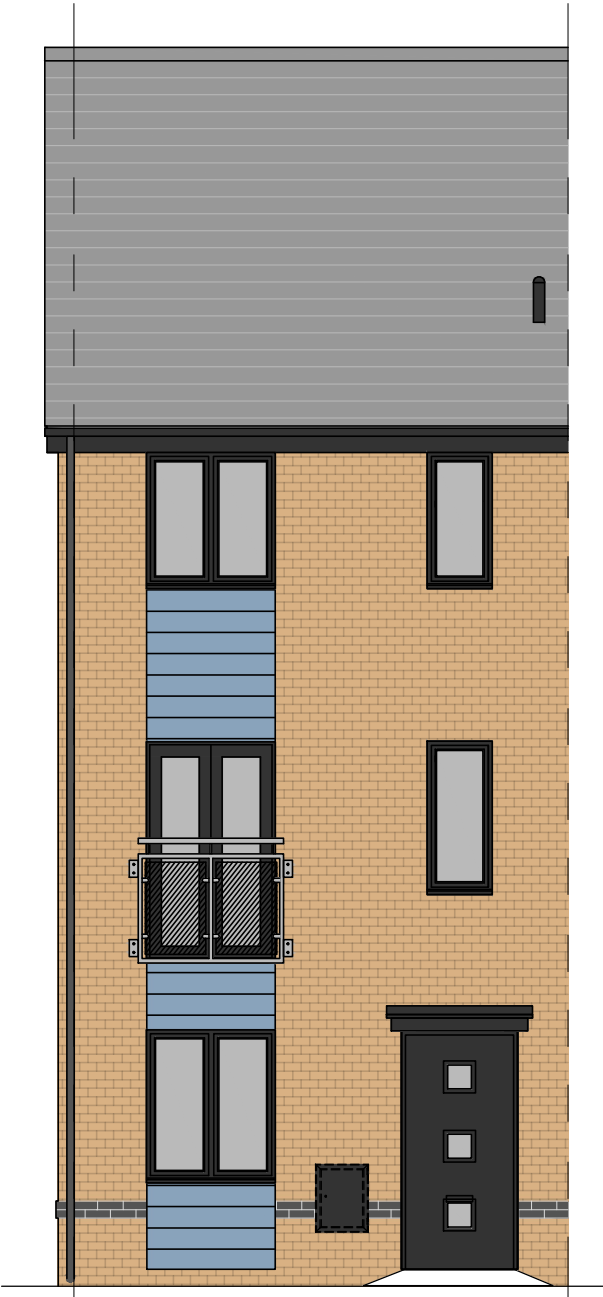

Materials Symbol A & D

Brick Type : Cusworth Riven Brick With Rothesay Riven Detail Brick
Cladding Type : Light Grey Cladding
Roof : TLE Anthracite Roof Tile
Fascia : Grey
Window And Door Frames : Dark Grey
Doors : Black
Rainwater Goods : Black
Balconies : Black
Service Boxes : Black
Please Refer To Housetype Plans For Exact Location Of Materials
Contemporary Range - Please Refer To Specific Contemporary Housetype Working Drawings

Materials Symbol B

Brick Type : Cusworth Riven Brick With Rothesay Riven Detail Brick
Cladding Type : Lilac Blue Cladding (Upper Floors)
Roof : TLE Anthracite Roof Tile
Fascia : Grey
Window And Door Frames : Dark Grey
Doors : Black
Rainwater Goods : Black
Service Boxes : Black
Please Refer To Housetype Plans For Exact Location Of Materials
Contemporary Range - Please Refer To Specific Contemporary Housetype Working Drawings

Materials Symbol C


Brick Type : Cusworth Riven Brick With Rothesay Riven Detail Brick
Cladding Type : Blue Grey Cladding (Above And Below Window / Juliet Balcony)
Roof : TLE Anthracite Roof Tile
Fascia : Grey
Window And Door Frames : Dark Grey
Doors : Black
Rainwater Goods : Black
Balconies : Black
Service Boxes : Black
Please Refer To Housetype Plans For Exact Location Of Materials
Contemporary Range - Please Refer To Specific Contemporary Housetype Working Drawings

Materials Symbol E

Brick Type : Cusworth Riven Brick With Rothesay Riven Detail Brick
Roof : TLE Anthracite Roof Tile
Fascia : White
Front/Garage/Utility Door Frames : White
Window Frames : Dark Grey
Front/Garage/Utility Doors : Black
Rainwater Goods : Black
Service Boxes : Black
Please Refer To Housetype Plans For Exact Location Of Materials
Urban Range - Please Refer To Urban Housetype Working Drawings

Materials Symbol F

Brick Type : Cusworth Riven Brick With Rothesay Riven Detail Brick
Cladding Type : Light Grey Cladding
Roof : TLE Anthracite Roof Tile
Fascia : White
Front/Garage/Utility Door Frames : White
Window Frames : Dark Grey
Front/Garage/Utility Doors : Black
Rainwater Goods : Black
Service Boxes : Black
Please Refer To Housetype Plans For Exact Location Of Materials
Urban Range - Please Refer To Specific Urban Housetype Working Drawings

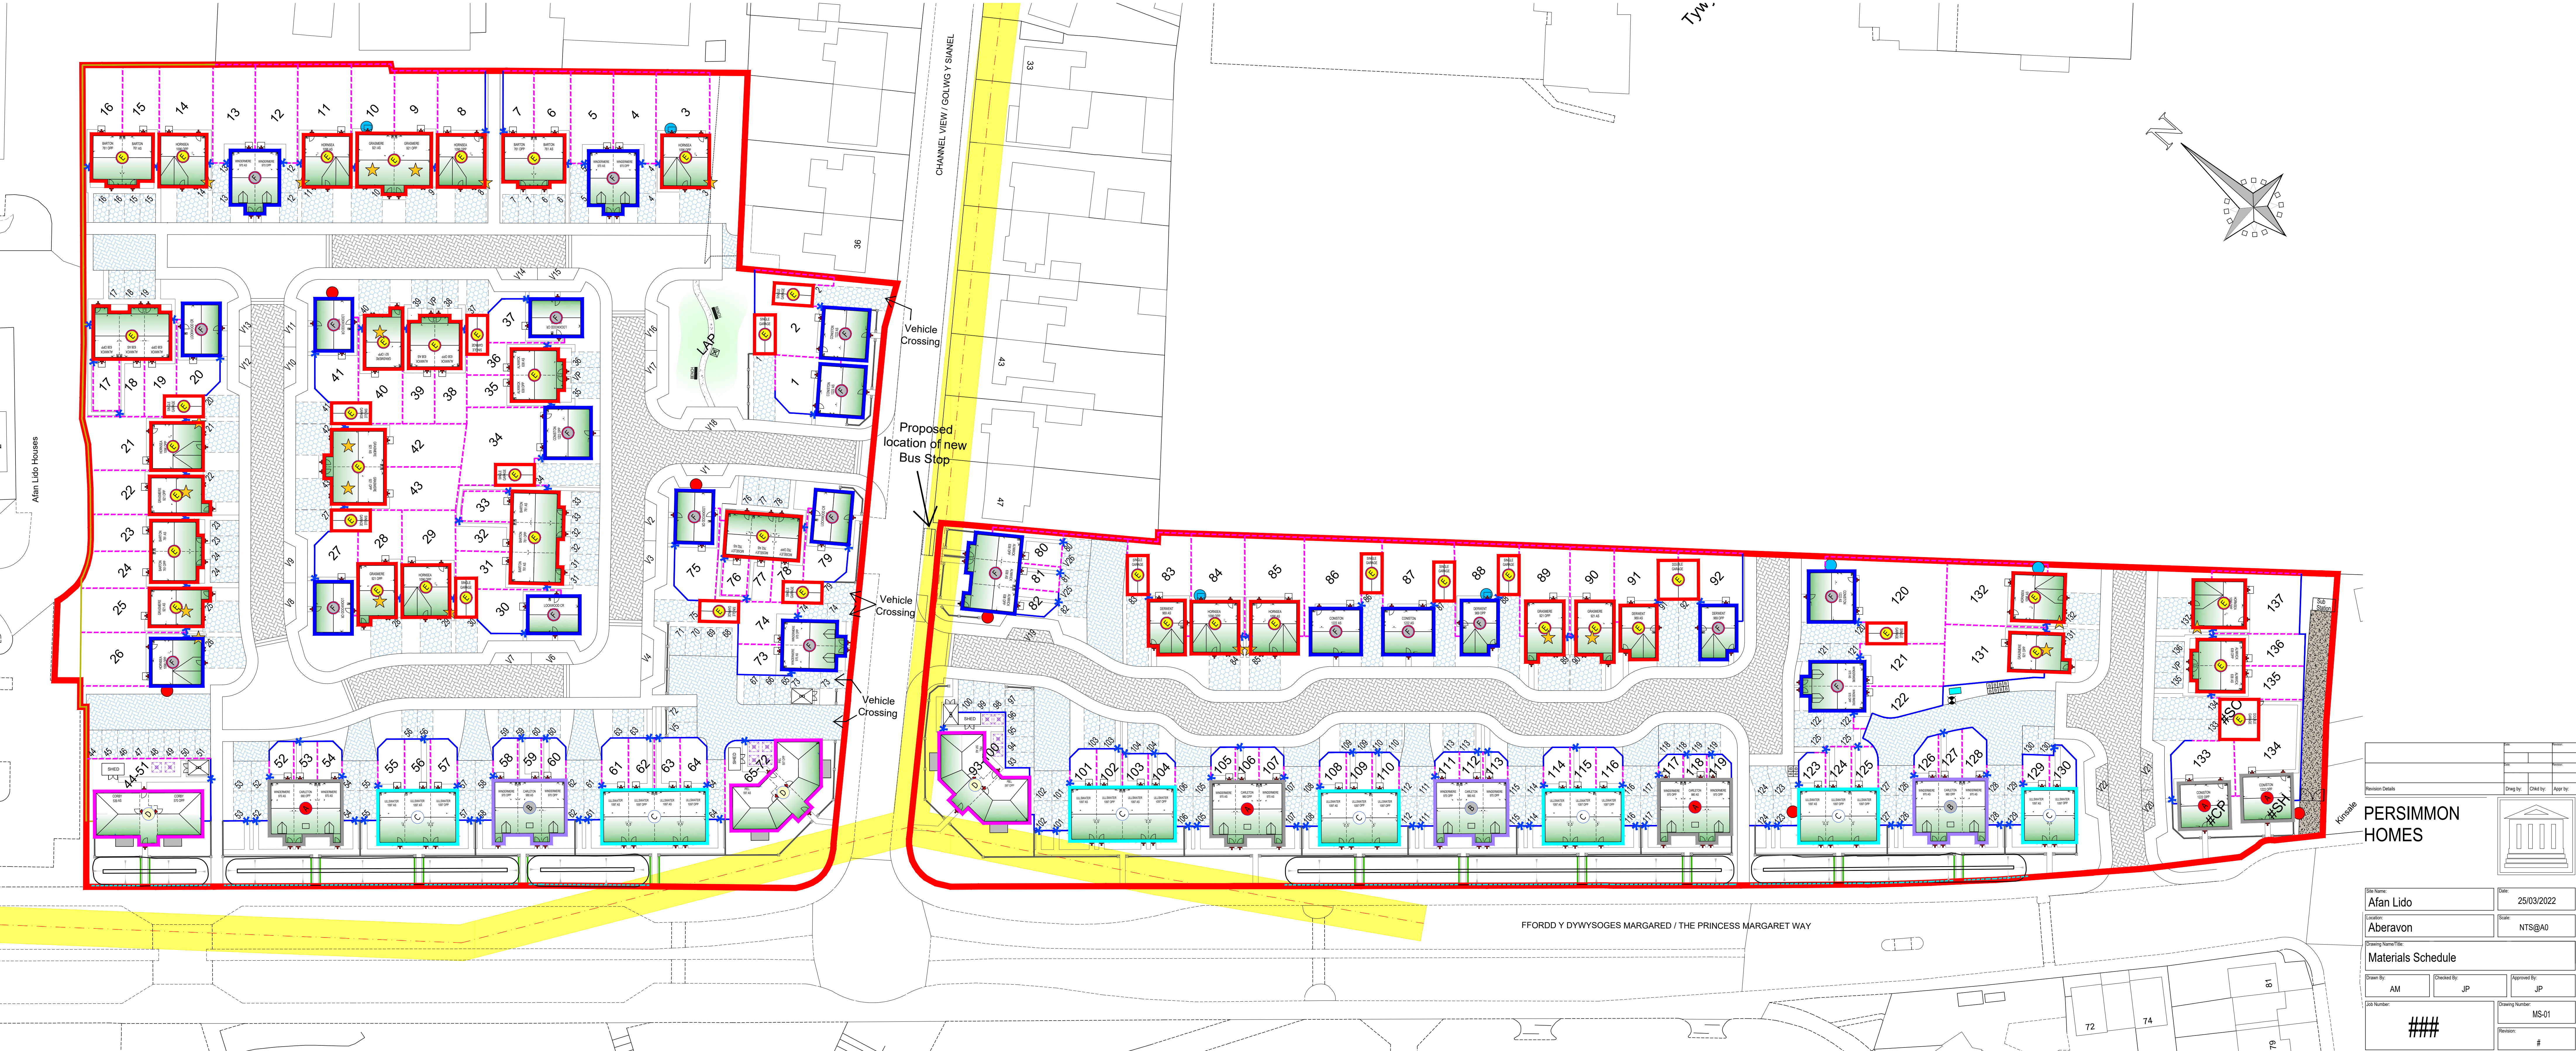

Revision Details		Drawn by	Checked by	Appr by
Afan Lido		25/03/2022		
Aberavon		NTS@40		
Materials Schedule				
Drawn By	AM	Checked By	JP	Approved By
Job Number	###	Drawing Number	MS-01	Revision
				#