

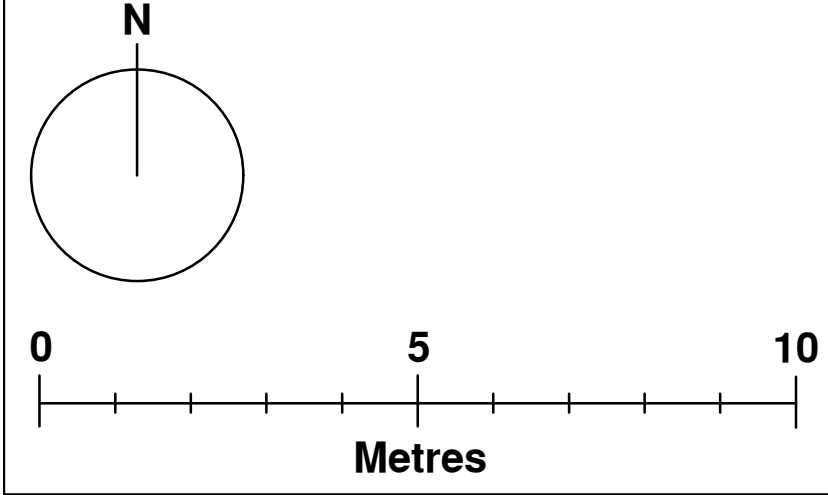


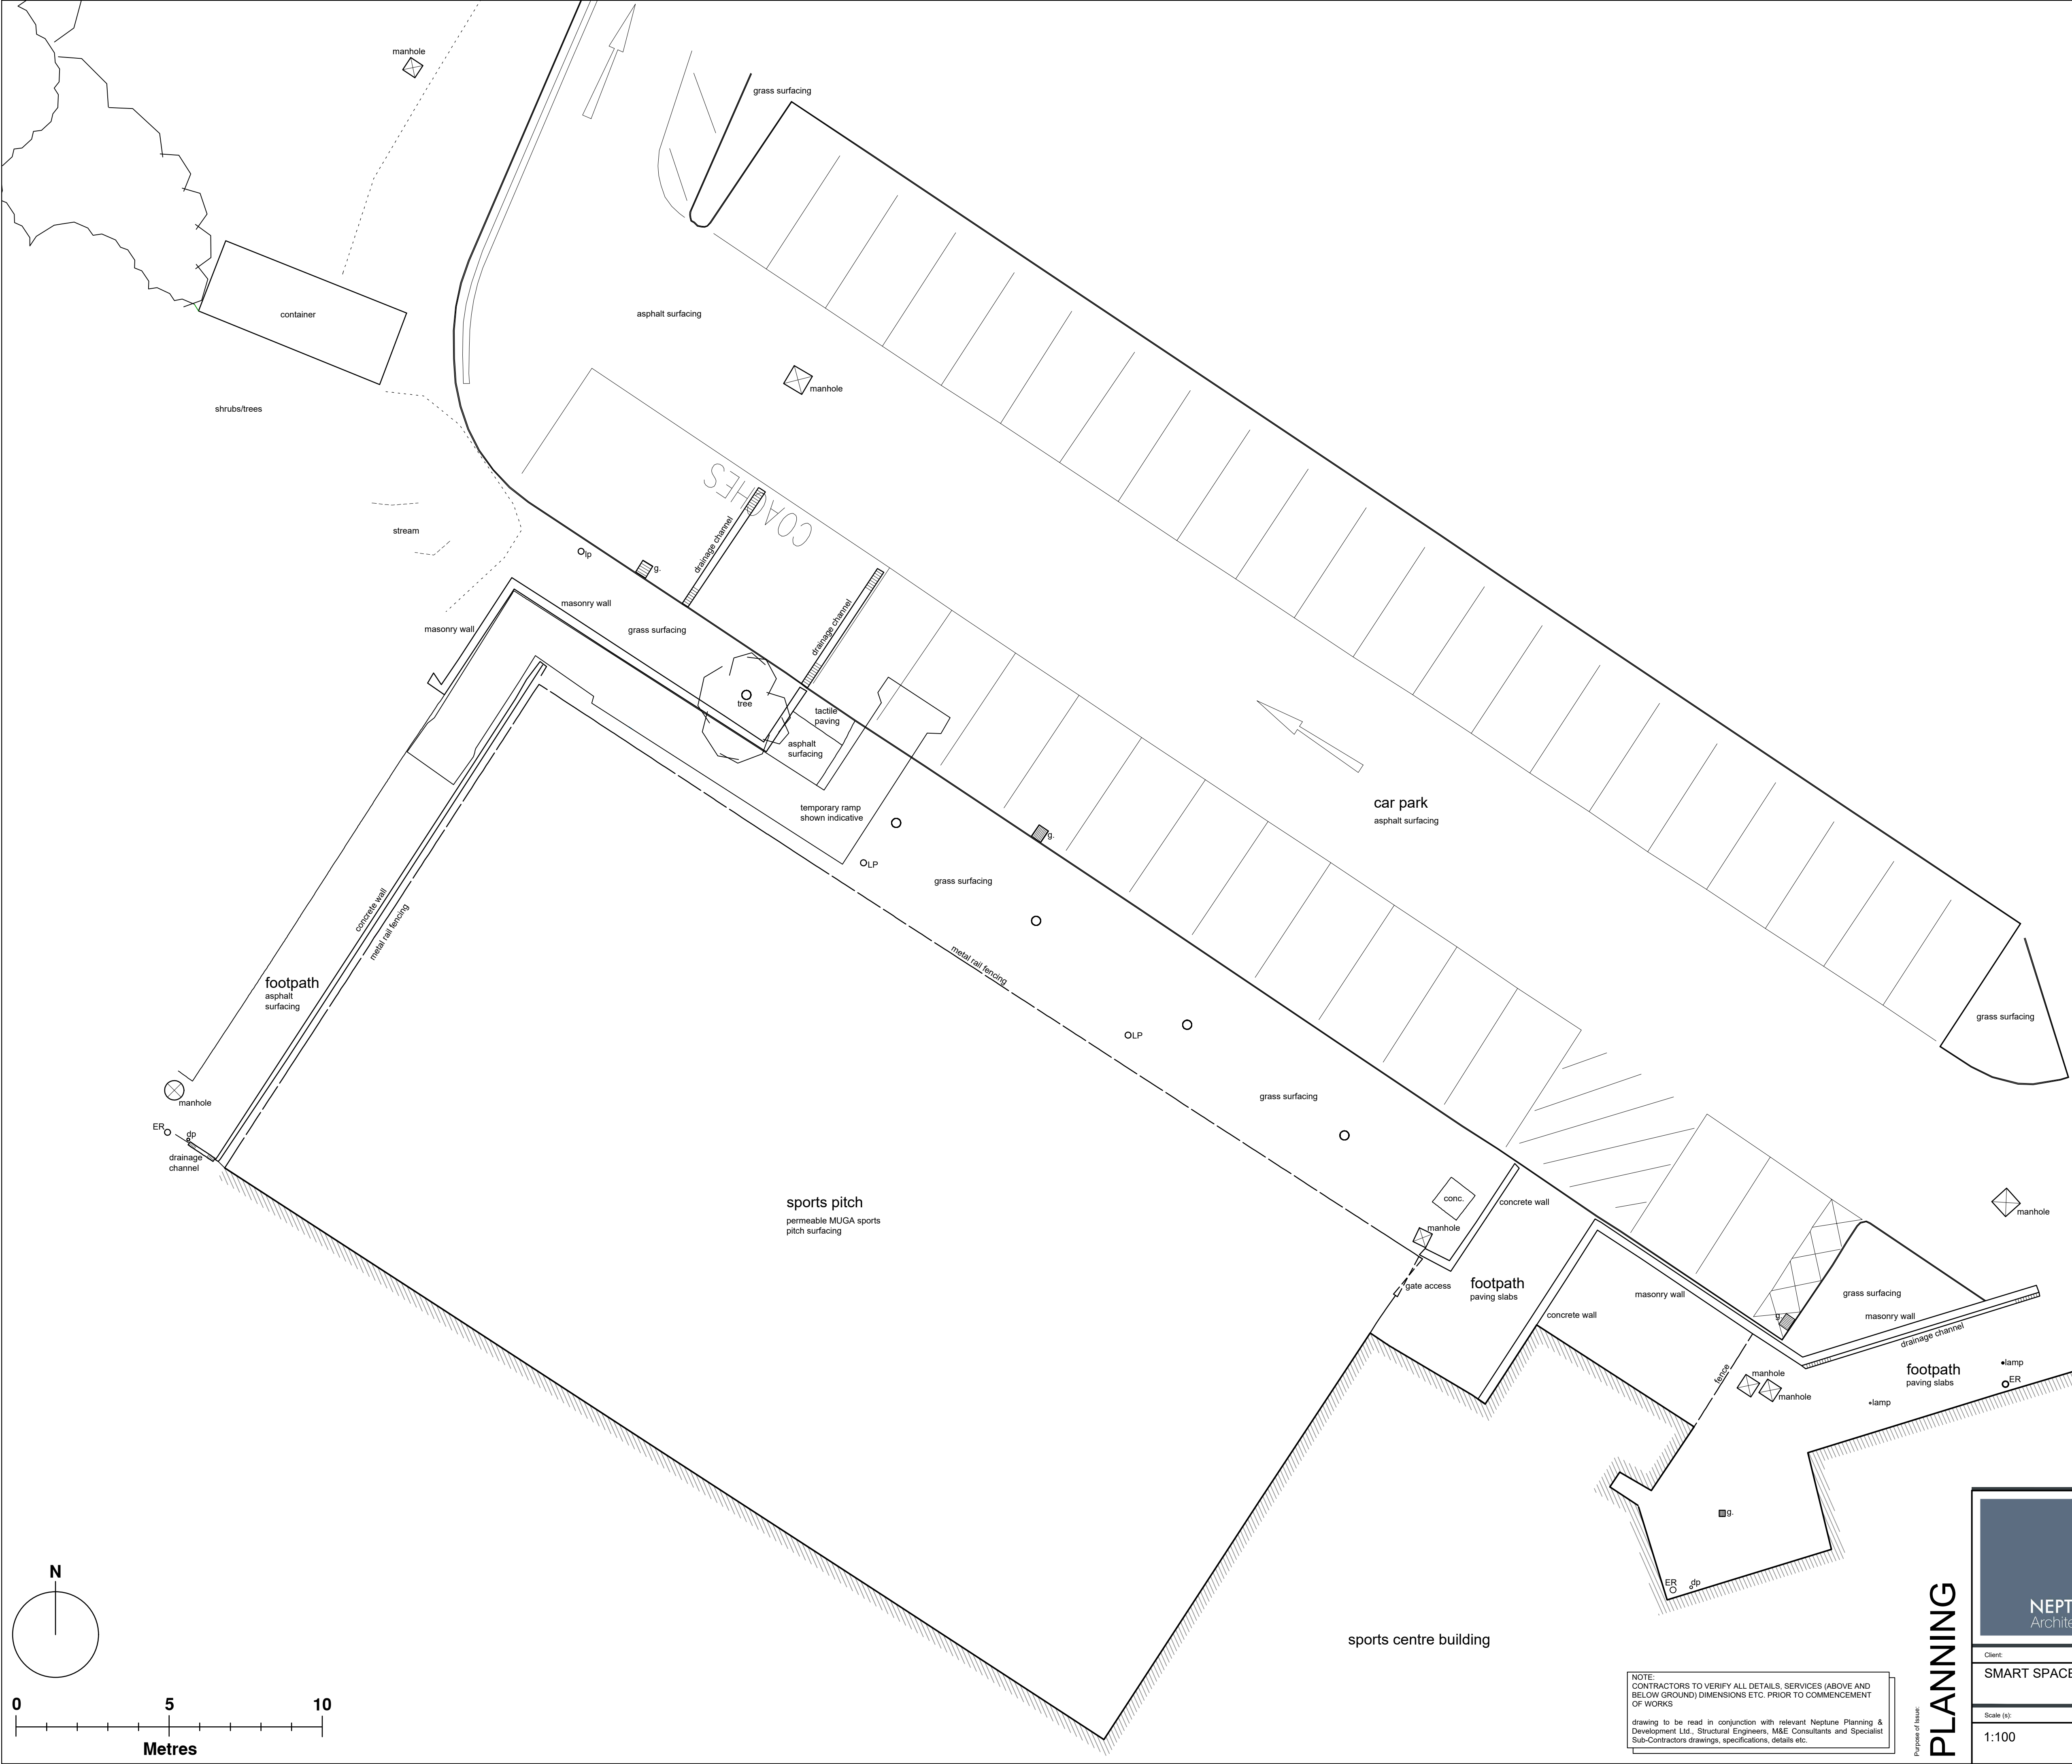

NOTE:
CONTRACTORS TO VERIFY ALL DETAILS, SERVICES (ABOVE AND BELOW GROUND) DIMENSIONS ETC. PRIOR TO COMMENCEMENT OF WORKS

drawing to be read in conjunction with relevant Neptune Planning & Development Ltd., Structural Engineers, M&E Consultants and Specialist Sub-Contractors drawings, specifications, details etc.

PLANNING

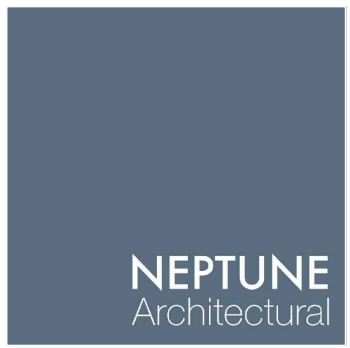

Neptune Architectural
Suite 23-24 The White House
93 Llandarcy Street
Llandarcy
Bryn Porth
G12 7 9AA
www.neptunearchitectural.co.uk

Project:
ERECTION OF BUILDING TO COVER SPORTS FACILITY

LLANDARCY ACADEMY OF SPORT
LLANDARCY PARK, LLANDARCY
SKEWEN
NEATH
SA10 6JD

Client:	SMART SPACE		Drawing Title:	EXISTING SITE LAYOUT PLAN	Checked by:
Scale (x):	1:100	Date:	25/11/21	Size:	A1
Project No.:	SS-LA-P01	Drawing No.:		Revision:	
Drawn by:	RAB				

Rev	Issue Name	Issue Date	Issued By