



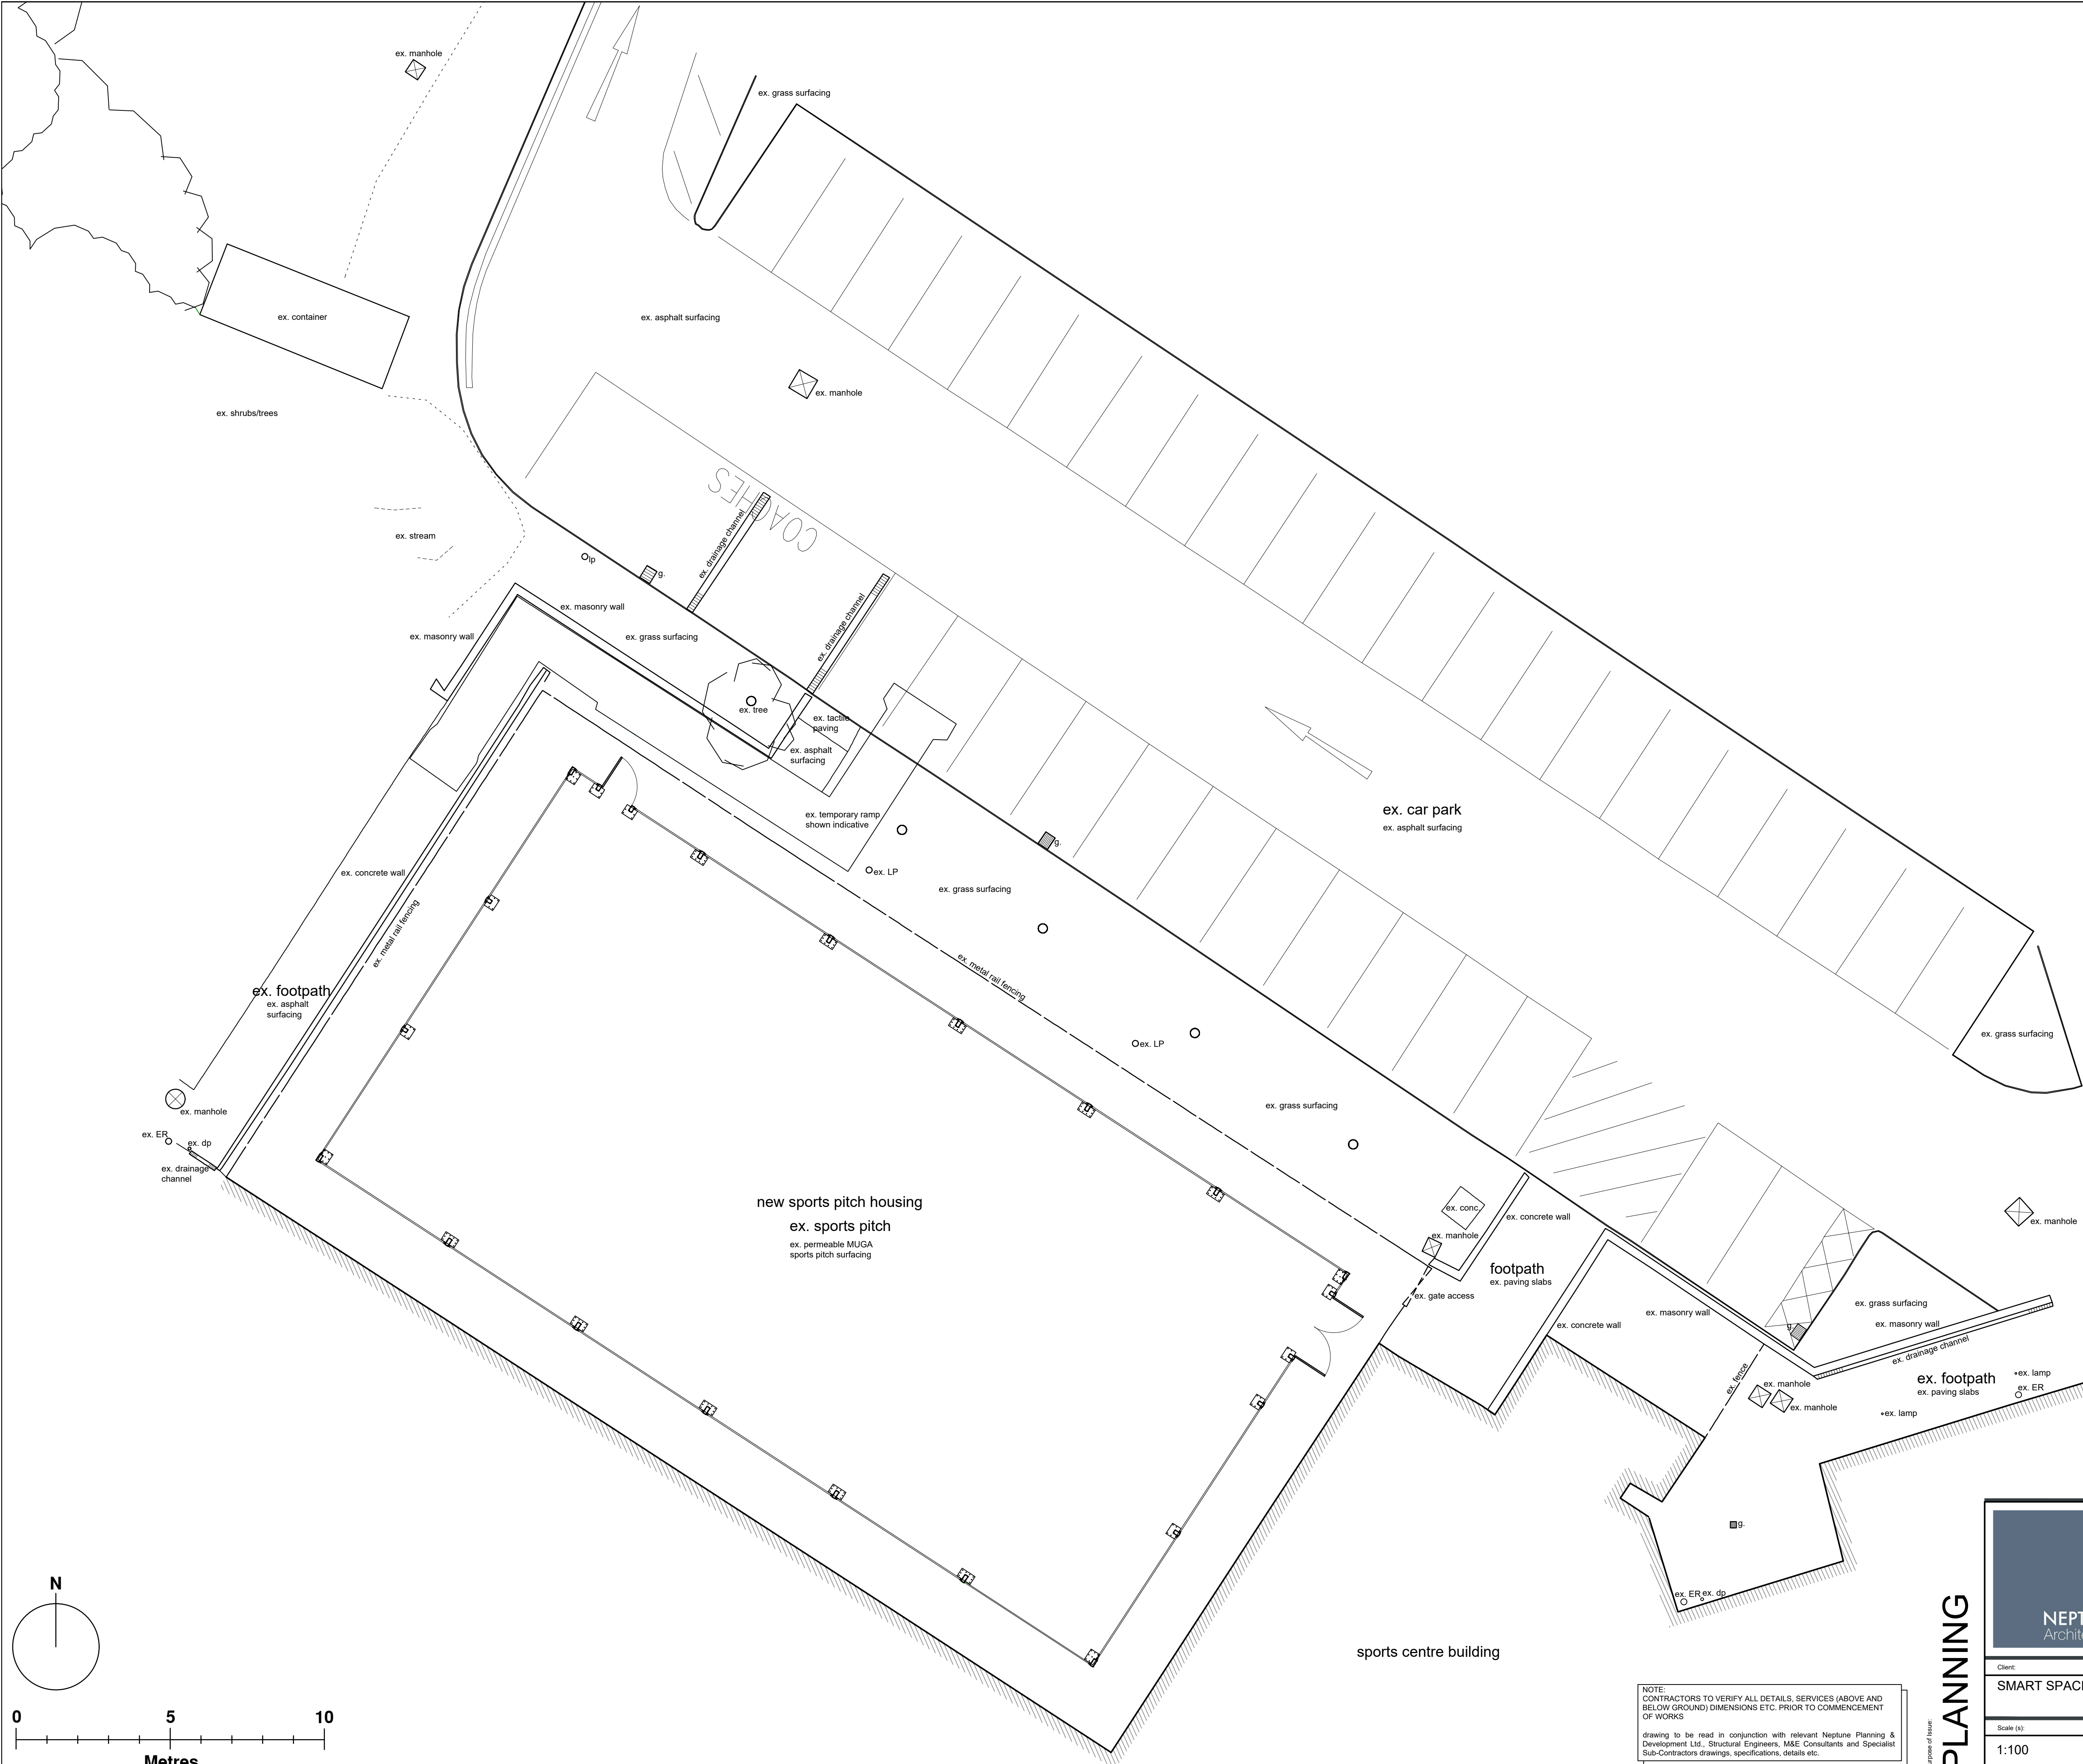

NOTE:
CONTRACTORS TO VERIFY ALL DETAILS, SERVICES (ABOVE AND BELOW GROUND) DIMENSIONS ETC. PRIOR TO COMMENCEMENT OF WORKS

drawing to be read in conjunction with relevant Neptune Planning & Development Ltd., Structural Engineers, M&E Consultants and Specialist Sub-Contractors drawings, specifications, details etc.

Purpose of Issue:
PLANNING

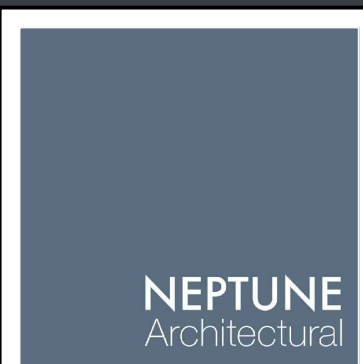

Neptune Architectural
Suite 23-24 The White House
93 Lifford Street
Llanelli
SA11 1JF
01857 944411
www.neptunearchitectural.co.uk

Rev	Issue Name	Issue Date	Issued By

Project: ERECTION OF BUILDING TO COVER SPORTS FACILITY LLANDARCY ACADEMY OF SPORT LLANDARCY PARK, LLANDARCY SKEWEN NEATH SA10 6JD			Client: SMART SPACE		Checked by:
Scale (s): 1:100	Date: 25/11/21	Size: A1	Project No.: Drawing No.: Revision:		Drawn by: RAB