
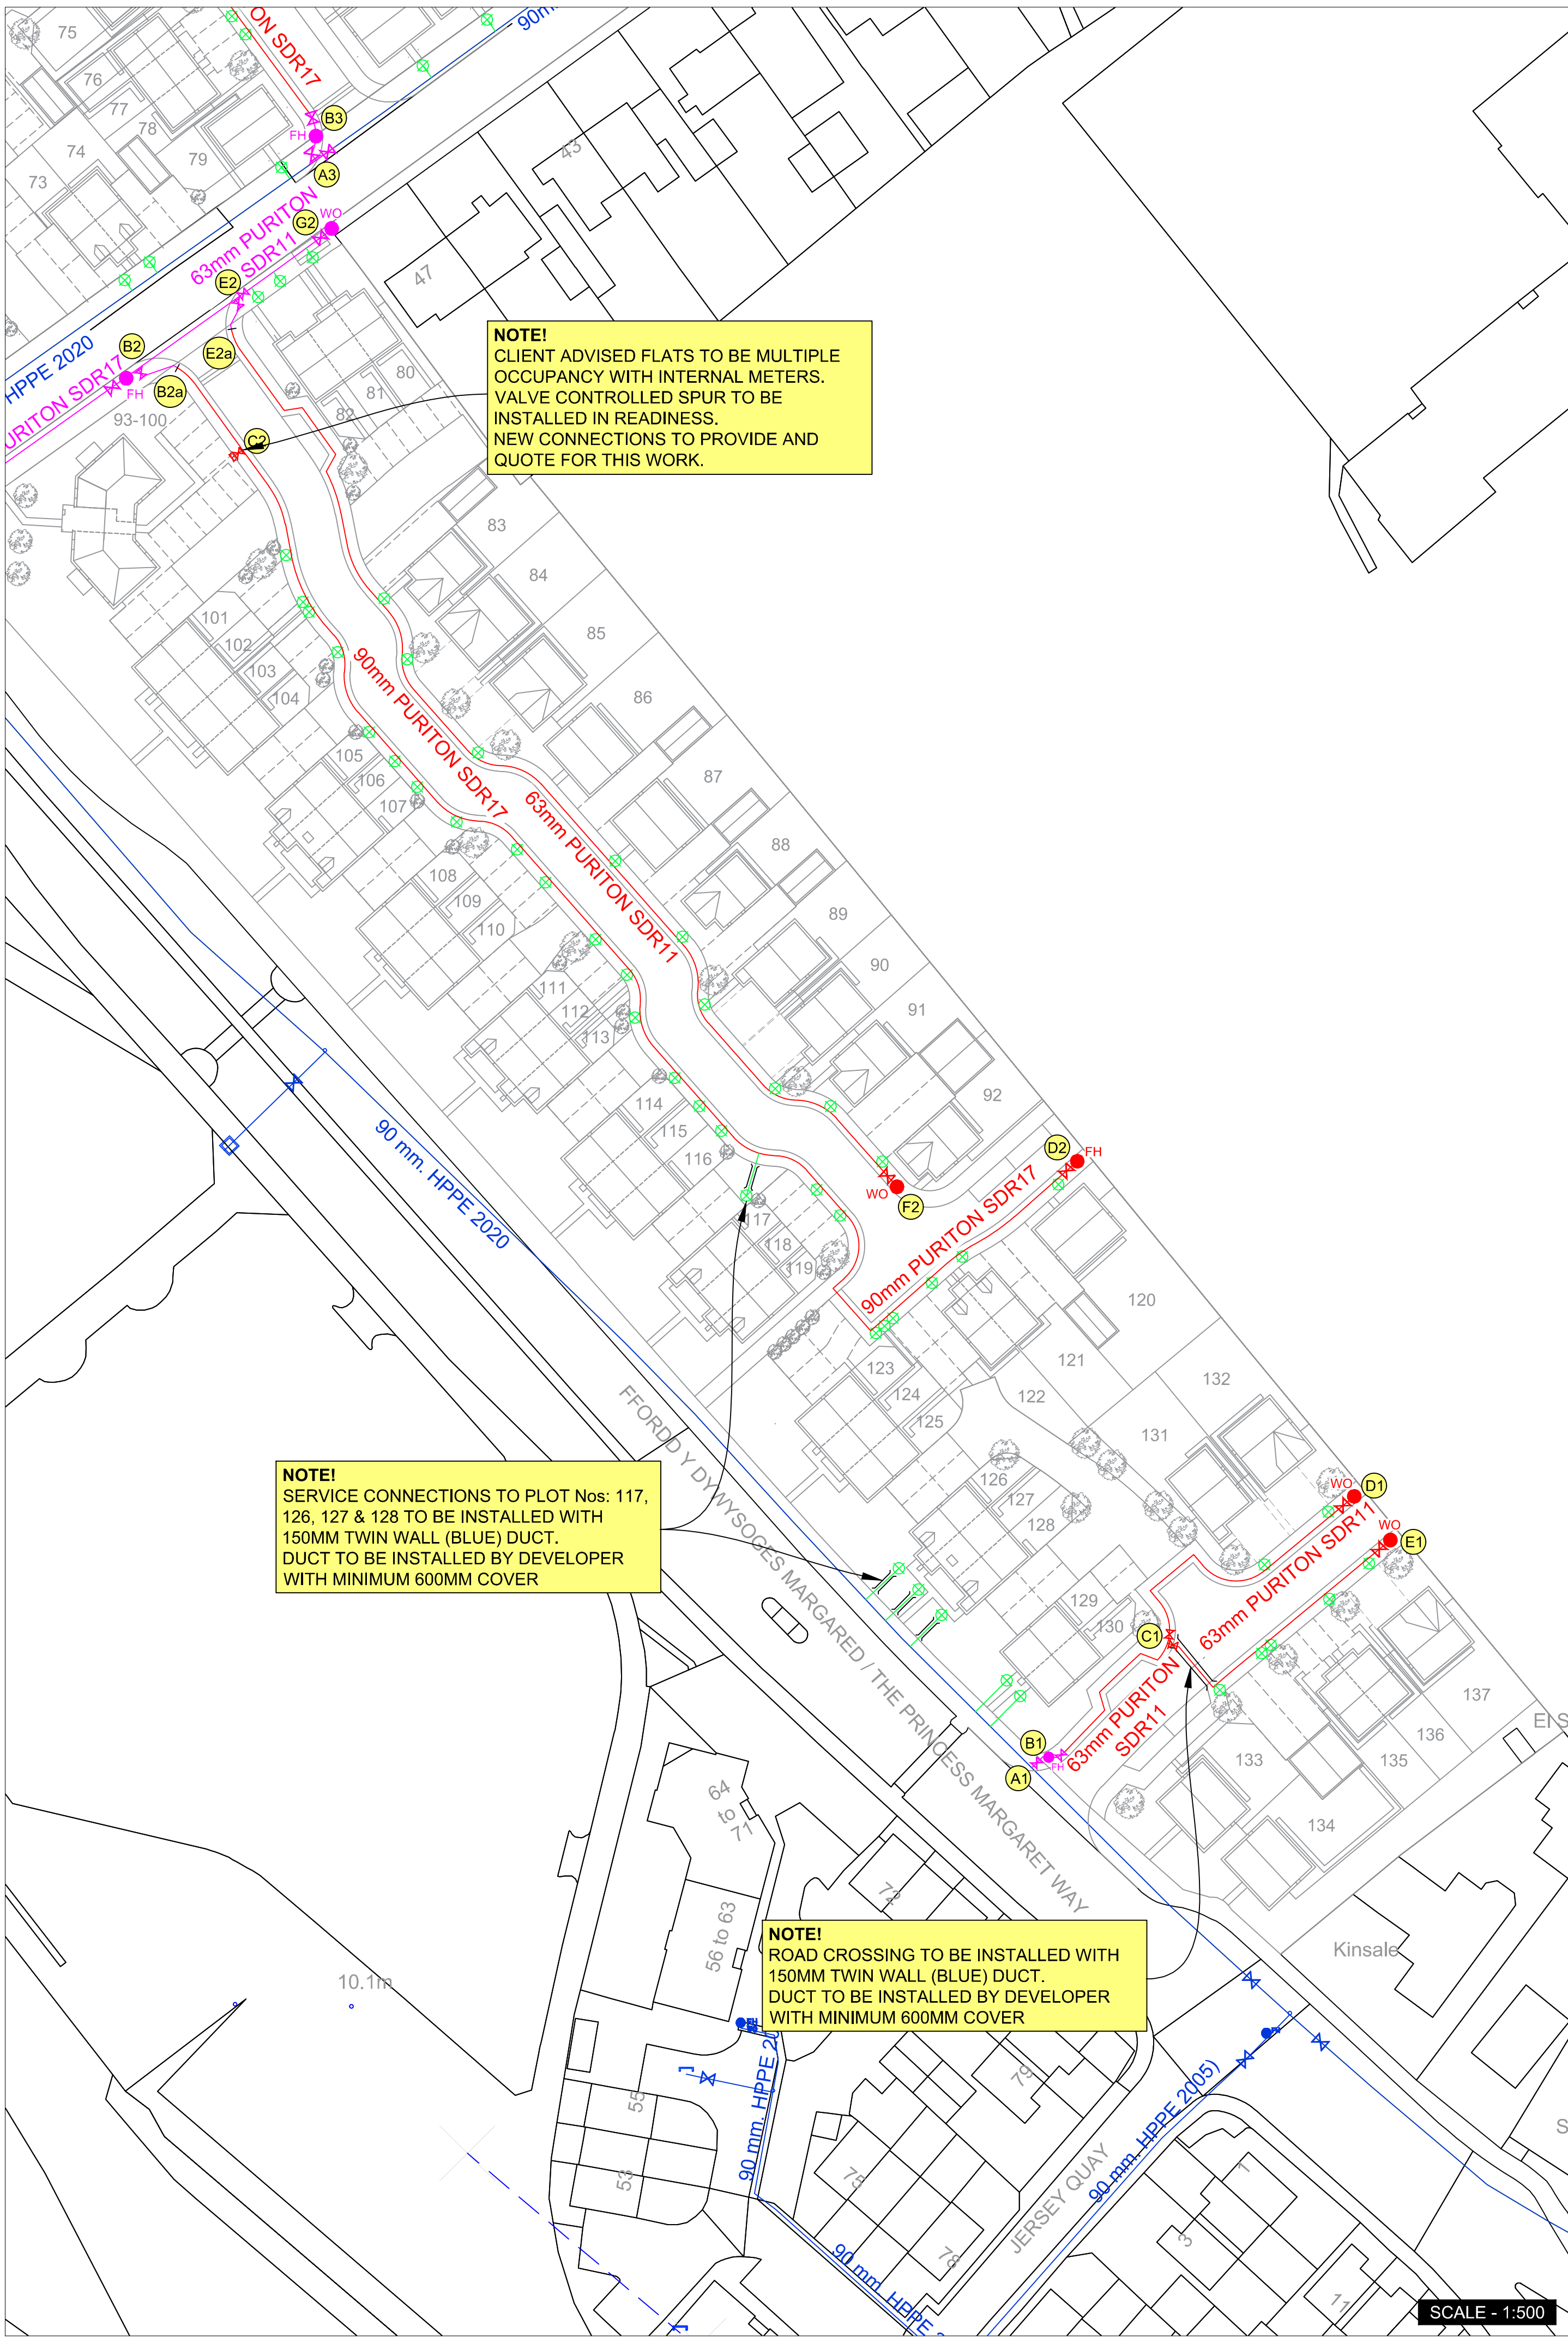


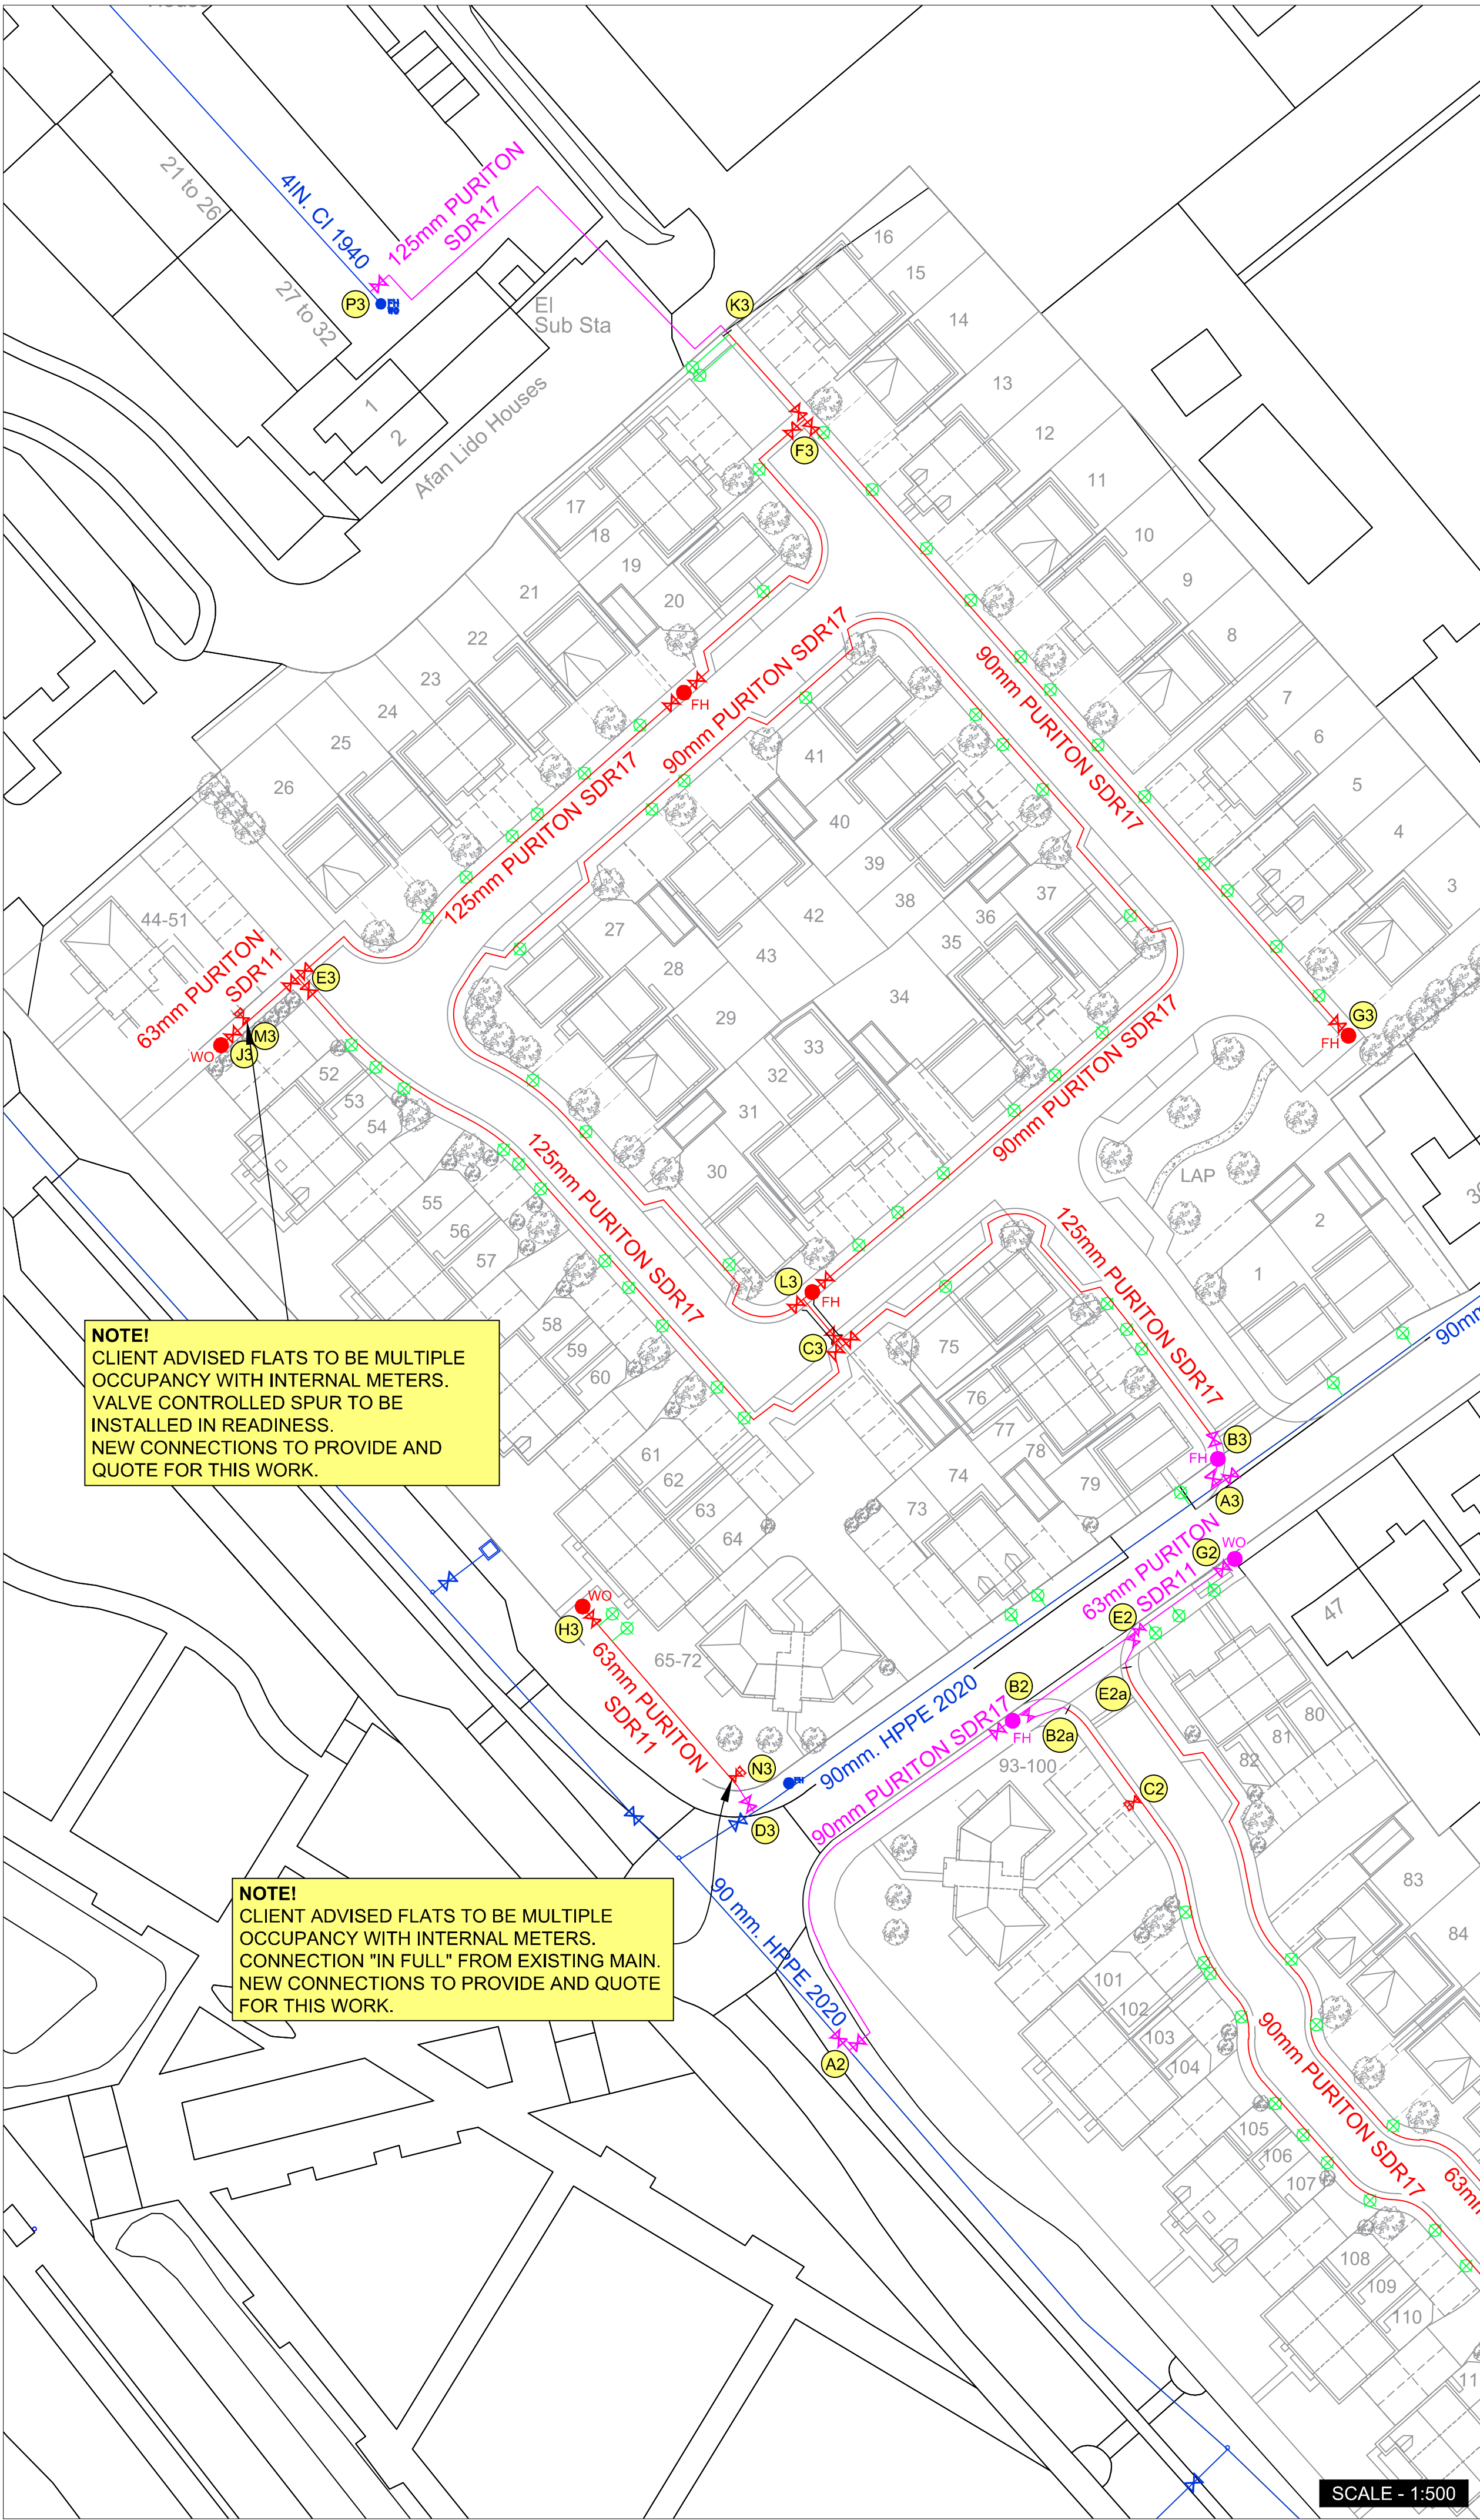

NOTES

1DWR CYMRU CYF GIVES THIS INFORMATION AS TO THE POSITION OF ITS UNDERGROUND APPARATUS BY WAY OF GENERAL GUIDANCE ONLY ON THE STRICT UNDERSTANDING THAT IT IS BASED ON THE BEST INFORMATION AVAILABLE AND NO WARRANTY AS TO ITS CORRECTNESS IS RELIED UPON IN THE EVENT OF EXCAVATIONS OR OTHER WORKS MADE IN THE VICINITY OF THE COMPANY'S APPARATUS AND ANY ONUS OF LOCATING THE APPARATUS BEFORE CARRYING OUT ANY EXCAVATIONS RESTS ENTIRELY ON YOU. IT MUST BE UNDERSTOOD THAT THE FURNISHING OF THE INFORMATION IS ENTIRELY WITHOUT PREJUDICE TO THE PROVISION OF THE NEW ROAD AND STREET WORKS ACT 1991 AND THE COMPANY'S RIGHT TO BE COMPENSATED FOR ANY DAMAGE TO ITS APPARATUS. SERVICE PIPES ARE NOT GENERALLY SHOWN BUT THEIR PRESENCE SHOULD BE ANTICIPATED.

2EXACT LOCATIONS OF ALL APPARATUS TO BE DETERMINED ON SITE.

3REPRODUCED FROM THE ORDNANCE SURVEY'S MAPS WITH THE PERMISSION OF THE CONTROLLER OF HER MAJESTY'S STATIONERY OFFICE. CROWN COPYRIGHT. LICENSE NO. 100019534.

O.S. REFERENCE
274760, 189383

4LOCATION OF CONNECTIONS TO BE CONFIRMED ON SITE.

5THE POSITIONING OF THE MAINS IS THE BE IN ACCORDANCE WITH THE NATIONAL JOINT UTILITIES GROUP GUIDELINES VOLUME 1 ISSUE 9 AND VOLUME 2 ISSUE 9.

- LEGEND
- EXISTING DISTRIBUTION WATER MAIN
 - EXISTING SLUICE VALVE
 - EXISTING FIRE HYDRANT / WASH OUT
 - EXISTING BLANK PLATE
 - EXISTING AIR VALVE
 - ABANDONED DISTRIBUTION WATER MAIN
 - EXISTING METER
 - EXISTING PRESSURE REDUCING VALVE
 - PROPOSED WATER MAIN
 - PROPOSED MAIN LAID BY DCWW
 - PROPOSED SERVICE CONNECTION
 - PROPOSED METER LOCATION
 - PROPOSED SLUICE VALVE
 - PROPOSED BLANK PLATE
 - PROPOSED FIRE HYDRANT/WO
 - EXISTING SLUICE VALVE
 - EXISTING FIRE HYDRANT
 - PROPOSED SERVICE CONNECTION
 - PROPOSED DUCT (DEVELOPER TO INSTALL)

01	DESIGN ISSUE	DGJ	GJJ	-	10.02.22
ISSUE	DESCRIPTION	AUTH	CKD	APPD	DATE
CLIENT					
PERSIMMON HOMES					
PROJECT					
AFAN LIDO (ABERAVON BEACH), THE PRINCESS MARGARET WAY, CHANNEL VIEW, PORT TALBOT SA12 6QN					
TITLE					
WATER MAINS LAYOUT					
DRAFT ISSUE					
SCALE A1					
AS SHOWN					
DWR CYMRU WELSH WATER					
DWR CYMRU WELSH WATER DEVELOPER SERVICES PO BOX 3146 CARDIFF CF30 0EH Tel: +44 (0) 800 917 2652 Fax: +44 (0) 2920 740 472					
PROJECT CODE		DRAWING NO.		ISSUE	
WMR0002567		002		01	