


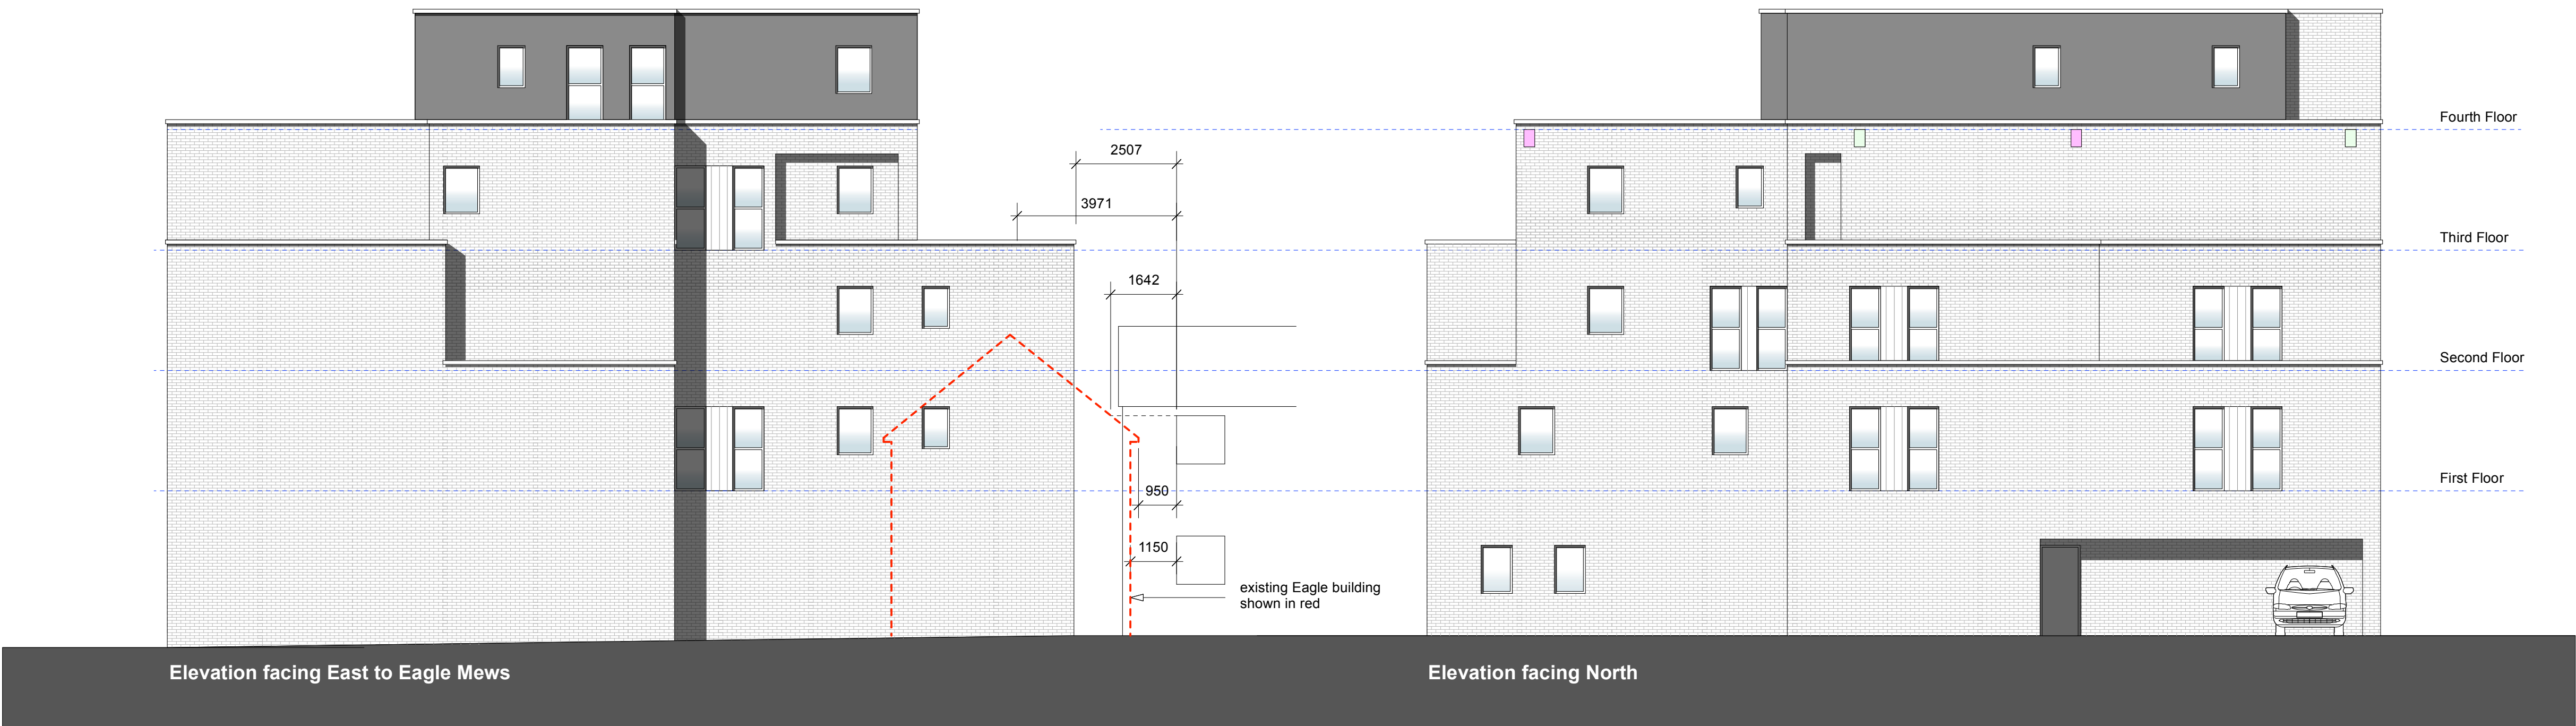

C: Revised to show 2nd floor set back 08 03 2022
B: Revised to reflect new floor layouts 17 01 2022
A: Revised to reflect new floor layouts 12 10 2021

0 5 10m

Kennedy James Griffiths
Chartered Architects and Project Managers
Project
**Residential Development
Eagle House, Port Talbot**

T 02920 545101
10 Victoria Park Cour
516 Cowbridge Road Eas
Cardif
CF5 1DE

Title	Date	15 04 2021
Proposed elevations		
Status	Scale	1:100@ A1 1:200@A3
Planning		
Job Number	Revision	Drawn by
1487-PL1-06	C	DJ

Use figured dimensions where possible. Do not scale for construction purposes.
This drawing is copyright.

