


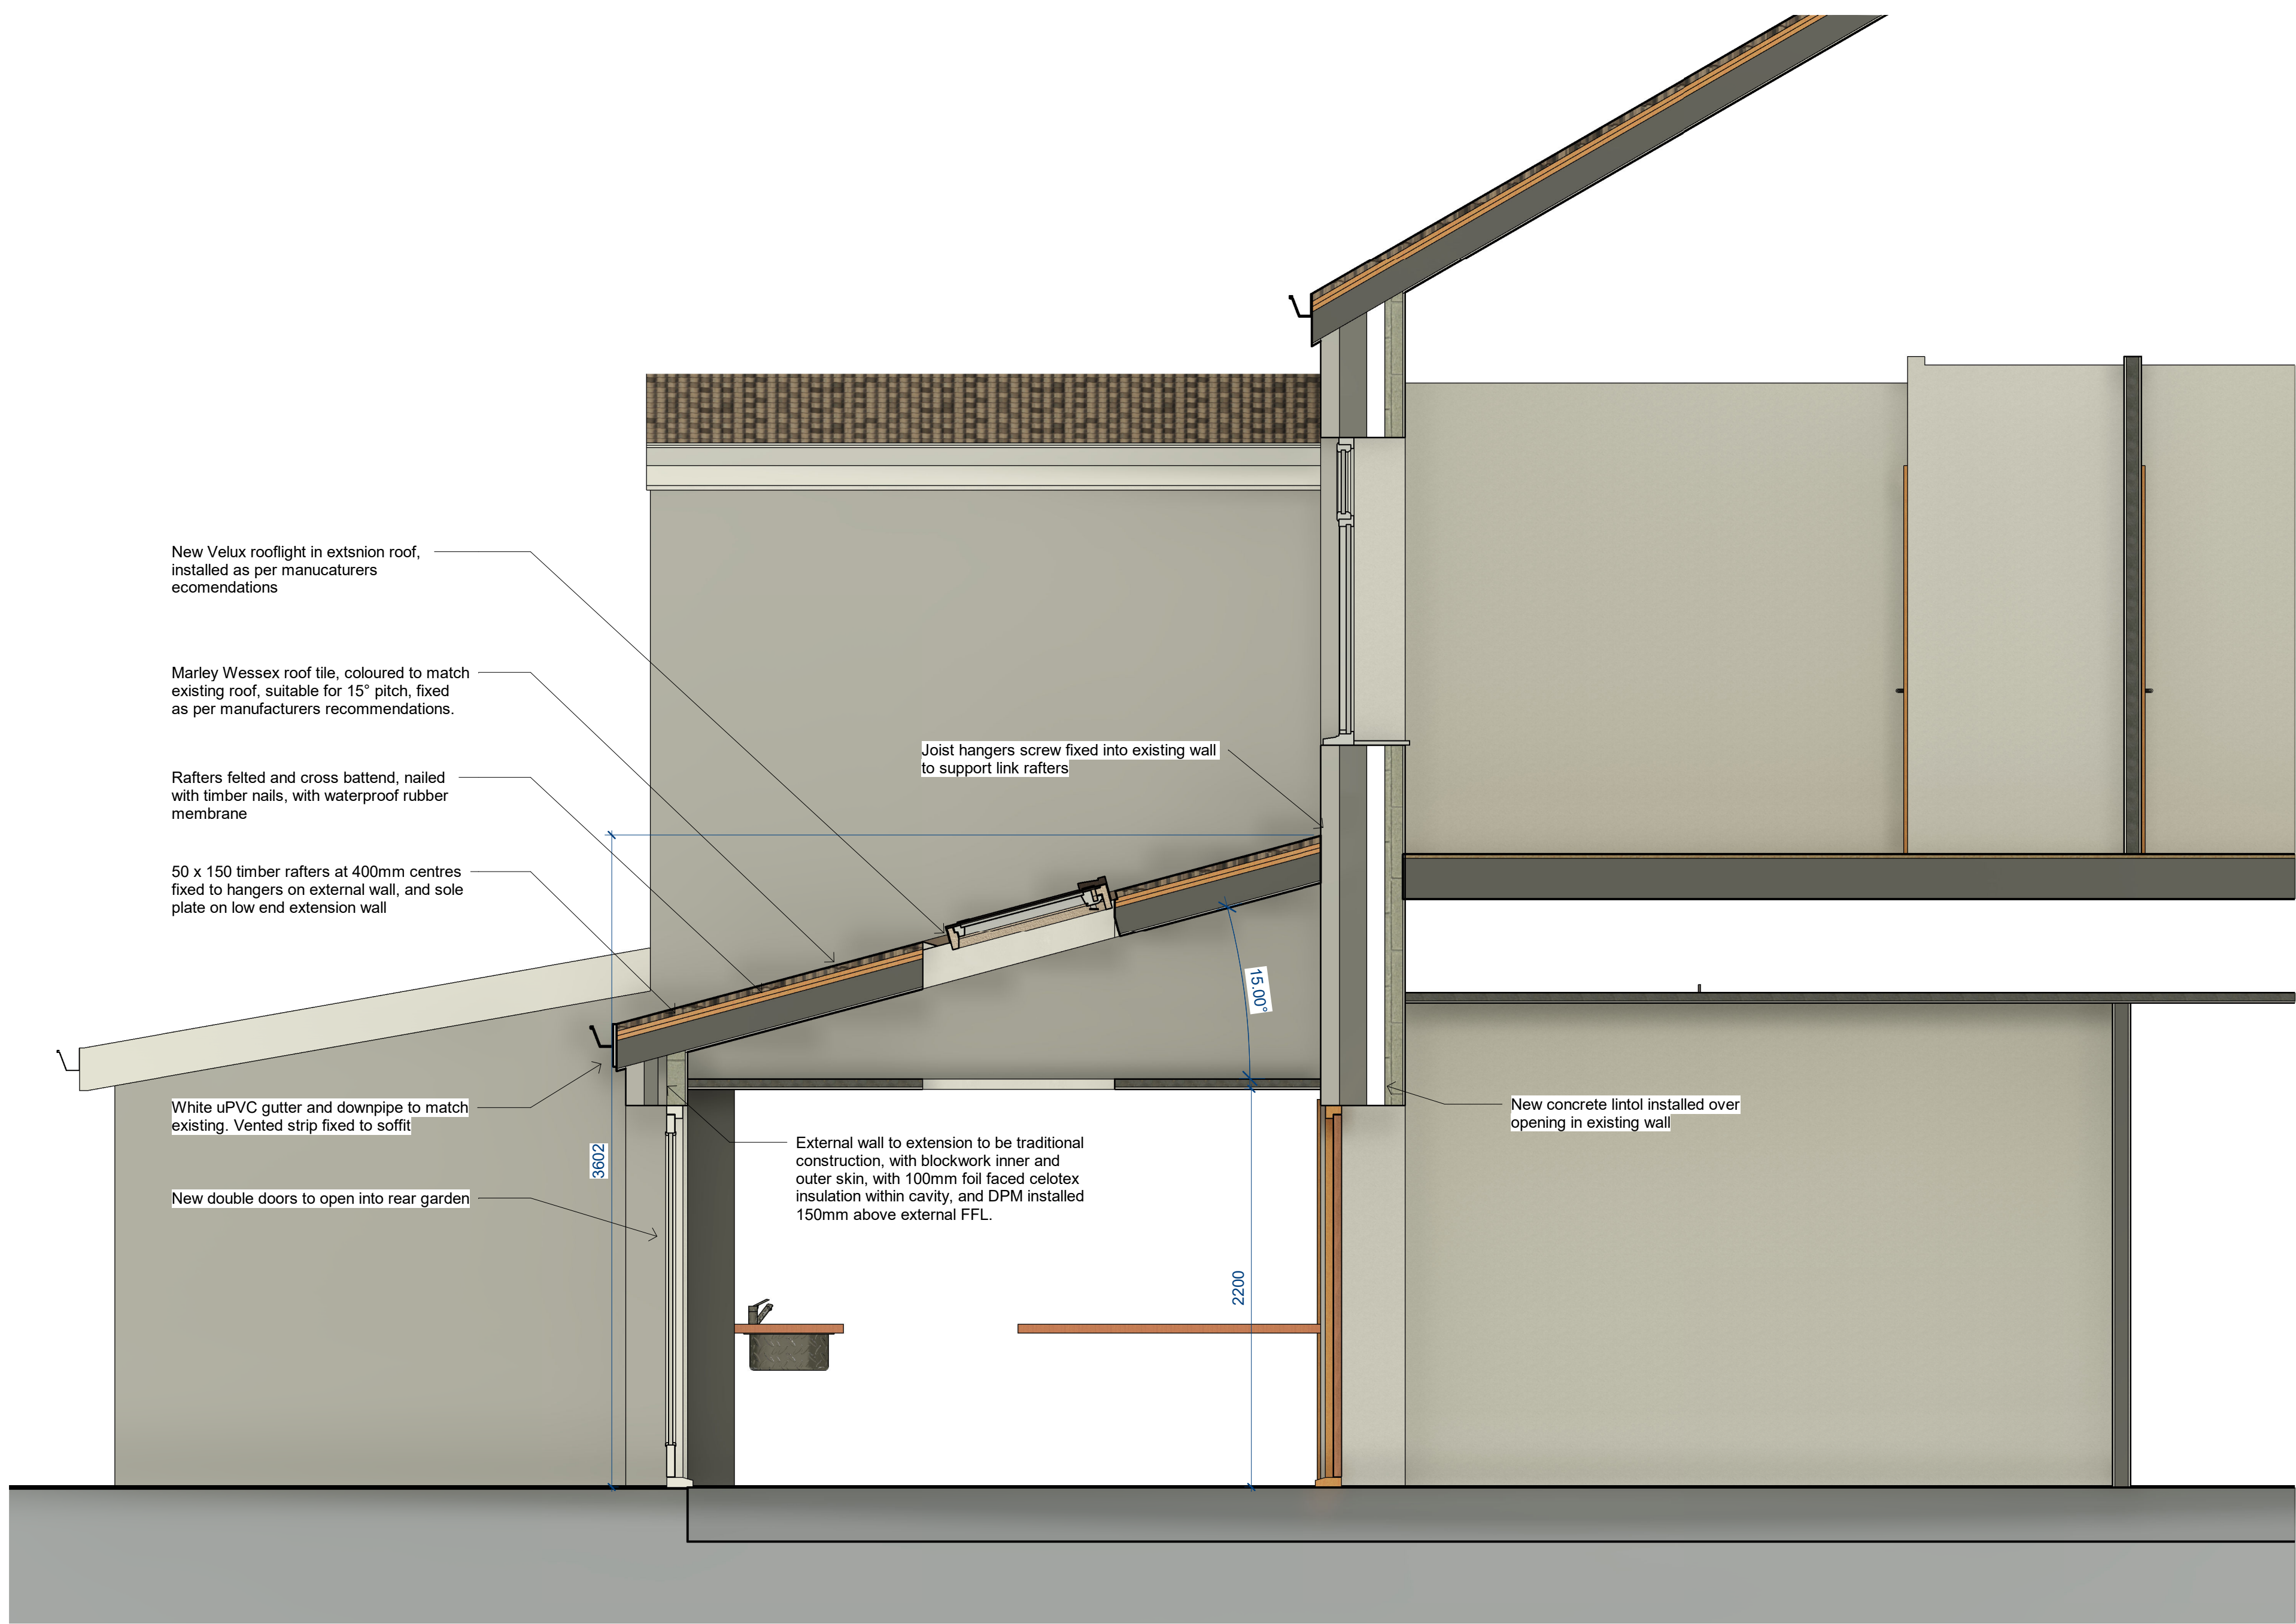

1 Proposed section through extension
1 : 25

PROJECT

13 Vernon Street,
Single Storey Ext

TITLE

Proposed Section

CLIENT

Lee & Jordan

DRAWN BY
Author

CHECKED BY
Checker

DATE
03/06/22

SCALE (@ A1)
1 : 25

PROJECT NUMBER

DRAWING NUMBER
2022-1-006

REV