


Swn Yr Afon, 17, Varteg Row, Bryn, Neath Port Talbot, SA13 2RF

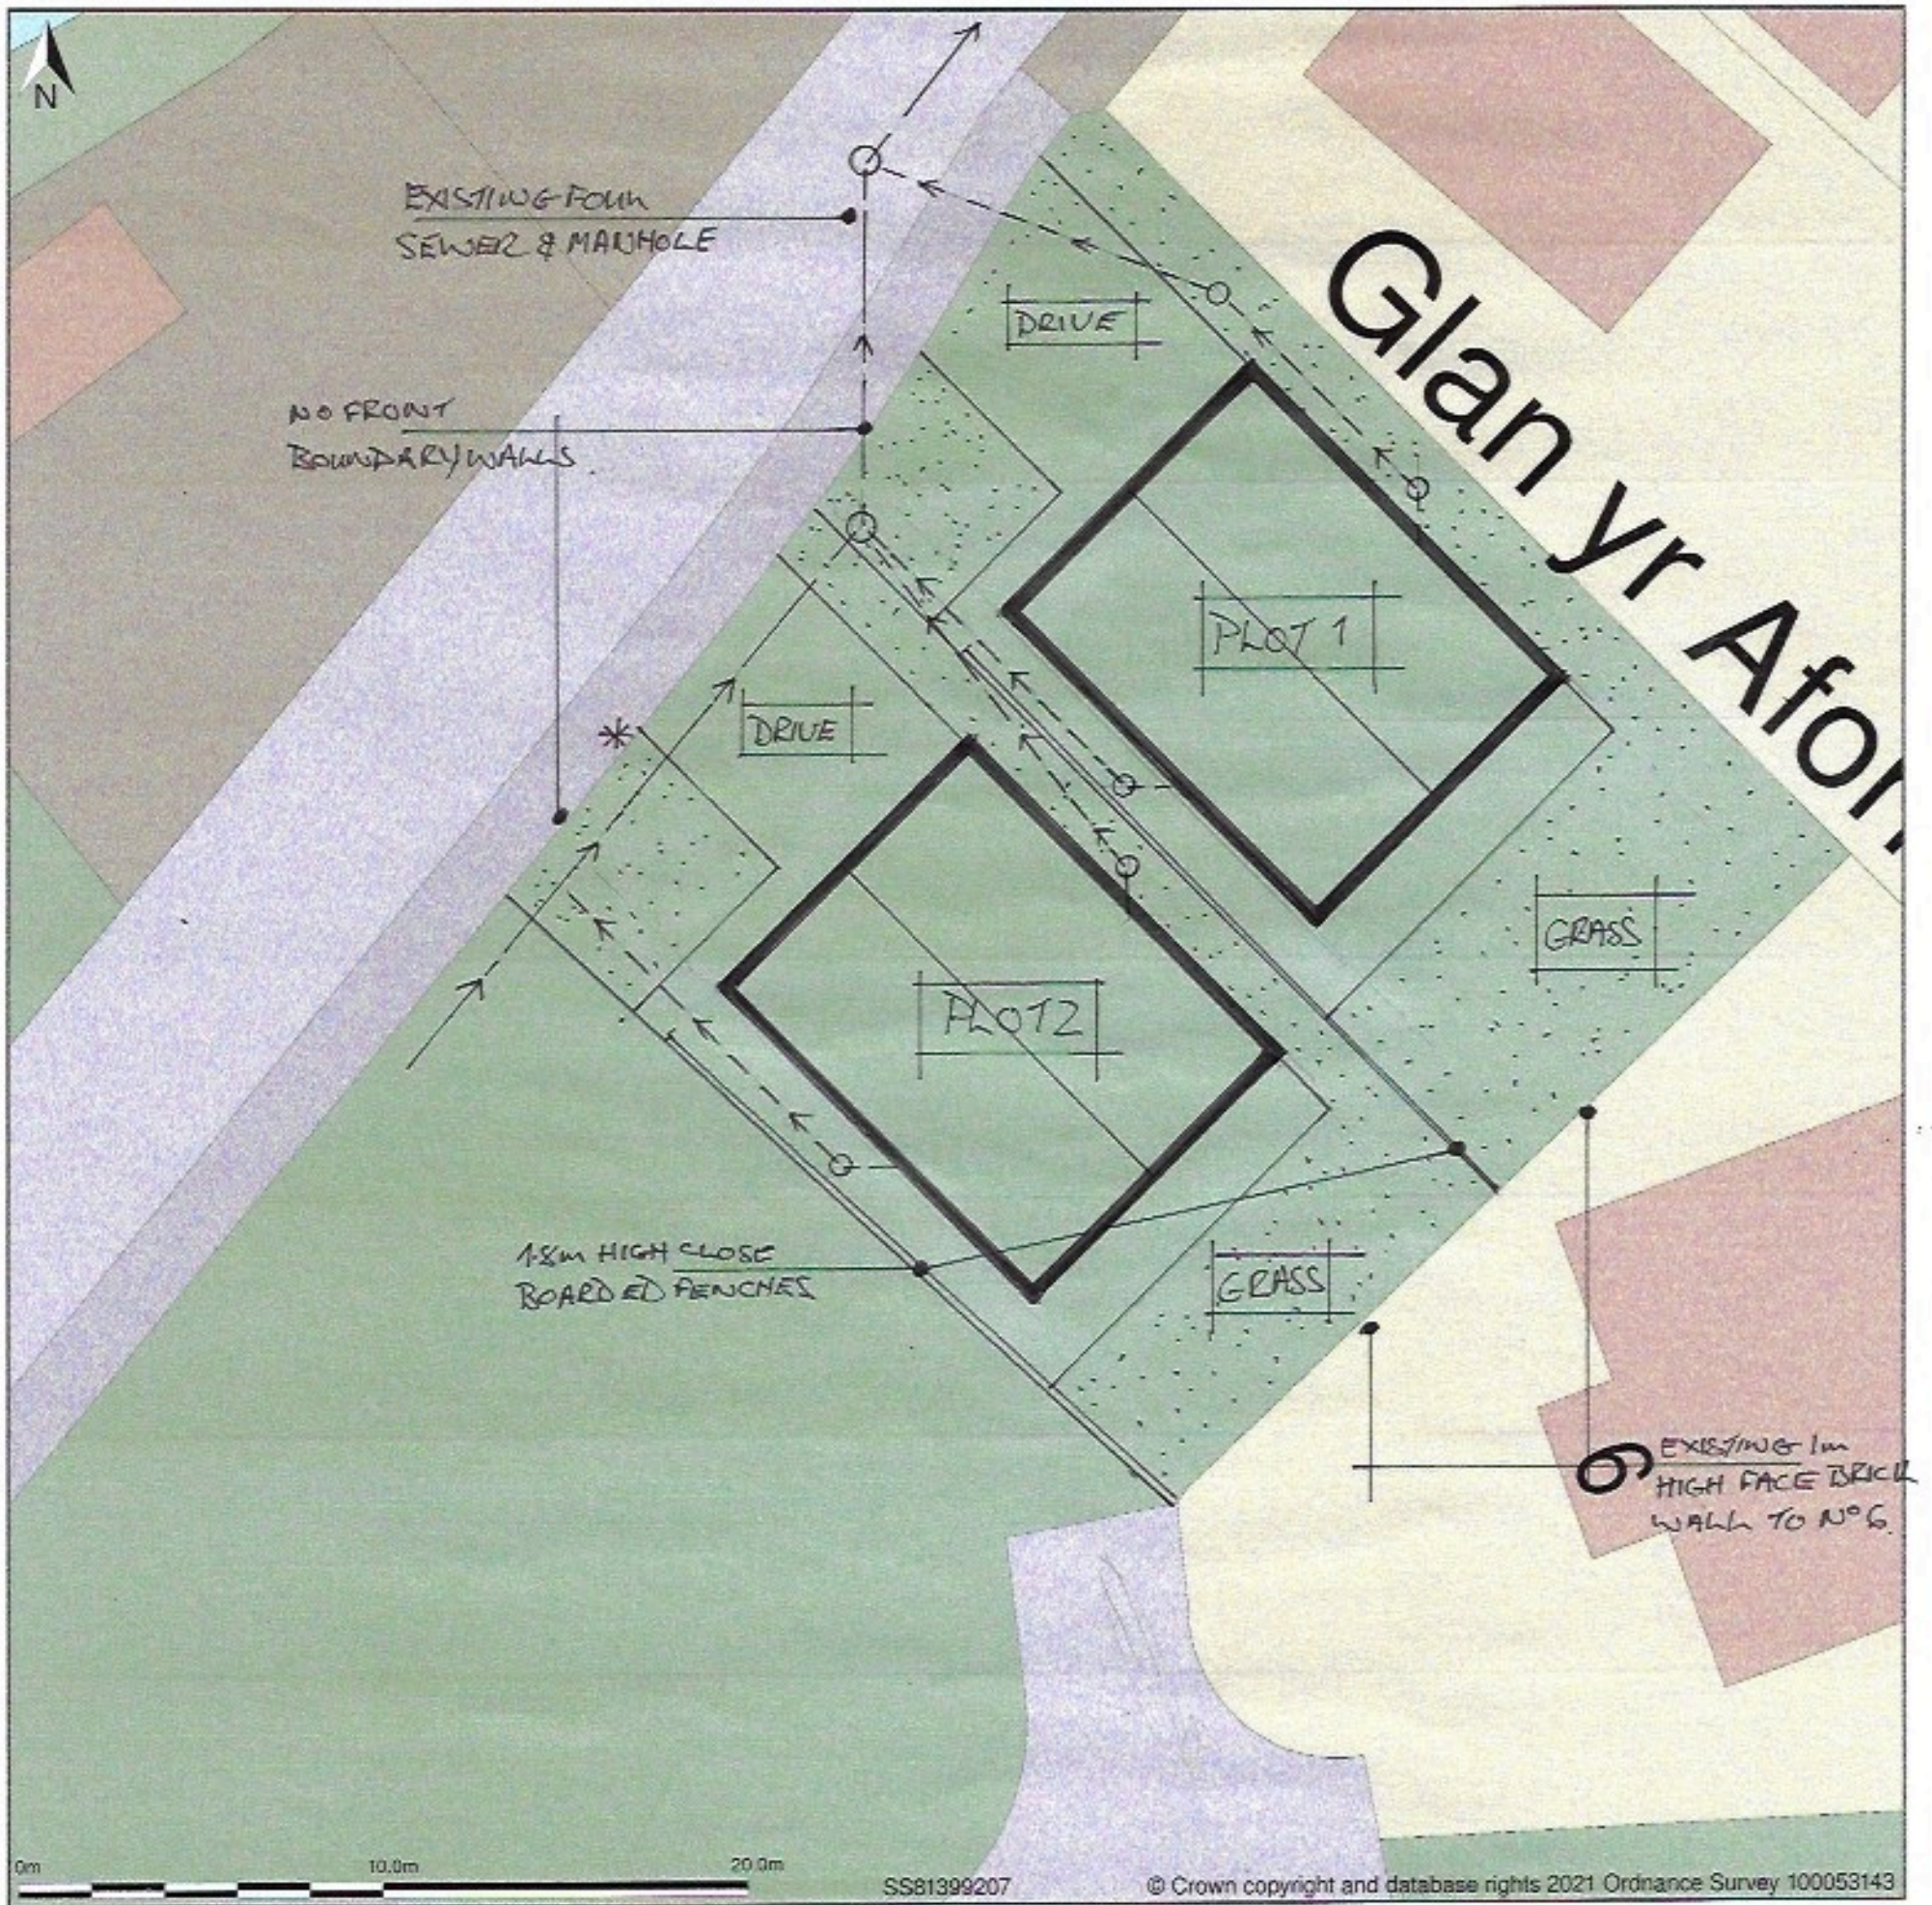

Black Plan shows area bounded by: 281367.02, 192052.45 281419.02, 192104.45 (at a scale of 1:200), OSGridRef: SS81399207. The representation of a road, track or path is no evidence of a right of way. The representation of features as lines is no evidence of a property boundary.

Produced on 14th Nov 2021 from the Ordnance Survey National Geographic Database and incorporating surveyed revision available at this date. Reproduction in whole or part is prohibited without the prior permission of Ordnance Survey. © Crown copyright 2021. Supplied by www.buyaplan.co.uk a licensed Ordnance Survey partner (100053143). Unique plan reference: 400684249 733259

Ordnance Survey and the OS Symbol are registered trademarks of Ordnance Survey, the national mapping agency of Great Britain. Buy A Plan logo, pdf design and the www.buyaplan.co.uk website are Copyright © Pass Inc Ltd 2021

- — — — — → EXISTING FOUL SEWER
- - - - - → PROPOSED FOUL DRAINS
- * INDICATES LAMP STANDARD
- ... INDICATES GRASS AREAS.

PLEASE NOTE. NO FRONT BOUNDARY WALLS OR GATES
TO BE INSTALLED