


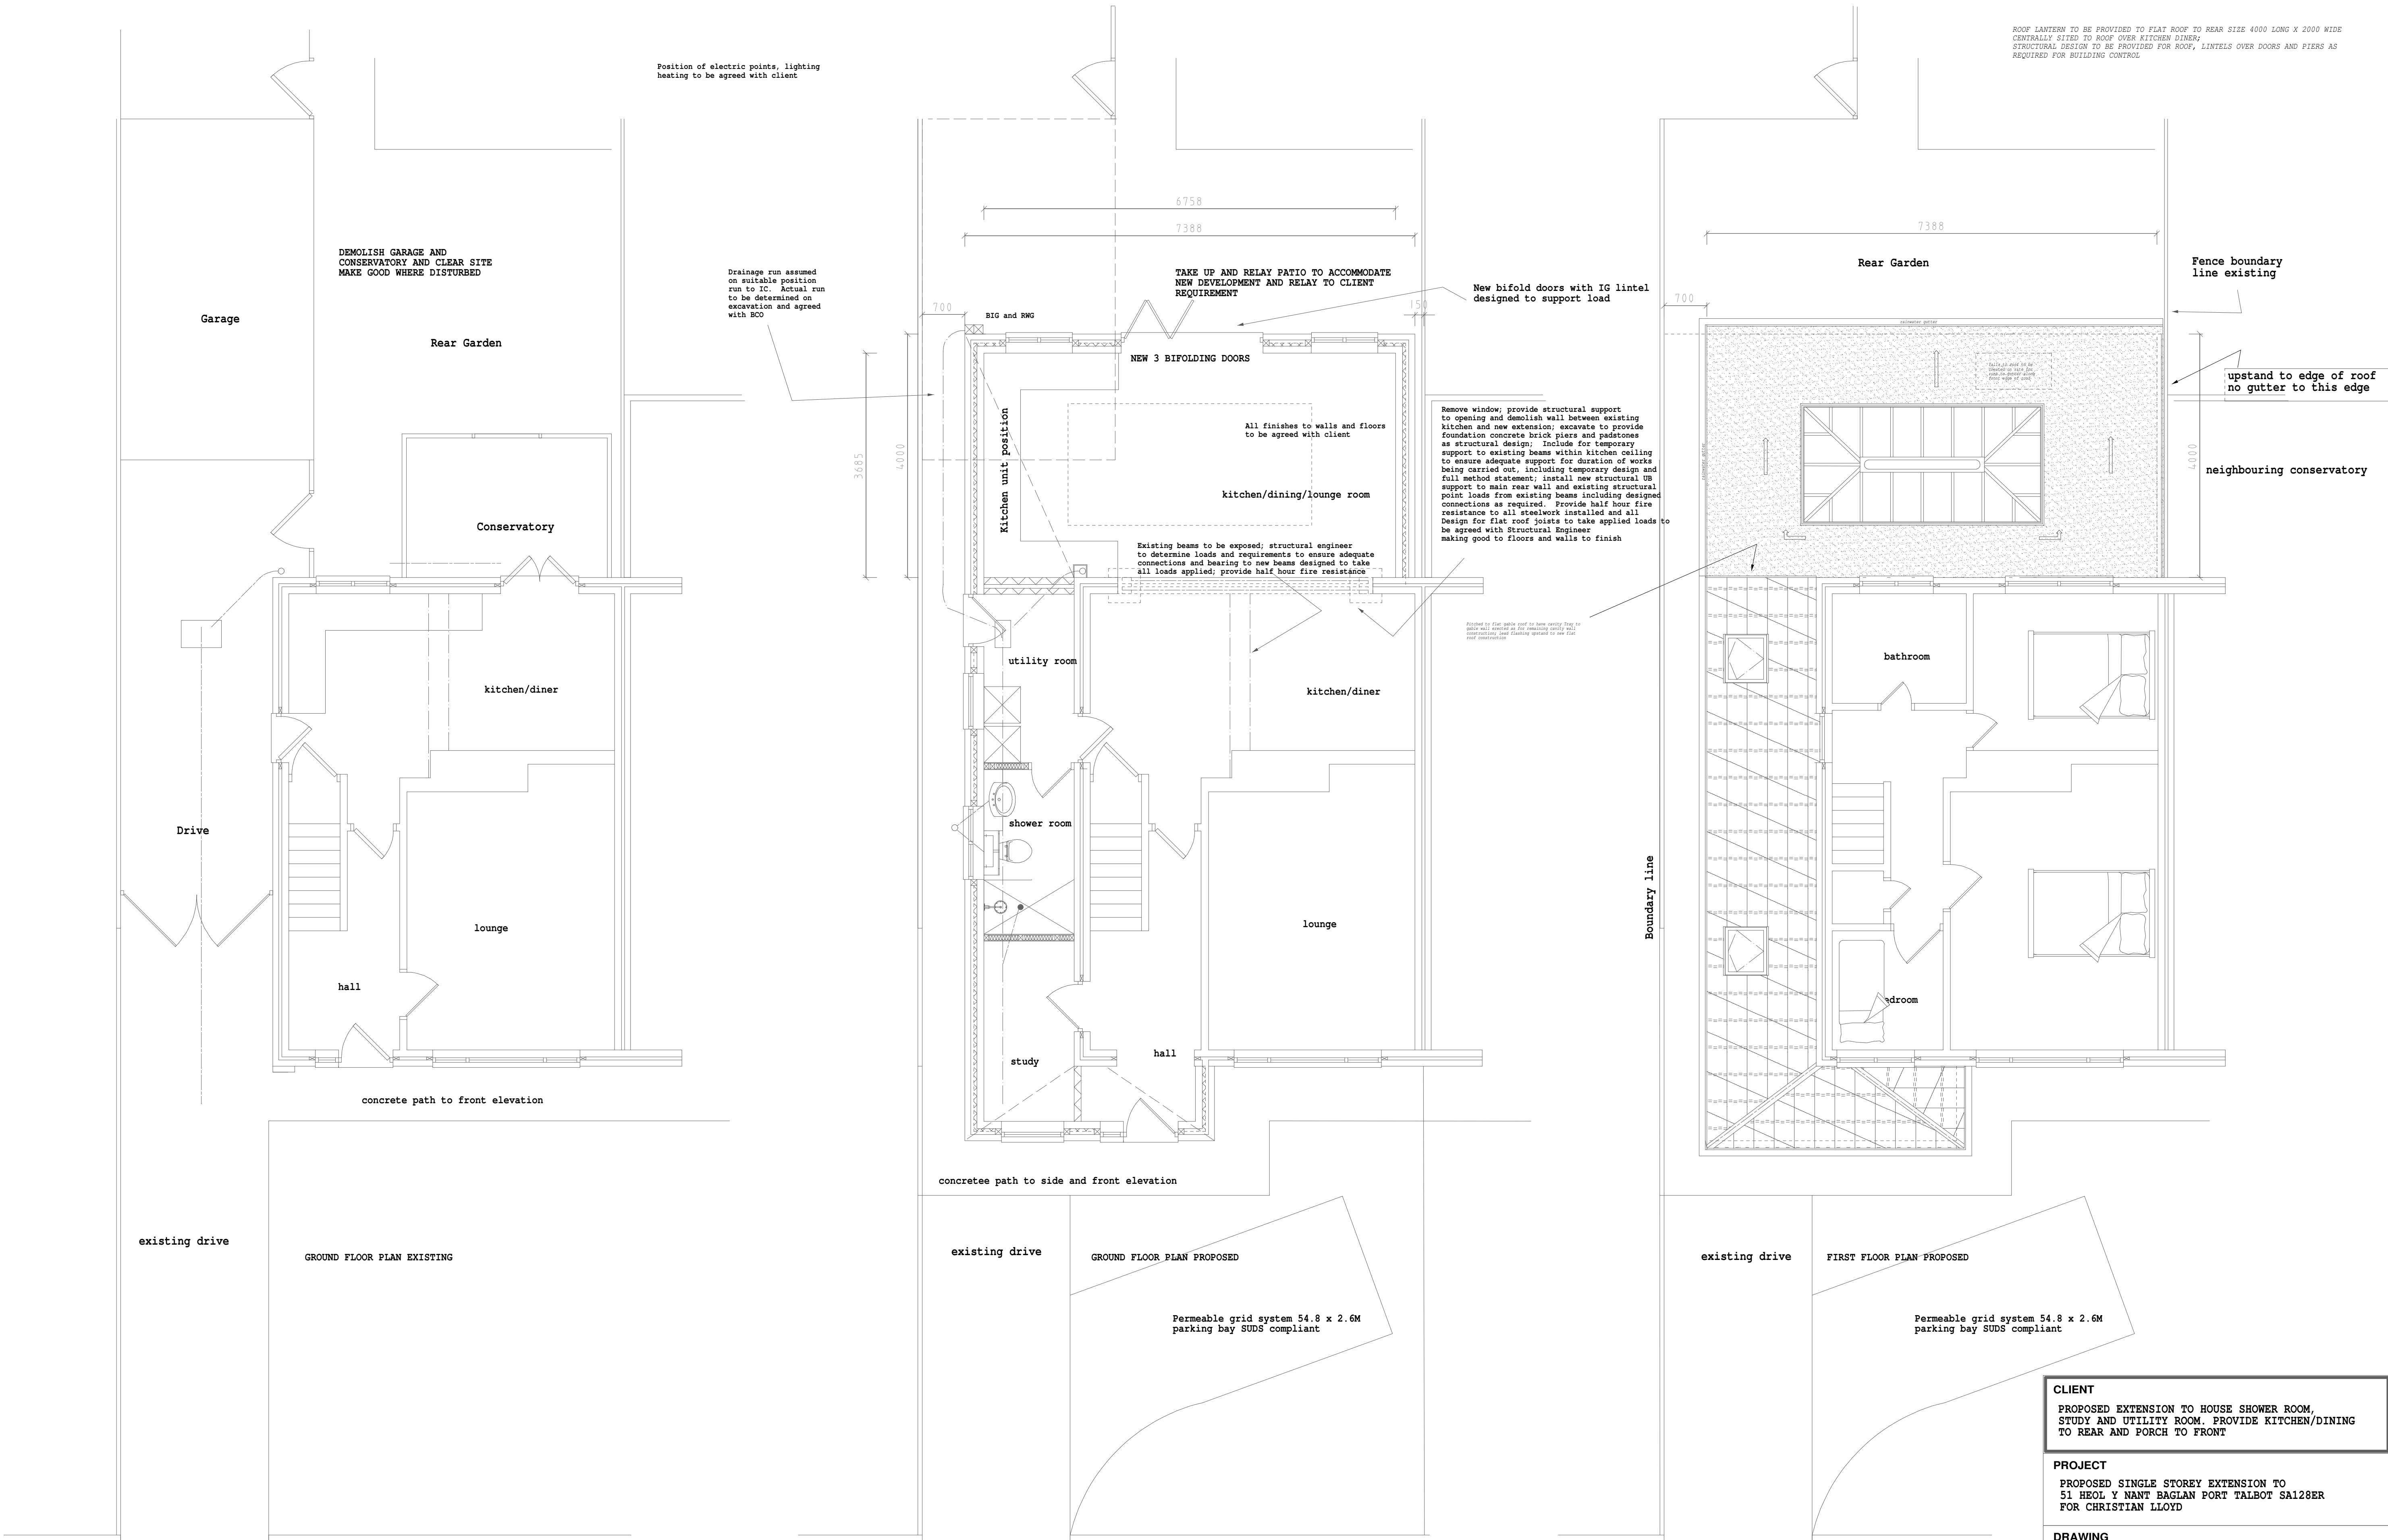

ROOF LANTERN TO BE PROVIDED TO FLAT ROOF TO REAR SIZE 4000 LONG X 2000 WIDE
CENTRALLY SITED TO ROOF OVER KITCHEN DINER;
STRUCTURAL DESIGN TO BE PROVIDED FOR ROOF, LINTELS OVER DOORS AND PIERS AS
REQUIRED FOR BUILDING CONTROL

NOTES

All dimensions on this drawing are based on level ground, parallel boundaries and walls and are to be confirmed on site prior to any construction works

Construction to be in consultation with glazing manufacturer to be selected. Loadings for glazing need to be considered in design for joists, brick panels and lintels to doors/windows to rear extension and Structural Engineers calculations to be confirmed with Building Control prior to construction

Any discrepancies within the drawings are to be reported prior to construction

notes re gutters positions added 6/1/20

CLIENT		
PROPOSED EXTENSION TO HOUSE SHOWER ROOM, STUDY AND UTILITY ROOM. PROVIDE KITCHEN/DINING TO REAR AND PORCH TO FRONT		
PROJECT		
PROPOSED SINGLE STOREY EXTENSION TO 51 HEOL Y NANT BAGLAN PORT TALBOT SA128ER FOR CHRISTIAN LLOYD		
DRAWING		
EXISTING AND PROPOSED PLANS to be read in conjunction with drg IL20-200-02e		
DRG. No	IL20-200-1e DRAWING 1 OF 3	REVISION
SCALE	1:50	DATE 26-03-20

Rev B-REVISIONS MAY ADDED 6/1/20
Rev C-REVISIONS MAY ADDED 6/1/20
Rev D-REVISIONS MAY ADDED 6/1/20
Rev E-REVISIONS MAY ADDED 6/1/20