
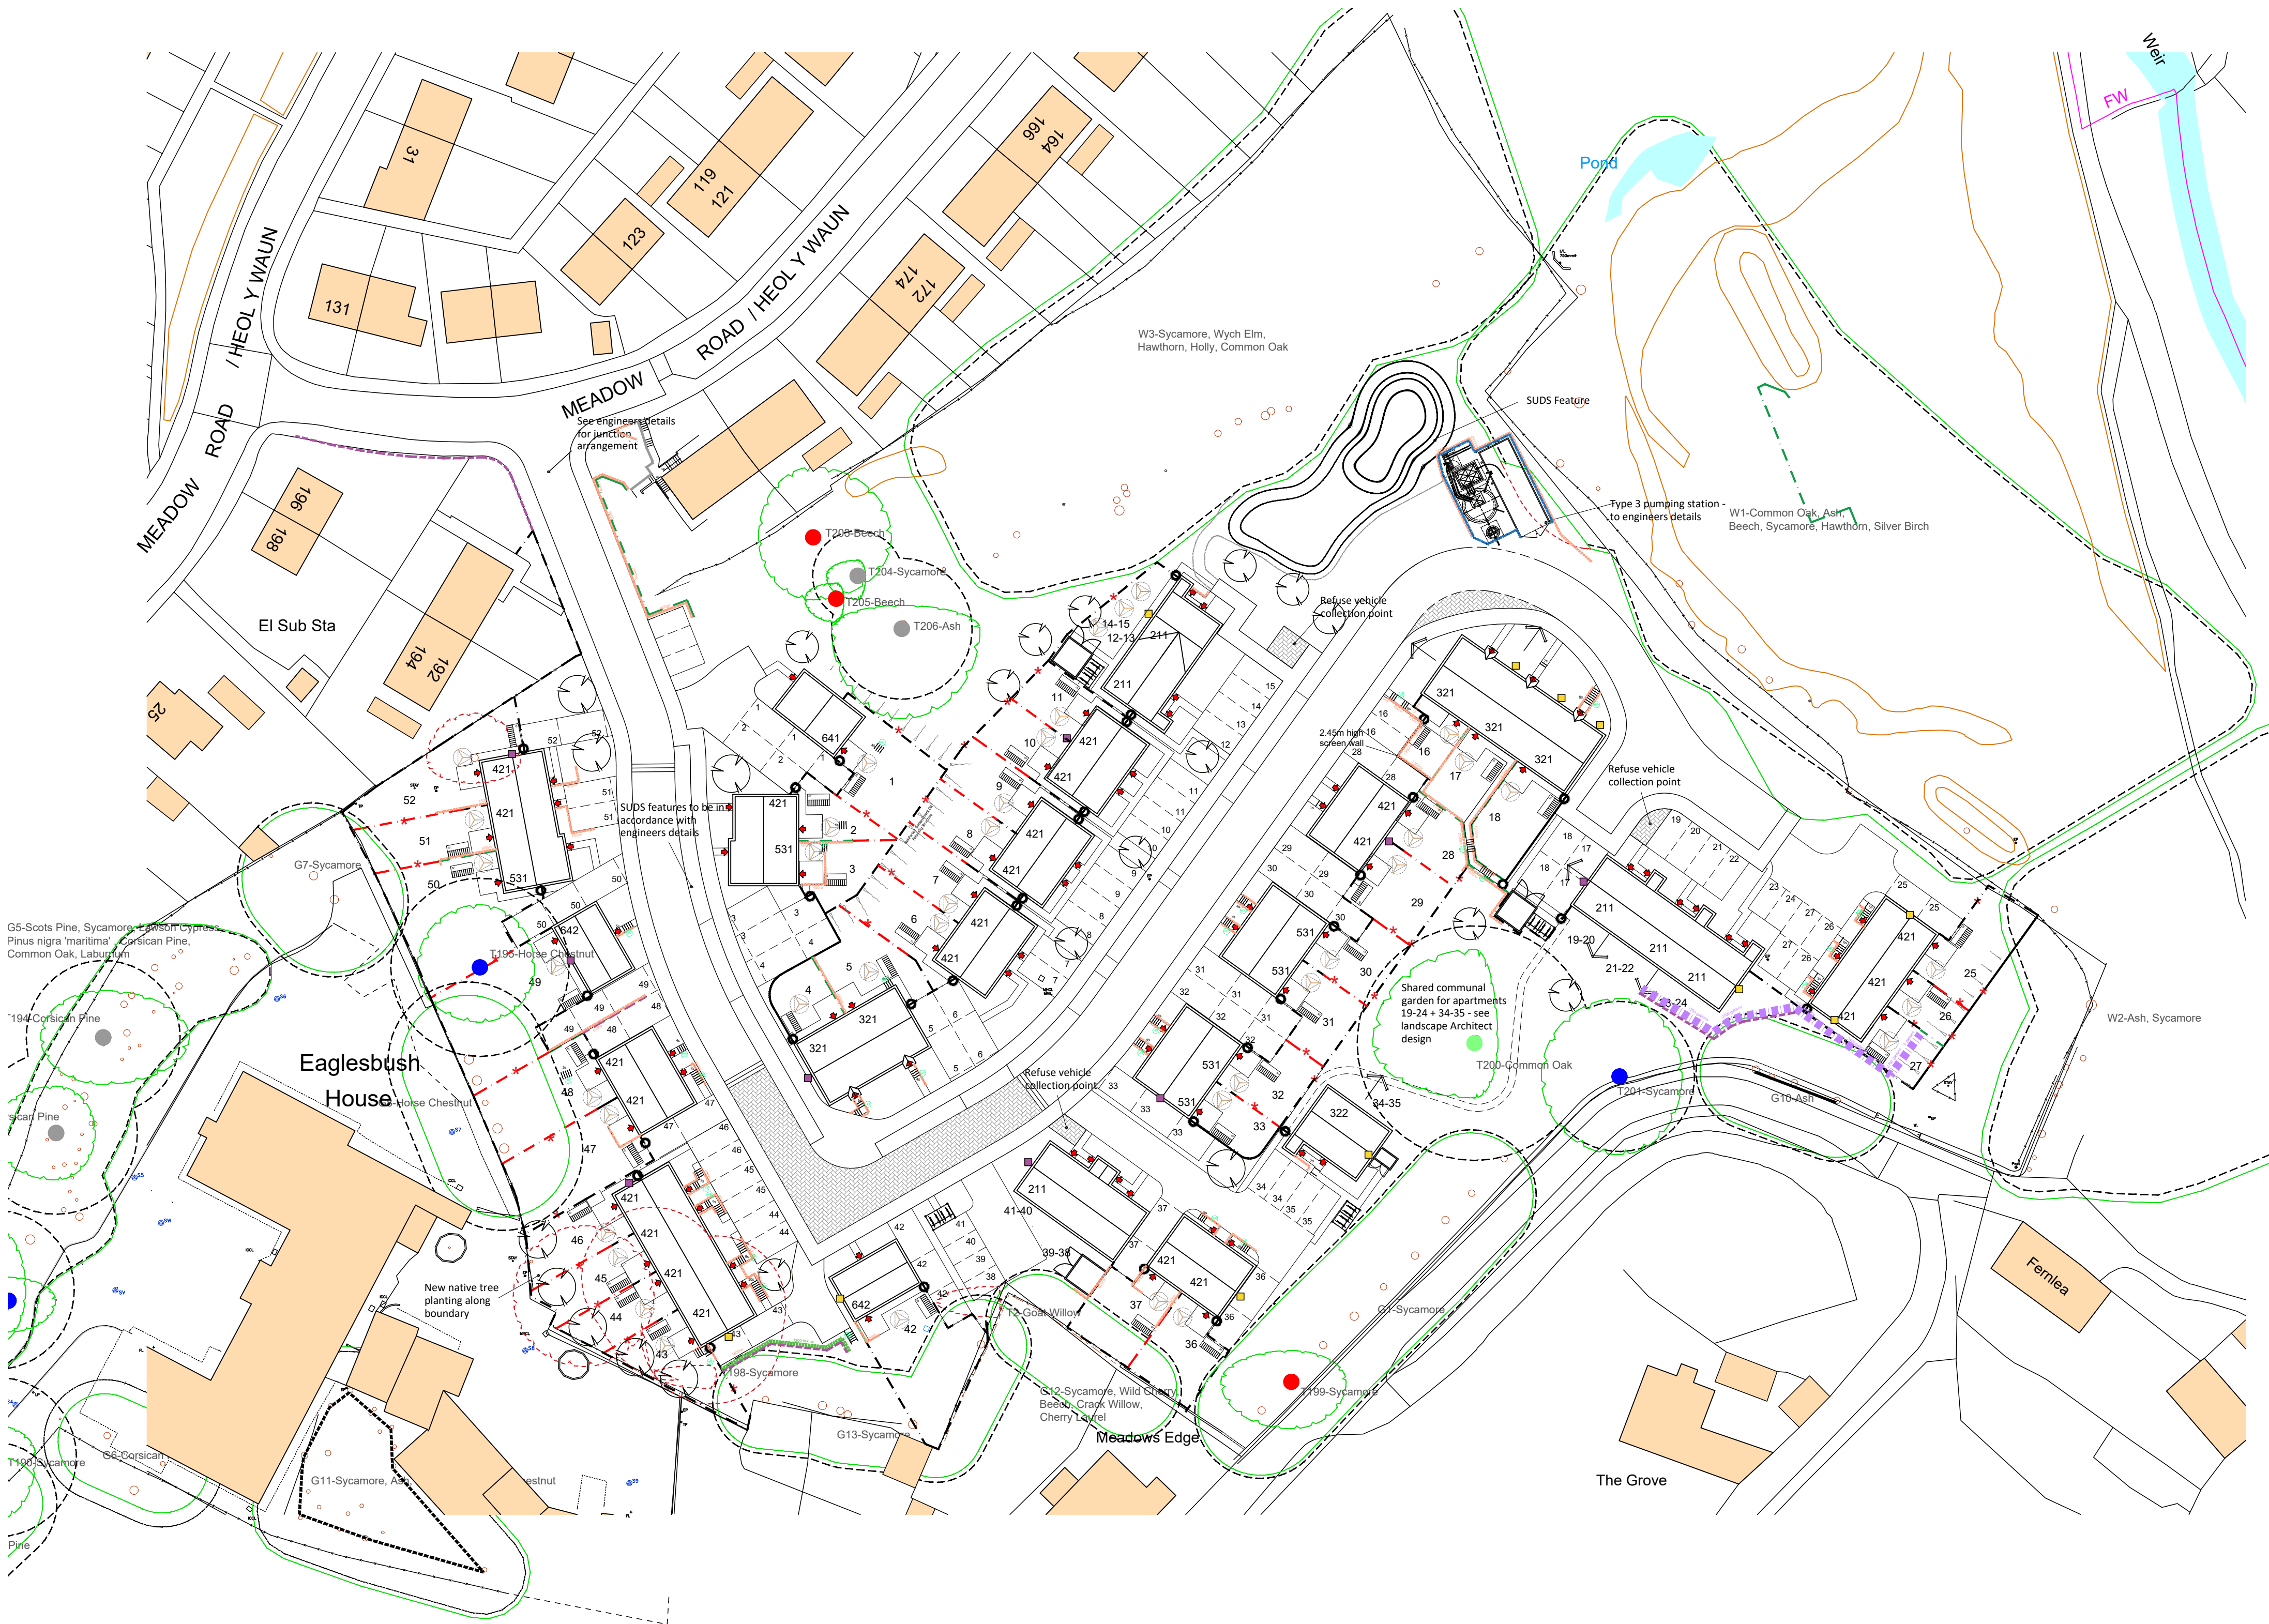


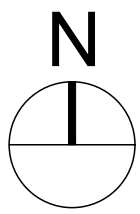

Site Legend

- 1.8 m High close boarded timber fence
- SW 1.8m High brick screen wall with brick piers
- 1.2m High close boarded double sided timber fence
- 1.8m High brick screen wall with piers(Hedgehog/small mammal gate)
- 1.2m High black loop top railings
- Black metal balustrade / handrail
- Galvanised Palisade Fence
- Retaining Wall (See engineers details)
- 1.8m High timber lockable gates
- 1.2m High close boarded timber fence
- Gabion Wall
- Flex Retaining Wall
- Handrail to manufacturers details

Status: PLANNING

This drawing is copyright and its use or reproduction without the permission of Spring Design Consultancy Limited is prohibited. All rights are reserved until invoices are paid in full. No responsibility will be taken for any design used for construction prior to receipt of relevant approvals.

rev	date	description
A	20.01.22	Hedgehog fences added
B	04.03.22	Plan amended to planners comments
C	23.03.22	Plan amended to clients comments
D	14.04.22	Plan amended to clients comments
E	03.05.22	Plot 16 amended

by
CC
CC
CC
CC
CC

Drawn: CC
Checked:
Date: Jan 2020
Scale: 1:500 @ A1 & 1:1000 @ A3

Client: Jones Brothers & Tai Tarian
Project: Meadow Road
Title: Boundary Treatments Layout
Ref: 2430-07(03)107

Rev: E



Unit 2 Chapel Barns | Merthyr Mawr
Bridgend | CF32 0LS | 01656 656267
mail@spring-consultancy.co.uk