



Site key


1.2m High close boarded timber fence

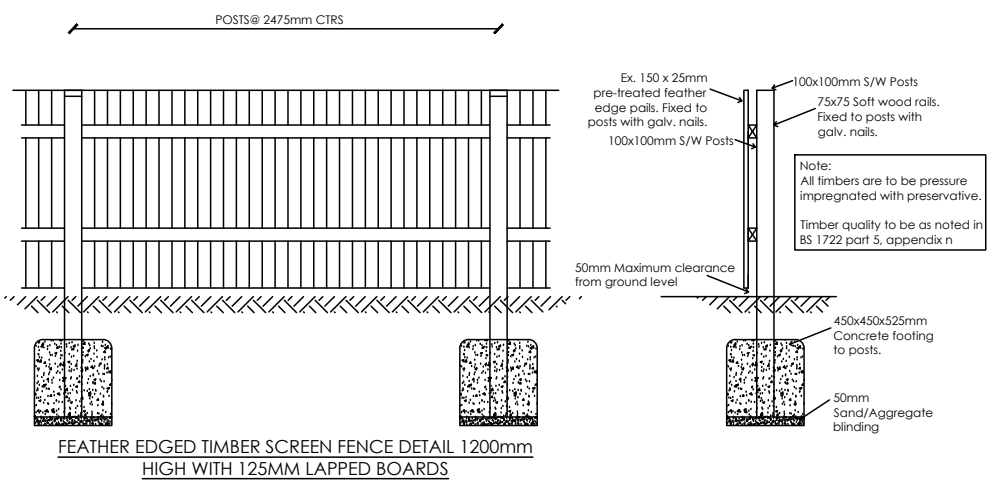


1.8 m High close boarded timber fence

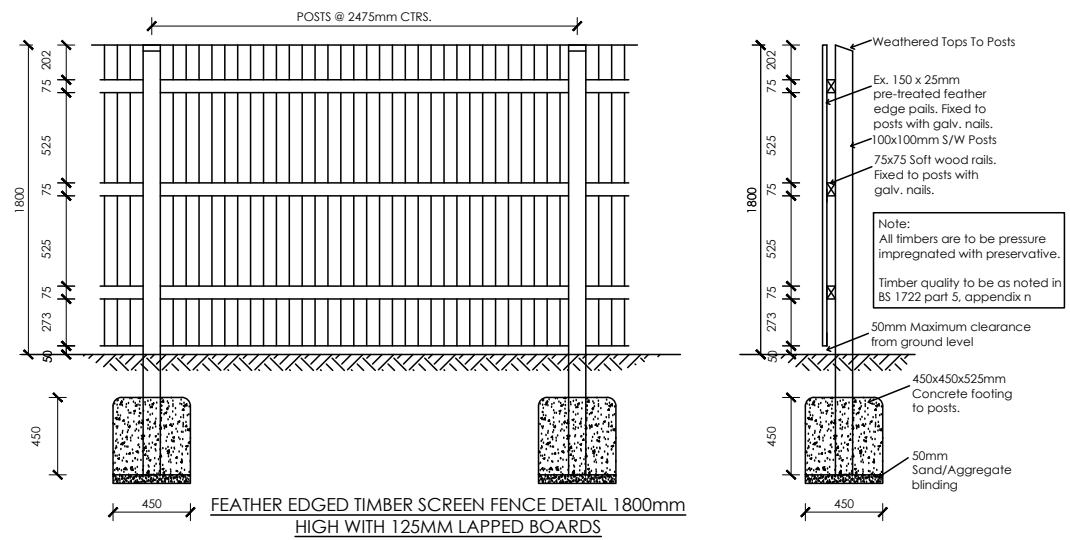

1.8 m High close boarded timber fence(Hedgehog/small mammal gate)

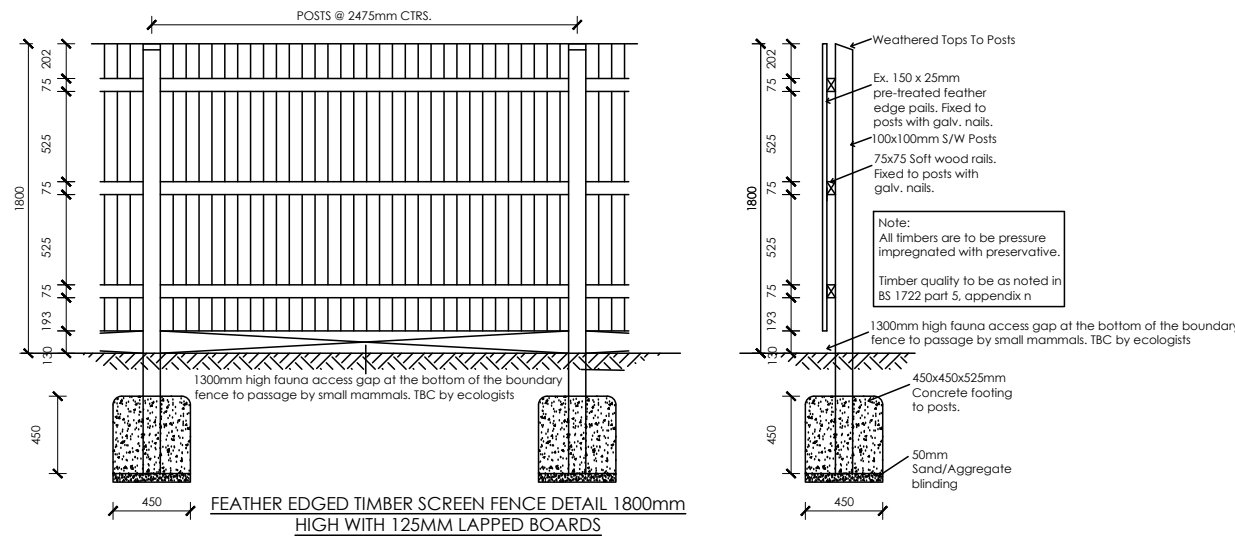

Galvanised Palisade Fence

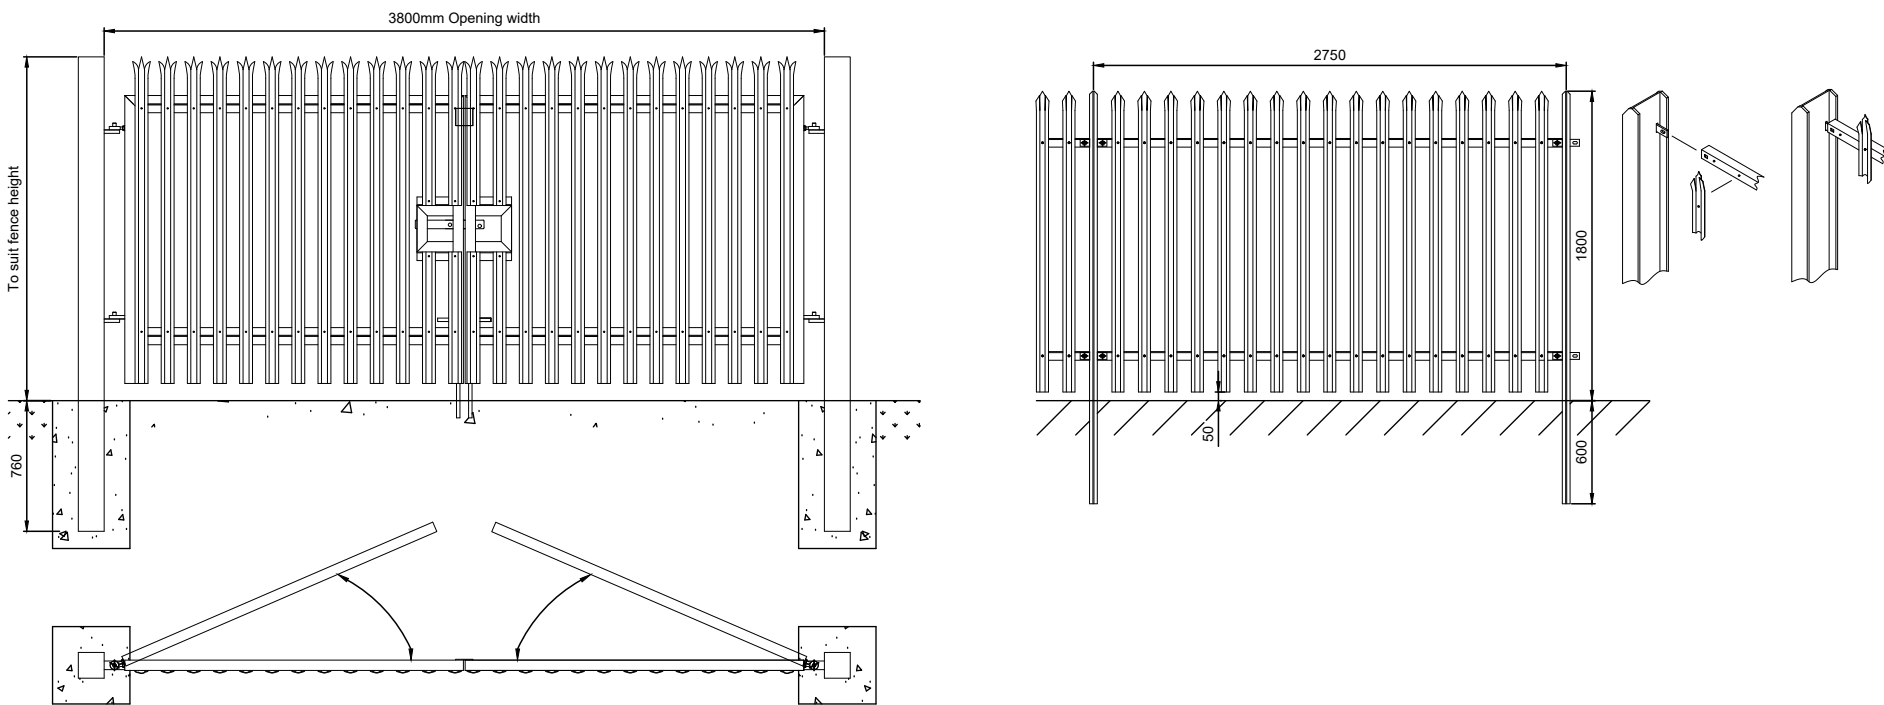


TYPICAL PALISADE PANEL DETAILS
Posts: 102 x 44mm
Angles: 50 x 50mm
Pales: 2mm W section with triple pointed head


TYPICAL DOUBLE LEAF GATE PALISADE DETAILS
Posts: 150 x 150 x 5mm SHS
Frame: 60 x 60 x 3mm SHS
Sub Frame: 50 x 50 x 5mm RSA
Infill: 2mm W section with triple pointed head

SW


1.8m High brick screen wall with brick piers

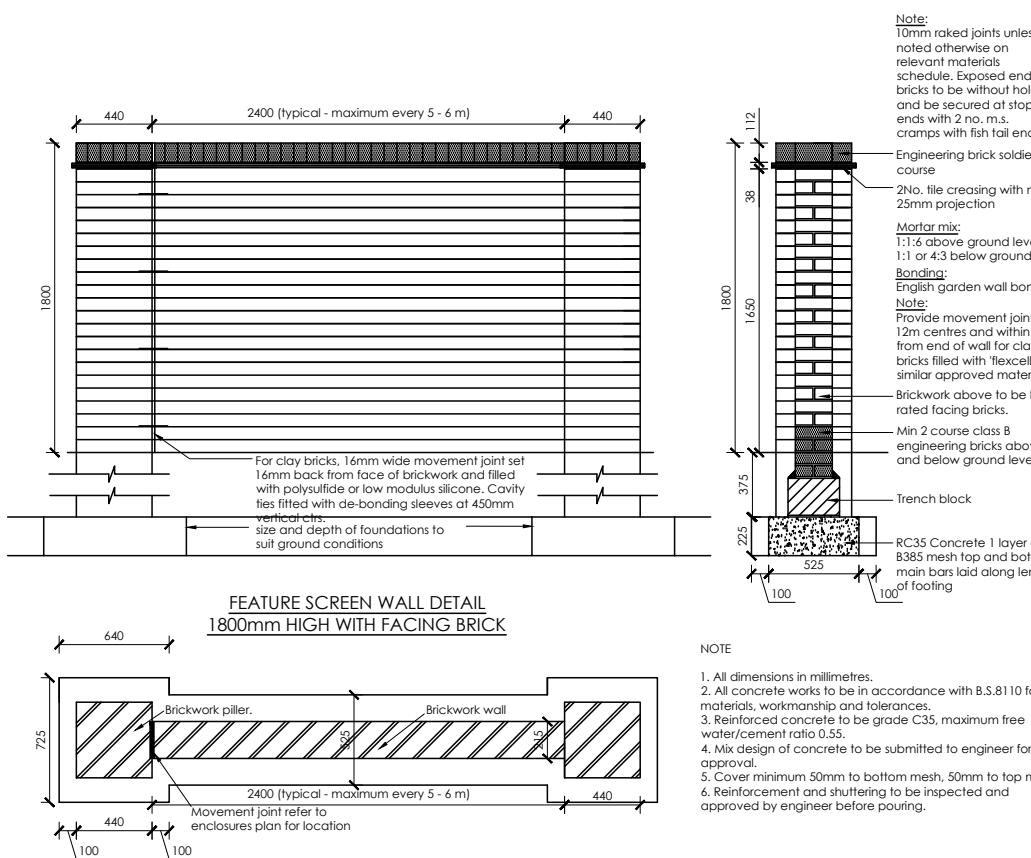

1.2m High close boarded double sided fence

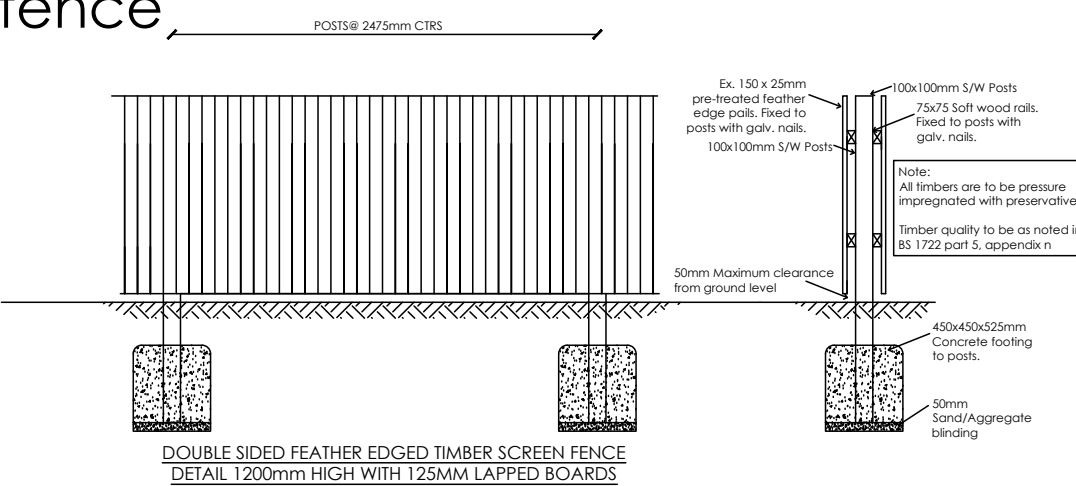


Gabion Wall

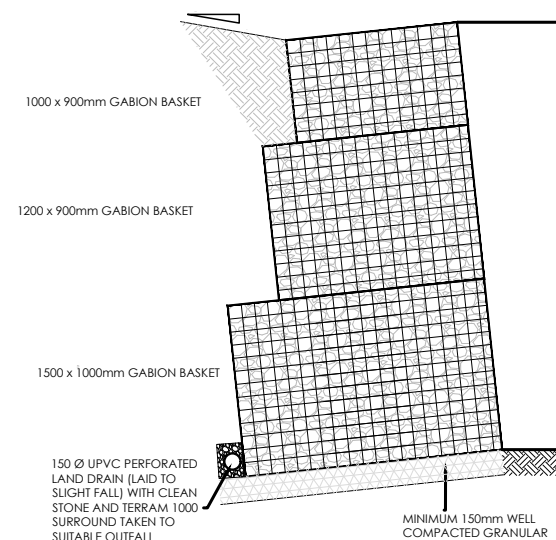


*

1.8m High brick screen wall with piers(Hedgehog/small mammal gate)

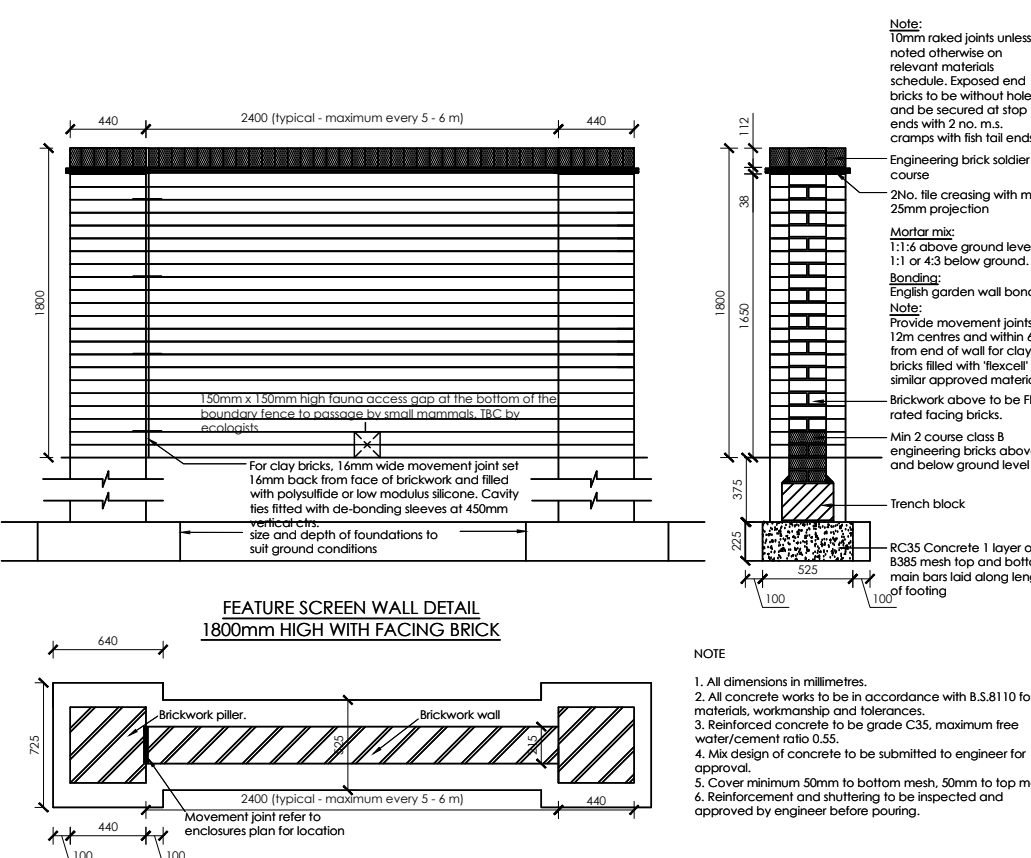


Retaining Wall (See engineers details)

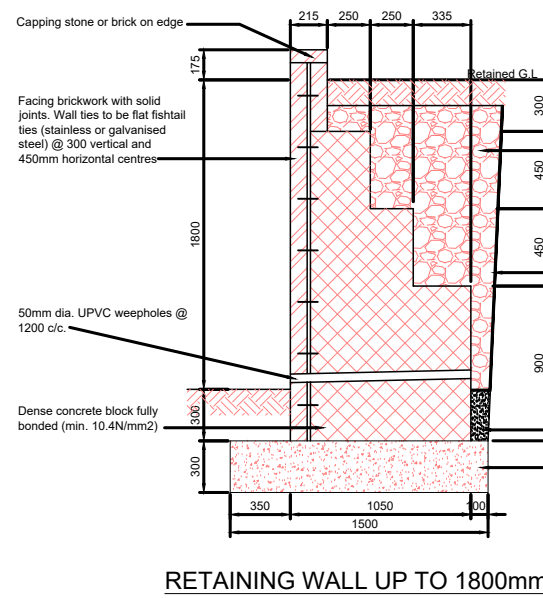

Flex Retaining Wall



1.2m High black loop top railings

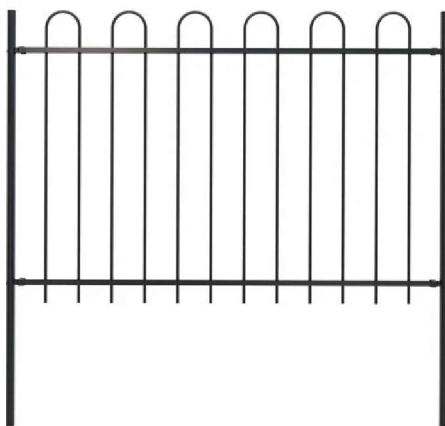

Black metal balustrade / handrail



Status: PLANNING

This drawing is copyright and its use or reproduction without the permission of Spring Design Consultancy Limited is prohibited. All rights are reserved until invoices are paid in full. No responsibility will be taken for any design used for construction prior to receipt of relevant approvals.

rev	date	description	by
A	20.01.22	Hedgehog fences added	CC
B	04.03.22	Plan amended to planners comments	CC
C	23.03.22	Plan amended to clients comments	CC
D	14.04.22	Plan amended to clients comments	CC
E	03.05.22	Plot 16 amended	CC

Drawn:	CC
Checked:	
Date:	Jan 2020
Scale:	1:500 @ A1 & 1:1000 @ A3

Client:	Jones Brothers & Tai Tarian
Project:	Meadow Road
Title:	Boundary Treatments (Addendum sheet)
Ref:	2430-08(03)108
Rev:	E

spring
design

Unit 2 Chapel Barns | Merthyr Mawr
Bridgend | CF32 0LS | 01656 656267
mail@spring-consultancy.co.uk