


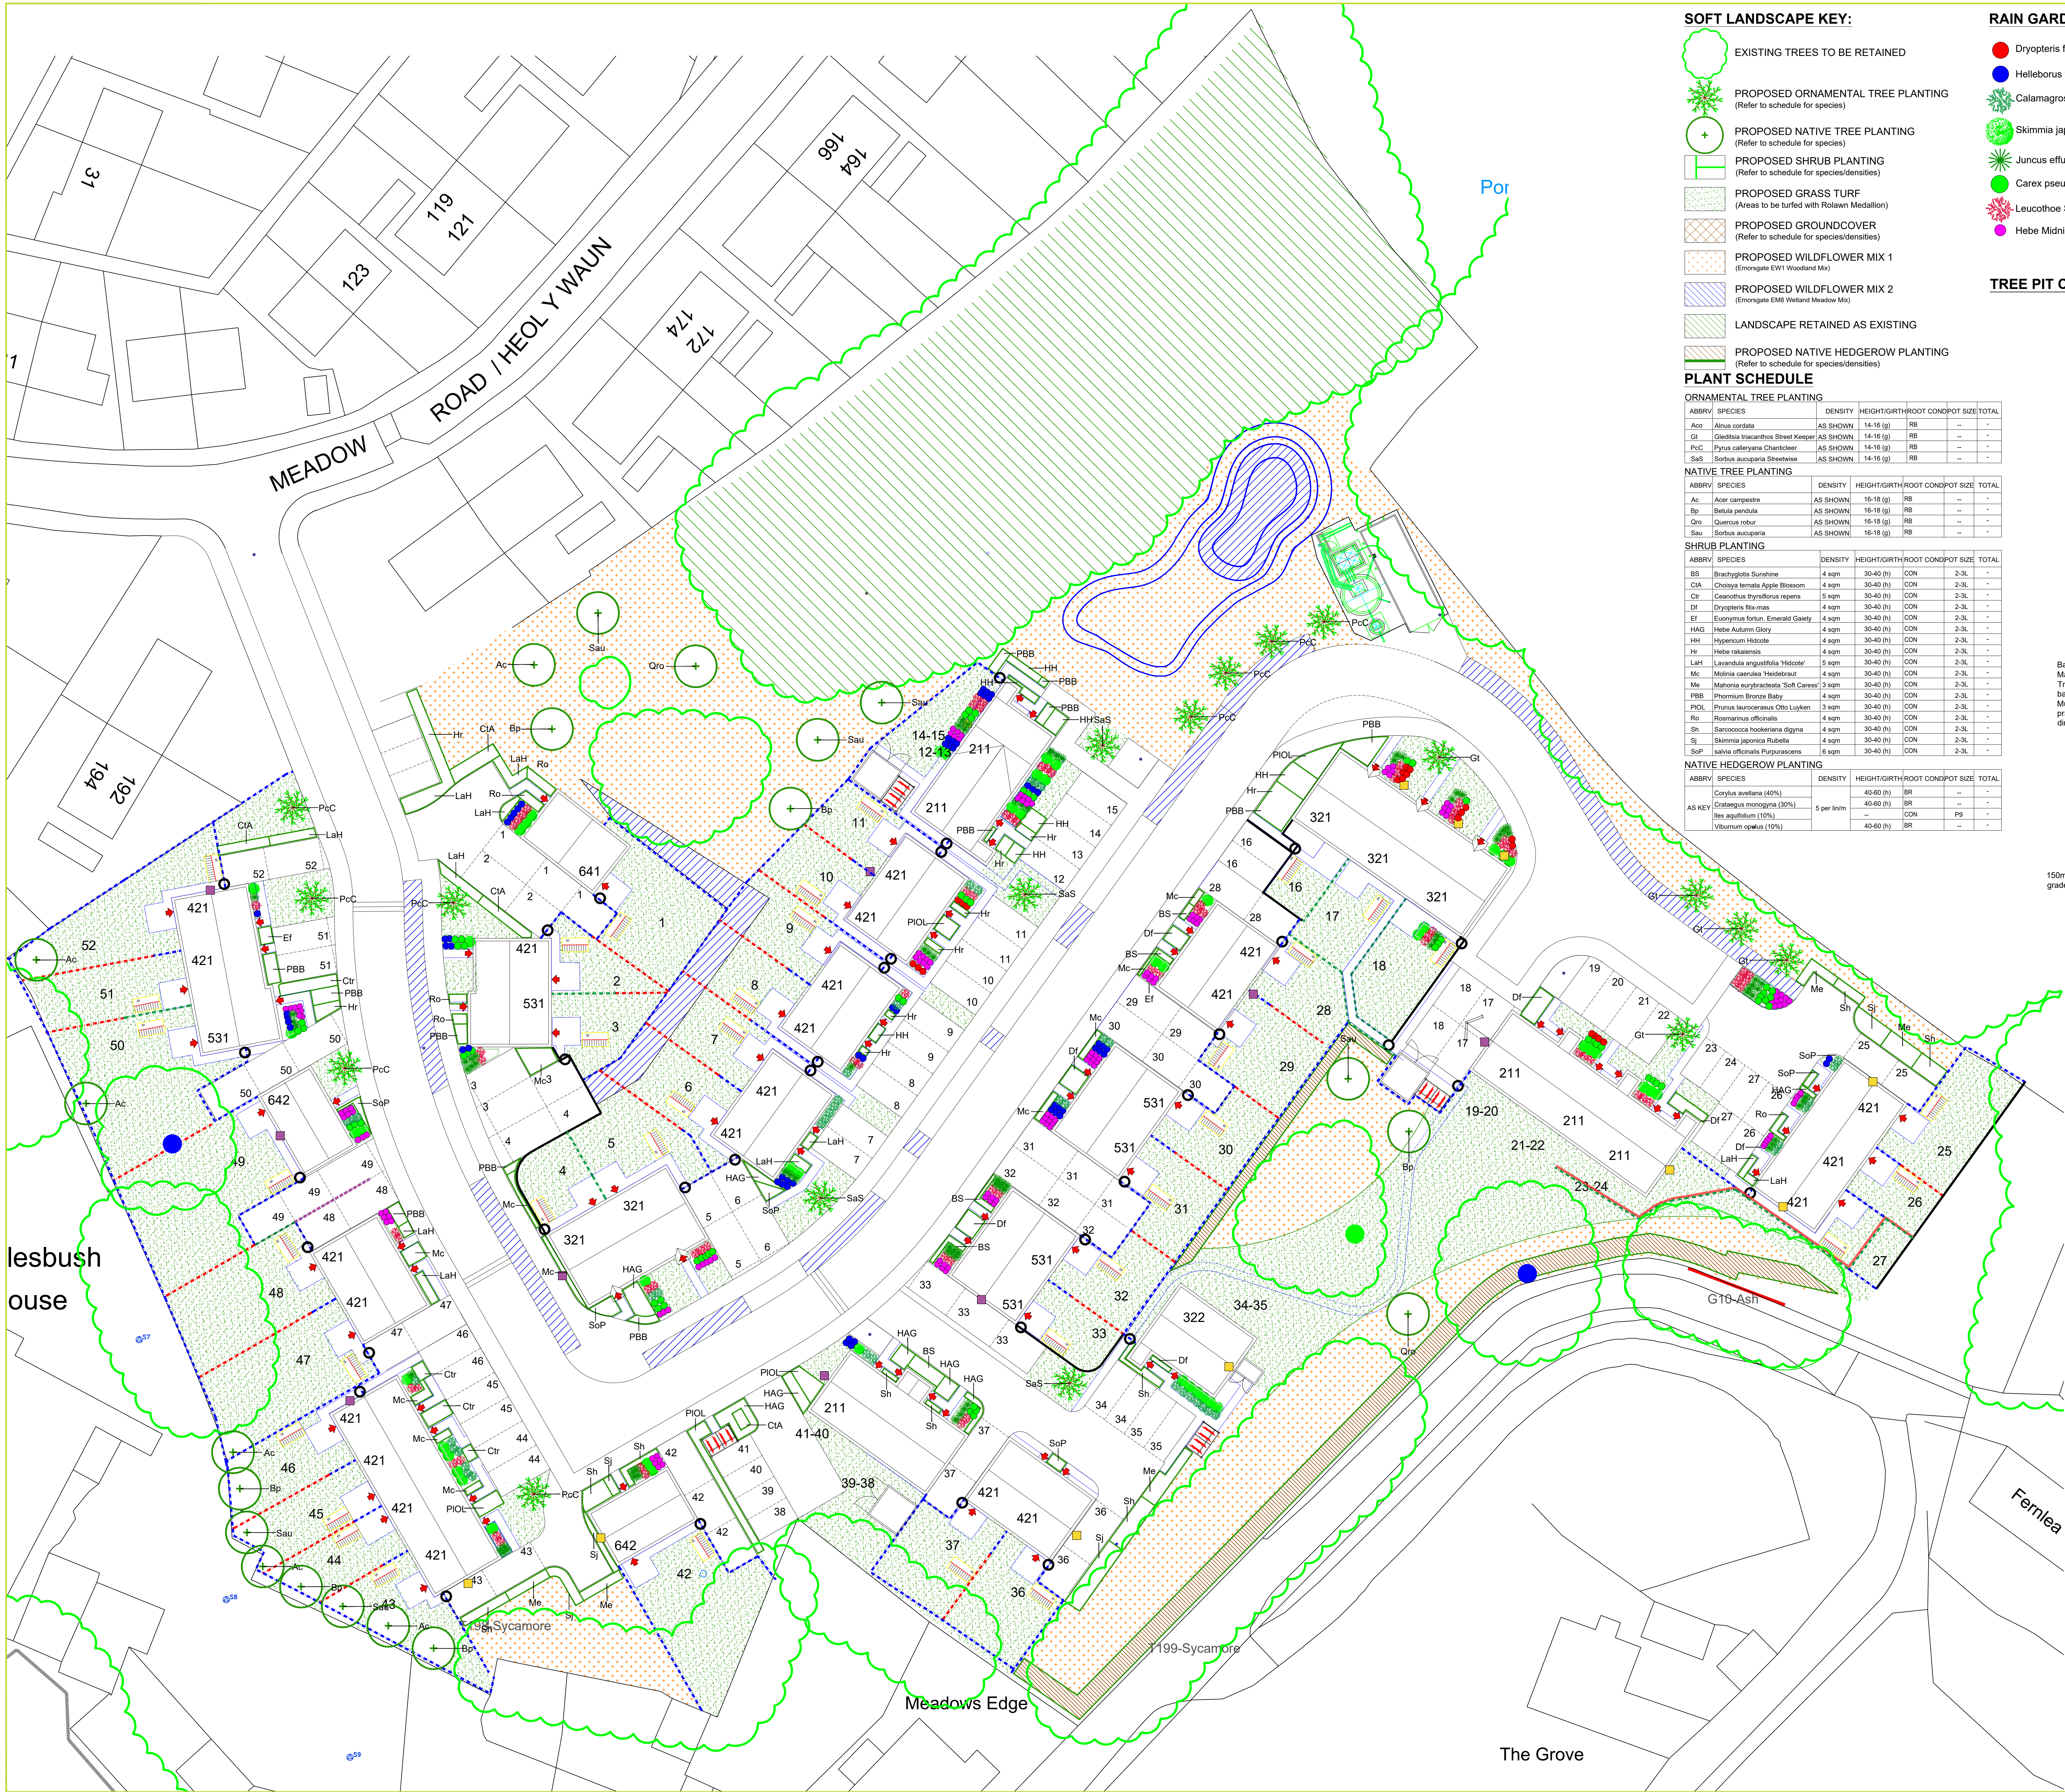

SOFT LANDSCAPE KEY:

- EXISTING TREES TO BE RETAINED
- PROPOSED ORNAMENTAL TREE PLANTING (Refer to schedule for species)
- PROPOSED NATIVE TREE PLANTING (Refer to schedule for species)
- PROPOSED SHRUB PLANTING (Refer to schedule for species/densities)
- PROPOSED GRASS TURF (Areas to be turfed with Rolawn Medallion)
- PROPOSED GROUND COVER (Refer to schedule for species/densities)
- PROPOSED WILDFLOWER MIX 1 (Emongate EW1 Woodland Mix)
- PROPOSED WILDFLOWER MIX 2 (Emongate EMS Wetland Meadow Mix)
- LANDSCAPE RETAINED AS EXISTING
- PROPOSED NATIVE HEDGEROW PLANTING (Refer to schedule for species/densities)

PLANT SCHEDULE

ORNAMENTAL TREE PLANTING						
ABBREV	SPECIES	DENSITY	HEIGHT/GIRTH	ROOT CON	POT SIZE	TOTAL
PcC	Pyrus calleryana Chanticleer	AS SHOWN	14-16 (g)	RB	---	---
SaS	Sorbus aucuparia Streetwise	AS SHOWN	14-16 (g)	RB	---	---

NATIVE TREE PLANTING						
ABBREV	SPECIES	DENSITY	HEIGHT/GIRTH	ROOT CON	POT SIZE	TOTAL
Bp	Betula pendula	AS SHOWN	16-18 (g)	RB	---	---
Gr	Quercus robur	AS SHOWN	16-18 (g)	RB	---	---
Sau	Sorbus aucuparia	AS SHOWN	16-18 (g)	RB	---	---


SHRUB PLANTING						
ABBREV	SPECIES	DENSITY	HEIGHT/GIRTH	ROOT CON	POT SIZE	TOTAL
BS	Brachyglottis Sunstone	4 sqm	30-40 (h)	CON	2-3L	---
Cr	Ceanothus thyrsiflorus	5 sqm	30-40 (h)	CON	2-3L	---
Dr	Dryopteris filix-mas	4 sqm	30-40 (h)	CON	2-3L	---
HH	Hypericum Hidocote	4 sqm	30-40 (h)	CON	2-3L	---
Hr	Hebe rakiana	4 sqm	30-40 (h)	CON	2-3L	---
LaH	Lavandula angustifolia 'Hidocote'	5 sqm	30-40 (h)	CON	2-3L	---
PIOL	Prunus laurocerasus Otto Luyken	3 sqm	30-40 (h)	CON	2-3L	---

NATIVE HEDGEROW PLANTING						
ABBREV	SPECIES	DENSITY	HEIGHT/GIRTH	ROOT CON	POT SIZE	TOTAL
	Ilex aquifolium (10%)	5 per lin	---	CON	Pg	---
	Viburnum opulus (10%)	40-60 (h)	BR	---	---	---

RAIN GARDEN PLANTING (density as shown)

- Dryopteris filix-mas (30-40 Con 2-3L)
- Helleborus foetidus (30-40 Con 2-3L)
- Calamagrostis brachytricha (30-40 Con 2-3L)
- Skimmia japonica 'Fragrans' (male) (30-40 Con 2-3L)
- Juncus effusus (30-40 Con 2-3L)
- Carex pseudocyperus (30-40 Con 2-3L)
- Leucothoe Scarletta 'Zelid' (30-40 Con 2-3L)
- Hebe Midnight Sky (30-40 Con 2-3L)

TREE PIT CONSTRUCTION - TYPICAL DETAIL

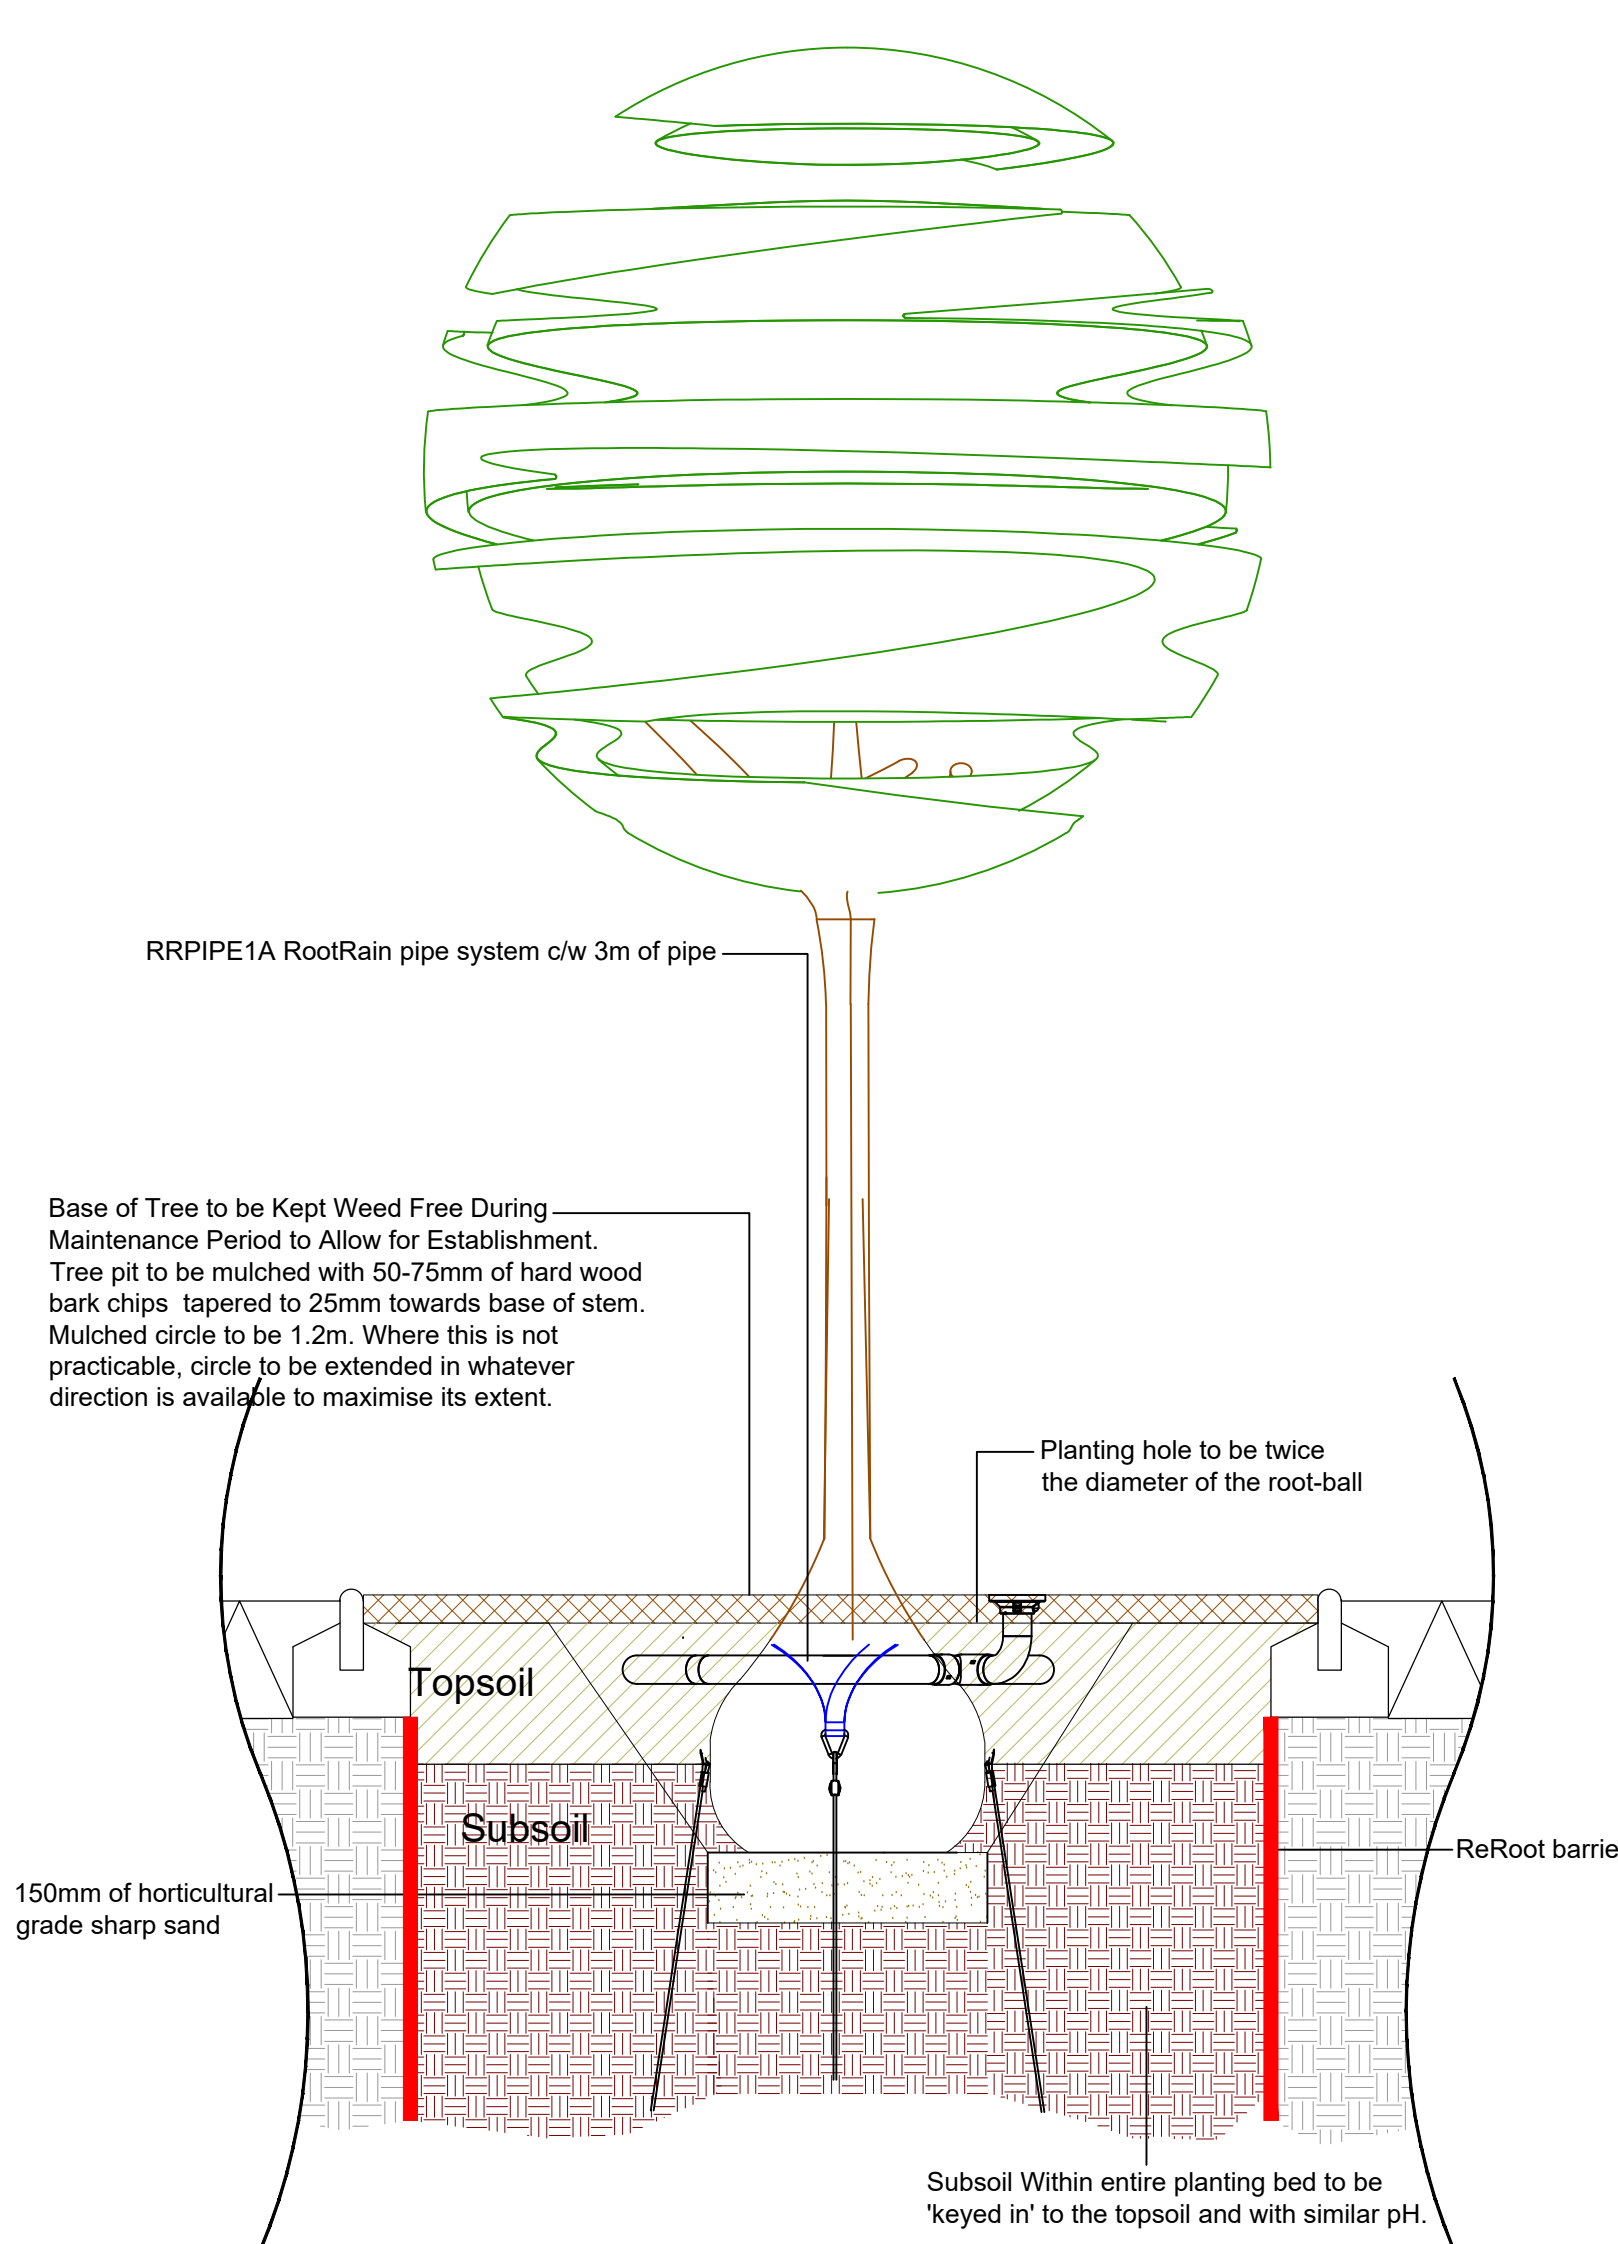

Tree Pit Notes:

No container/root-balled tree shall be supplied and planted until it has been found to be compliant with BS 8545:2014, Table 1, P.21

TOPSOIL:

Topsoil to be in-situ and approved for use by a suitably qualified soil scientist

SUBSOIL:

Subsoil to be in-situ and approved for use by a suitably qualified soil scientist

Areas around proposed trees to be securely fenced prior to commencement of construction operations on site to avoid compaction / contamination of soils.

Non-biodegradable & biodegradable root-ball wrappings to be removed. Where root-ball collapse is a concern, Wrapping to be cut & peeled back to one-third root-ball height. Peeled wrapping to be removed and not folded back into the root-ball.

Mulch circles around trees shall be maintained for at least 3 years post-planting.

Any stakes and ties used (not proposed for root-balled/container trees) will be removed after no more than two growing seasons.

NOTES:

Existing retained trees to be protected in accordance with BS5837:2012. Protection measures to be implemented prior to any construction operations on site

Drawing was produced in colour at a scale of 1:250 @ A0. Do not rely on monochrome or faded copies

Refer to engineering drawings for further drainage details

1 Amended site layout AMP 28.04.22

TDA
THE GRANARY
NEWLAND FAWR FARM
LLANGAN
CF35 5DN
TEL: 01446 789367



CLIENT
JONES BROTHERS & TAI TARIAN

DRAWING NUMBER
TDA.2582.01

SCALE
1:250 @A0

DRAWN
RHC/AMP

DATE
DEC 2020

PROJECT
MEADOW ROAD, NEATH

DRAWING TITLE
DETAILED SOFT LANDSCAPE PROPOSALS