
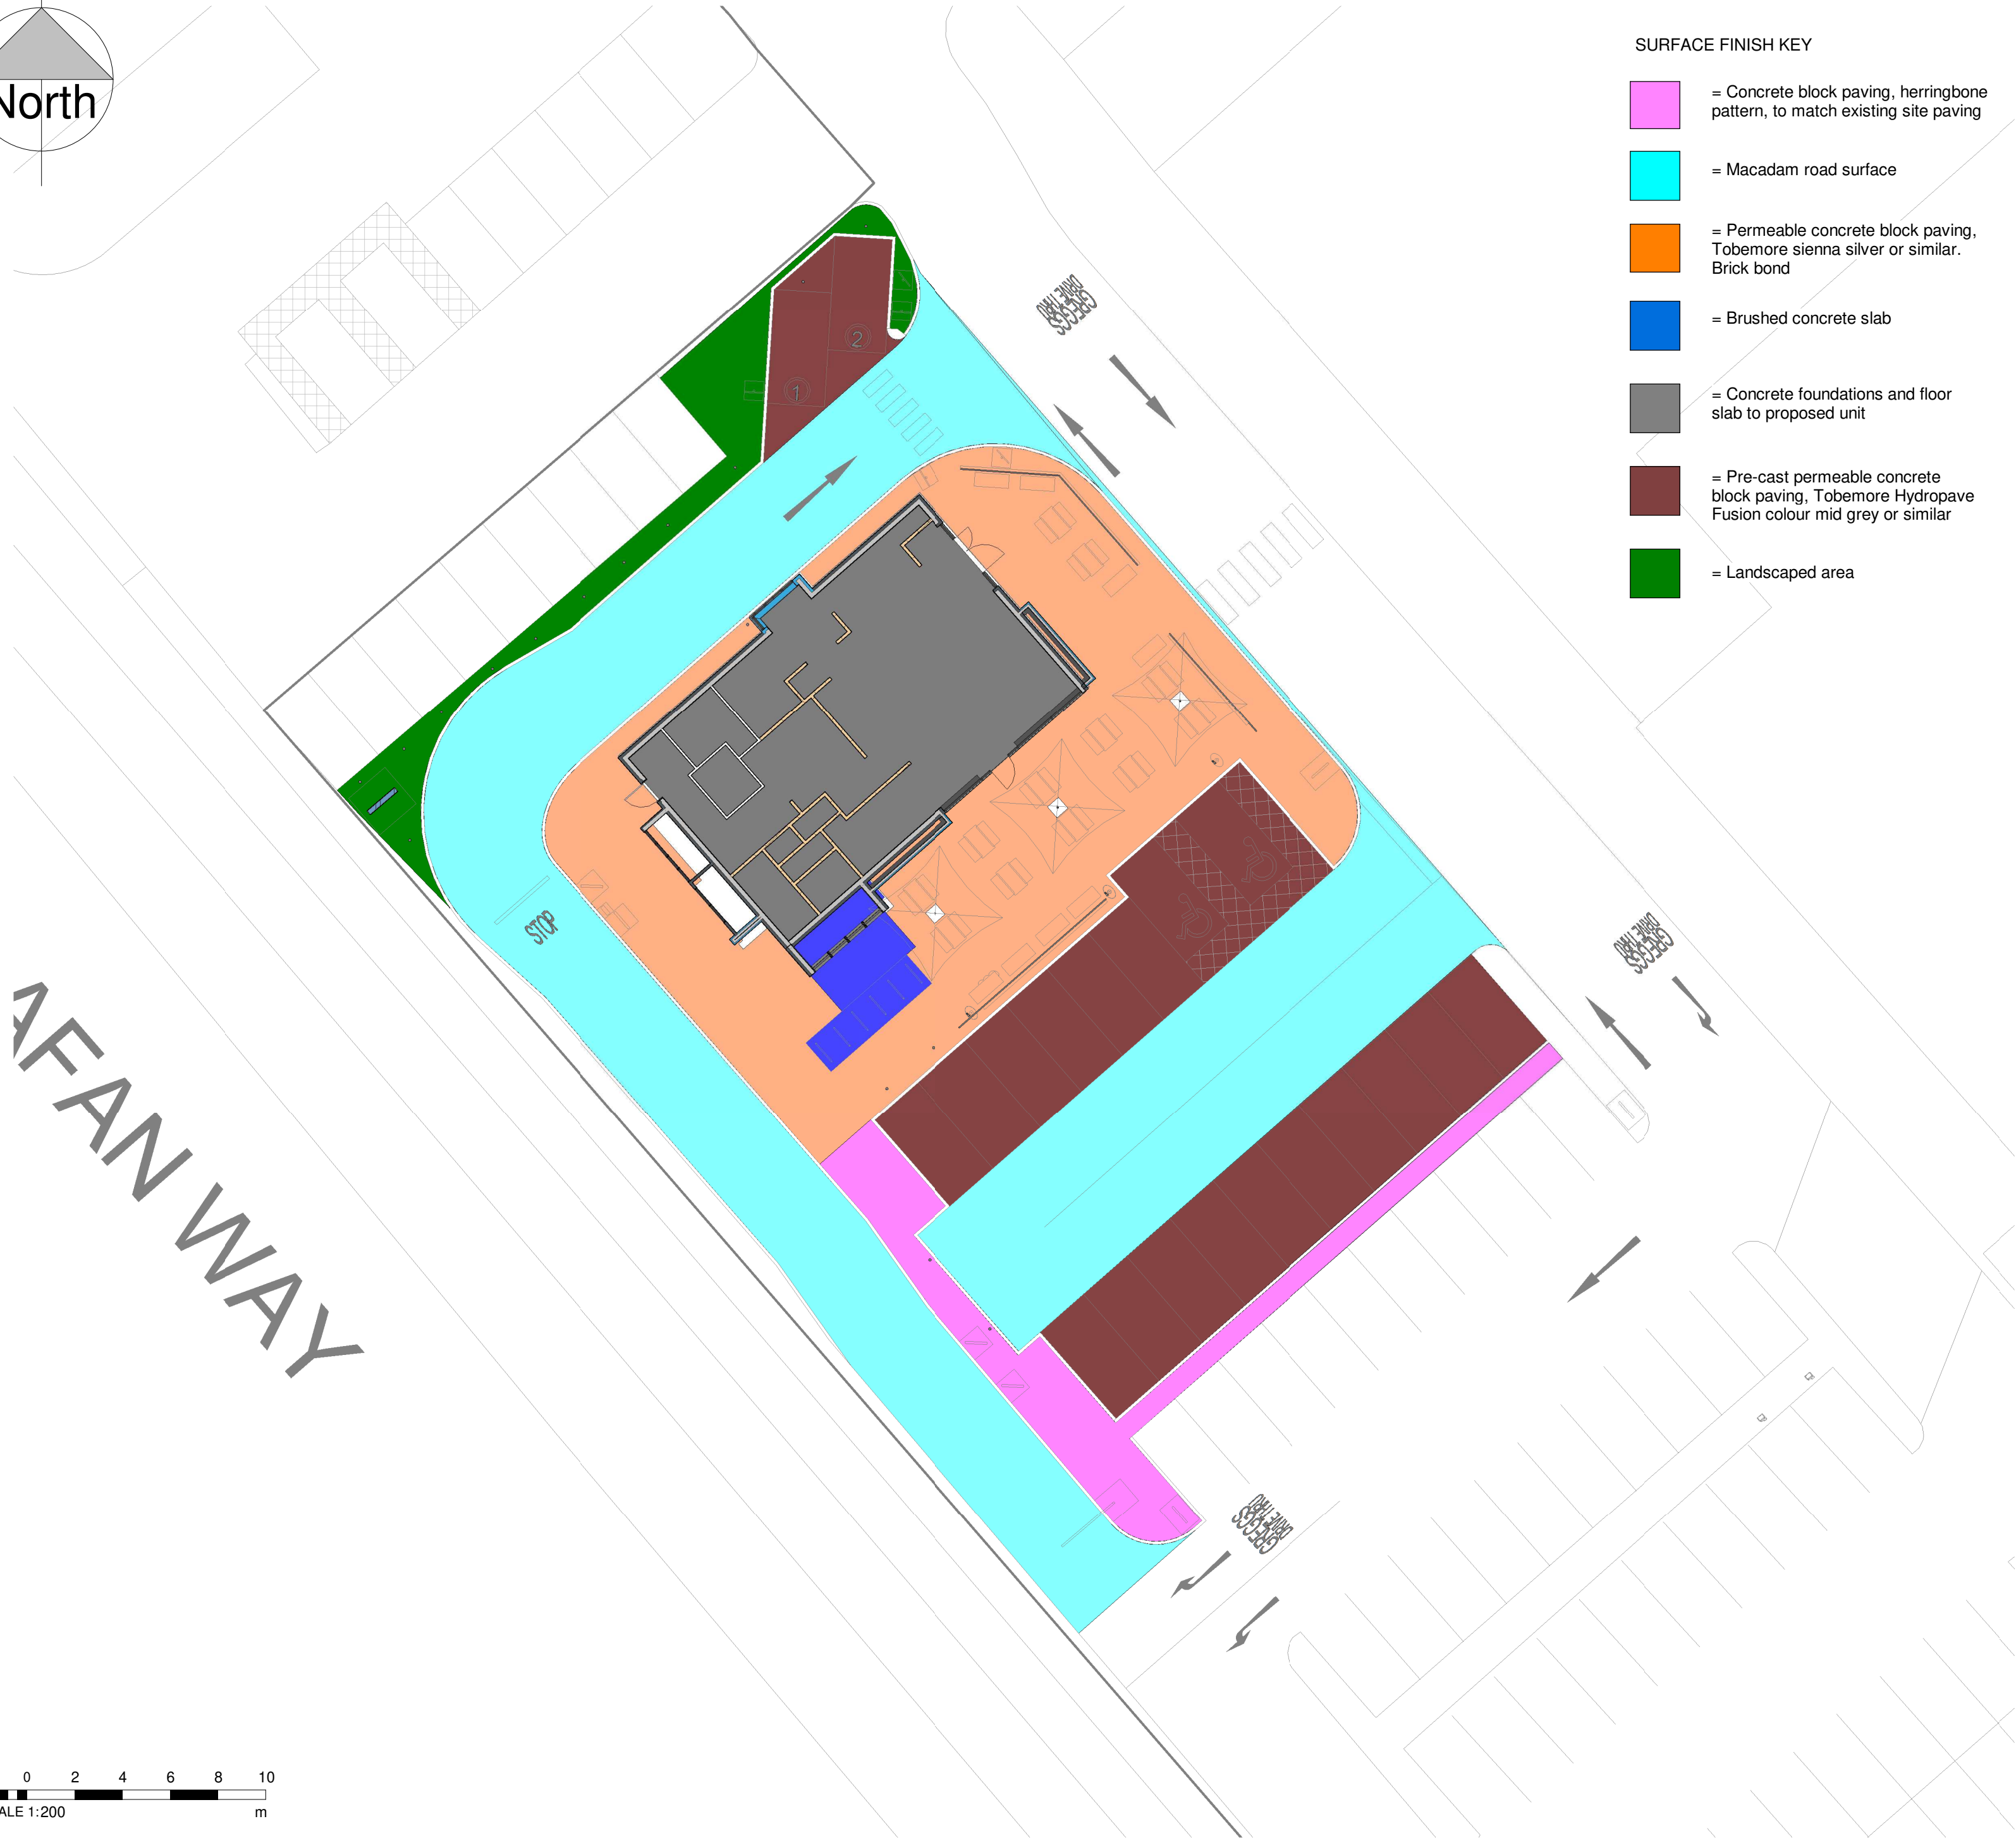


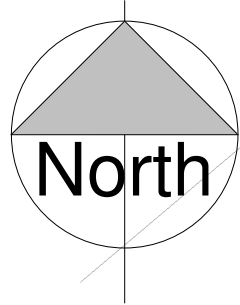

- SURFACE FINISH KEY**
-  = Concrete block paving, herringbone pattern, to match existing site paving
 -  = Macadam road surface
 -  = Permeable concrete block paving, Tobemore sienna silver or similar. Brick bond
 -  = Brushed concrete slab
 -  = Concrete foundations and floor slab to proposed unit
 -  = Pre-cast permeable concrete block paving, Tobemore Hydropave Fusion colour mid grey or similar
 -  = Landscaped area

Architects are to be notified of any discrepancies. Contractors must check all dimensions on site. This drawing is subject to copyright laws and is for use on this project only. This drawing is to be used solely for the information as titled only. For other information refer to the latest revision of any cross referenced drawings. To be read in conjunction with relevant design standards/protocols

P2	06/04/22	Permeable paving and new landscaping added	OKB	JML
P1	15/10/21	First Issue	JML	MA
Rev	Date	Description	Drn	Cd

Status: Planning

Client: Triple Jersey Limited

Project name: Port Talbot

Project address: Baglan Bay Retail Park, Port Talbot, SA12 7BZ

Drawing Title: External Surface Treatment

Job No:	Drg No:	Revision:
6540	A008	P2
Date:	Scale:	Sheet size:
Jan 22	As indicated	A2



1 CARDALE PARK, BECKWITH HEAD ROAD
HARROGATE, N.YORKSHIRE, HG3 1RZ
WWW.SSA-ARCHITECTS.CO.UK
T: 01423 856999