


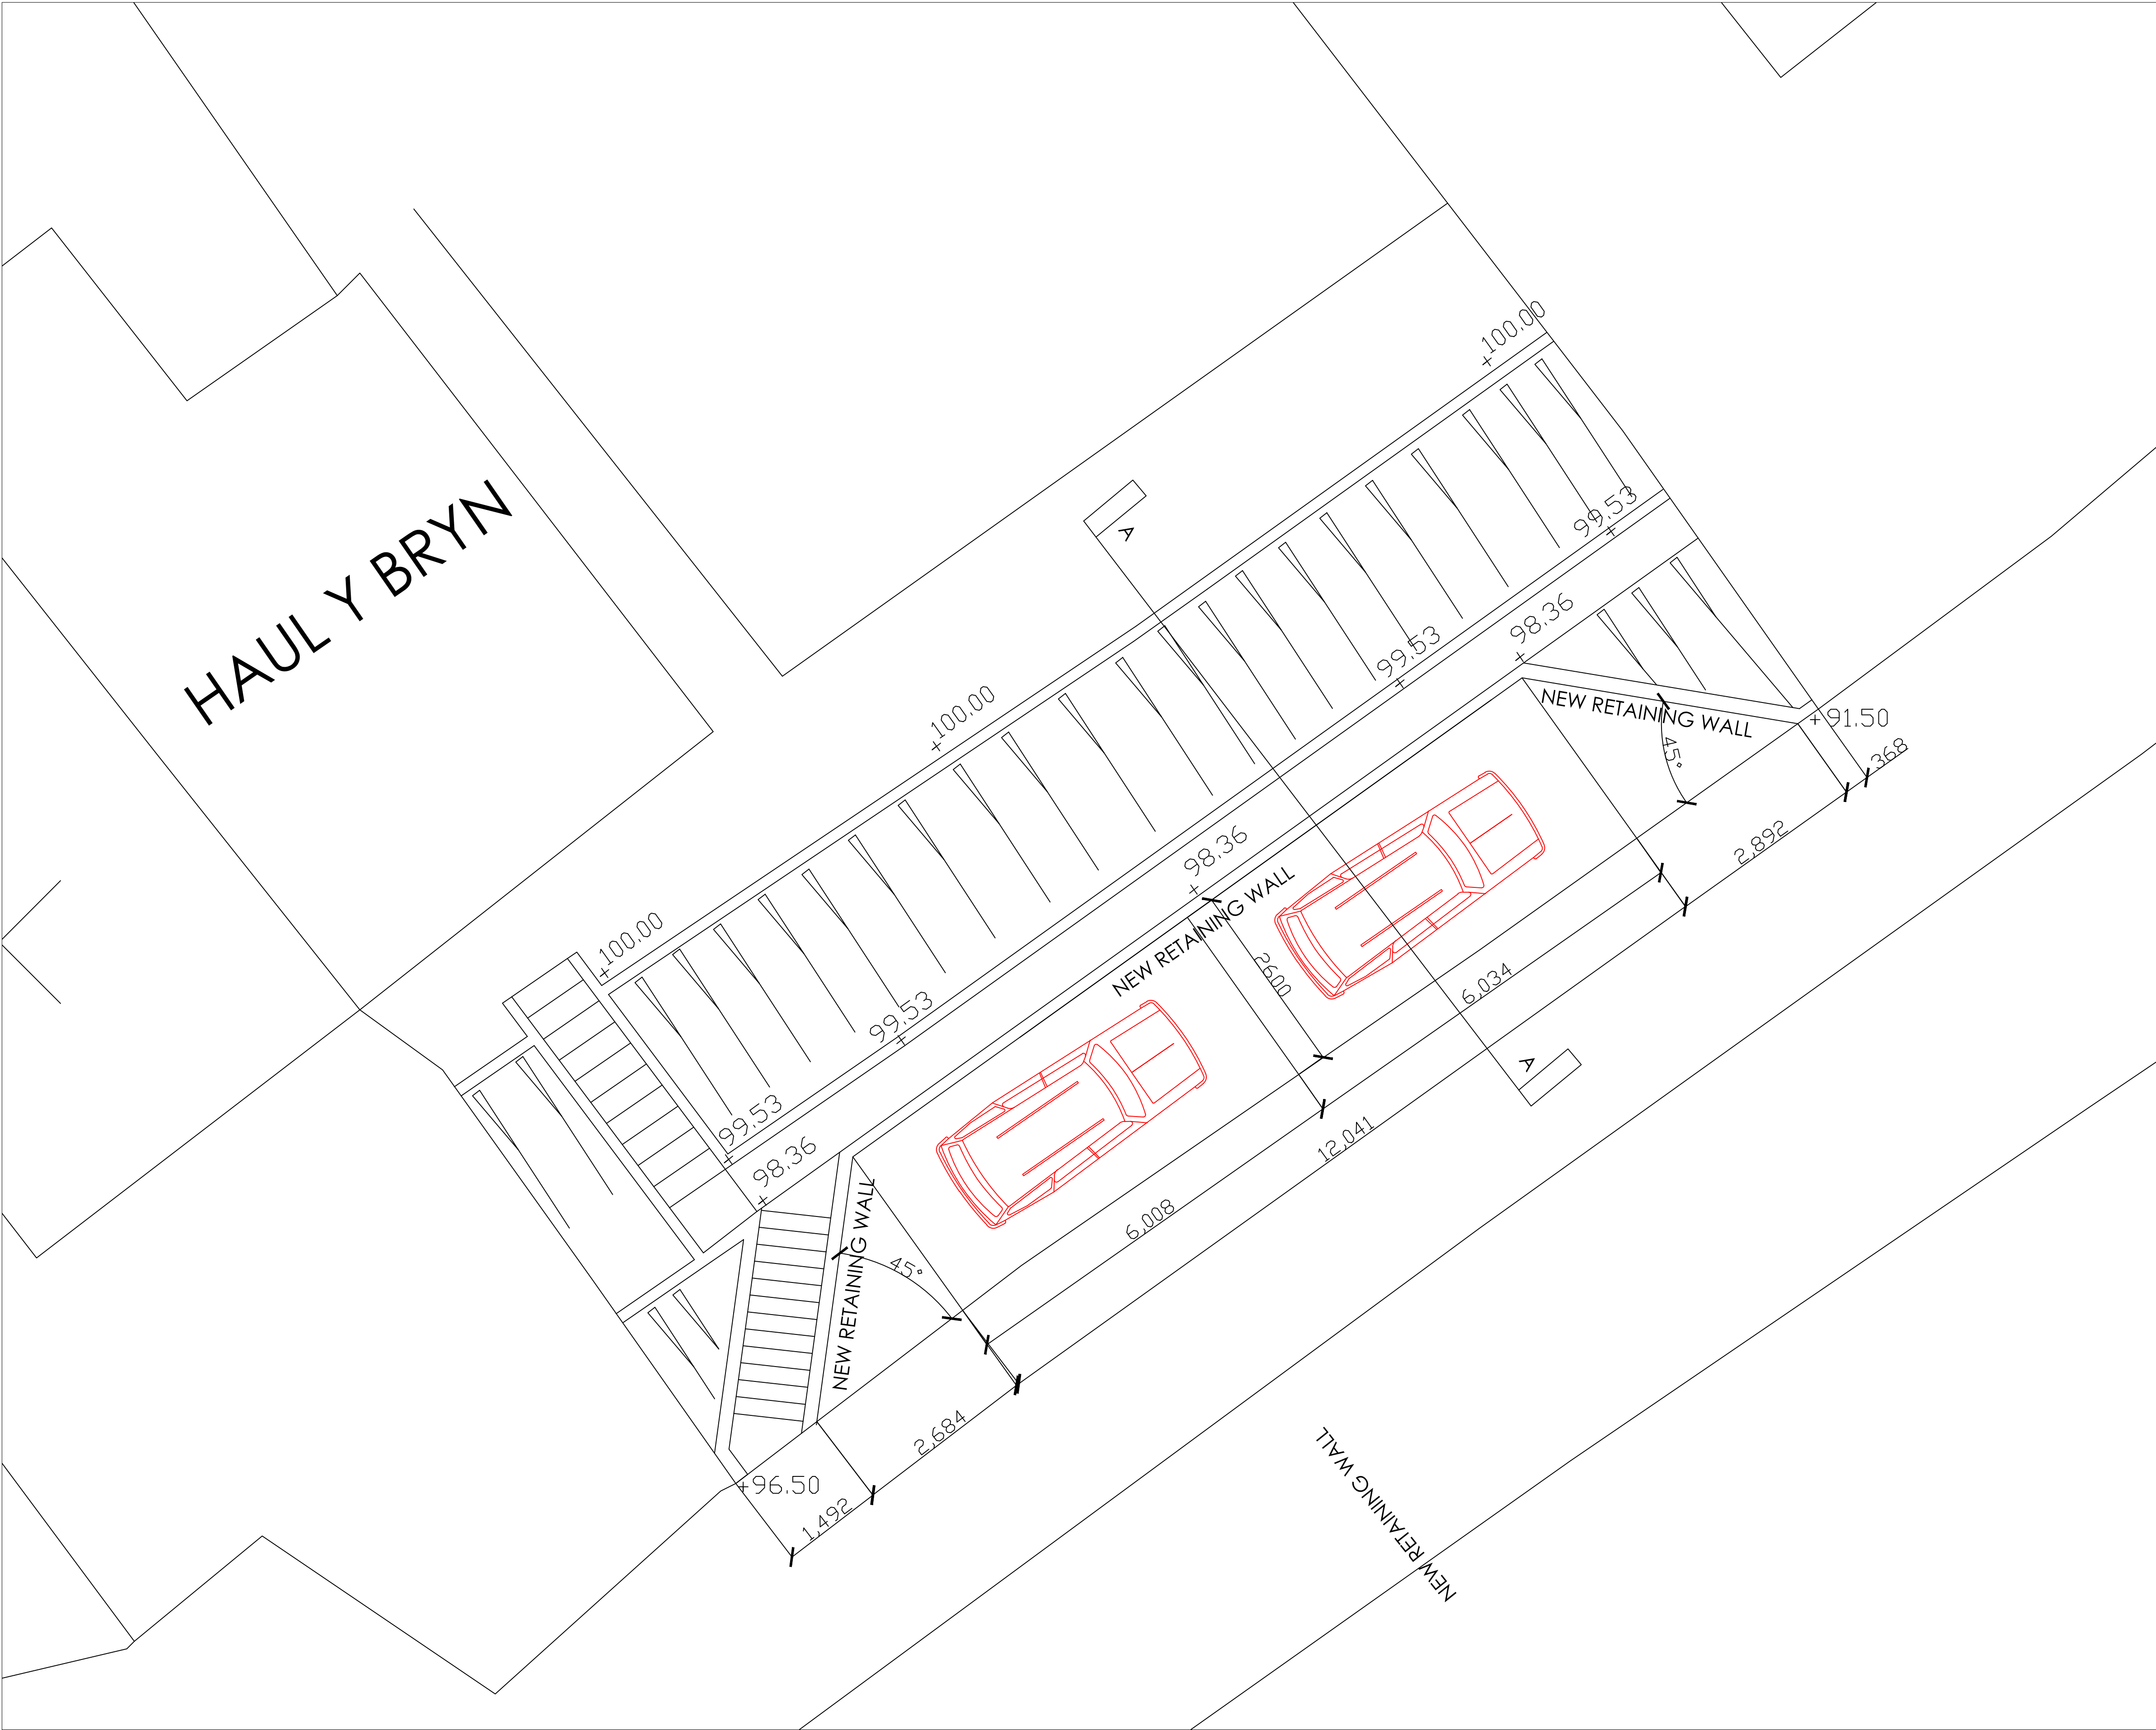

General Notes

No.	Revision/Issue	Date
-----	----------------	------

Firm Name and Address

Project Name and Address
PROPOSED SITE PLAN
FRONT GARDEN
HAUL Y BRYN
GRAIG Y TEWGOED

Project	RHYS	Sheet
Date	9-5-22	B-04
Scale	1:50	