
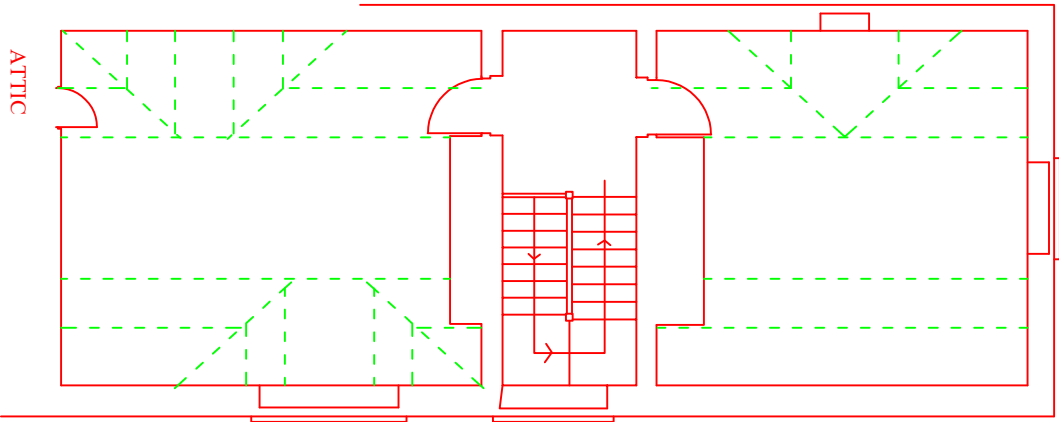
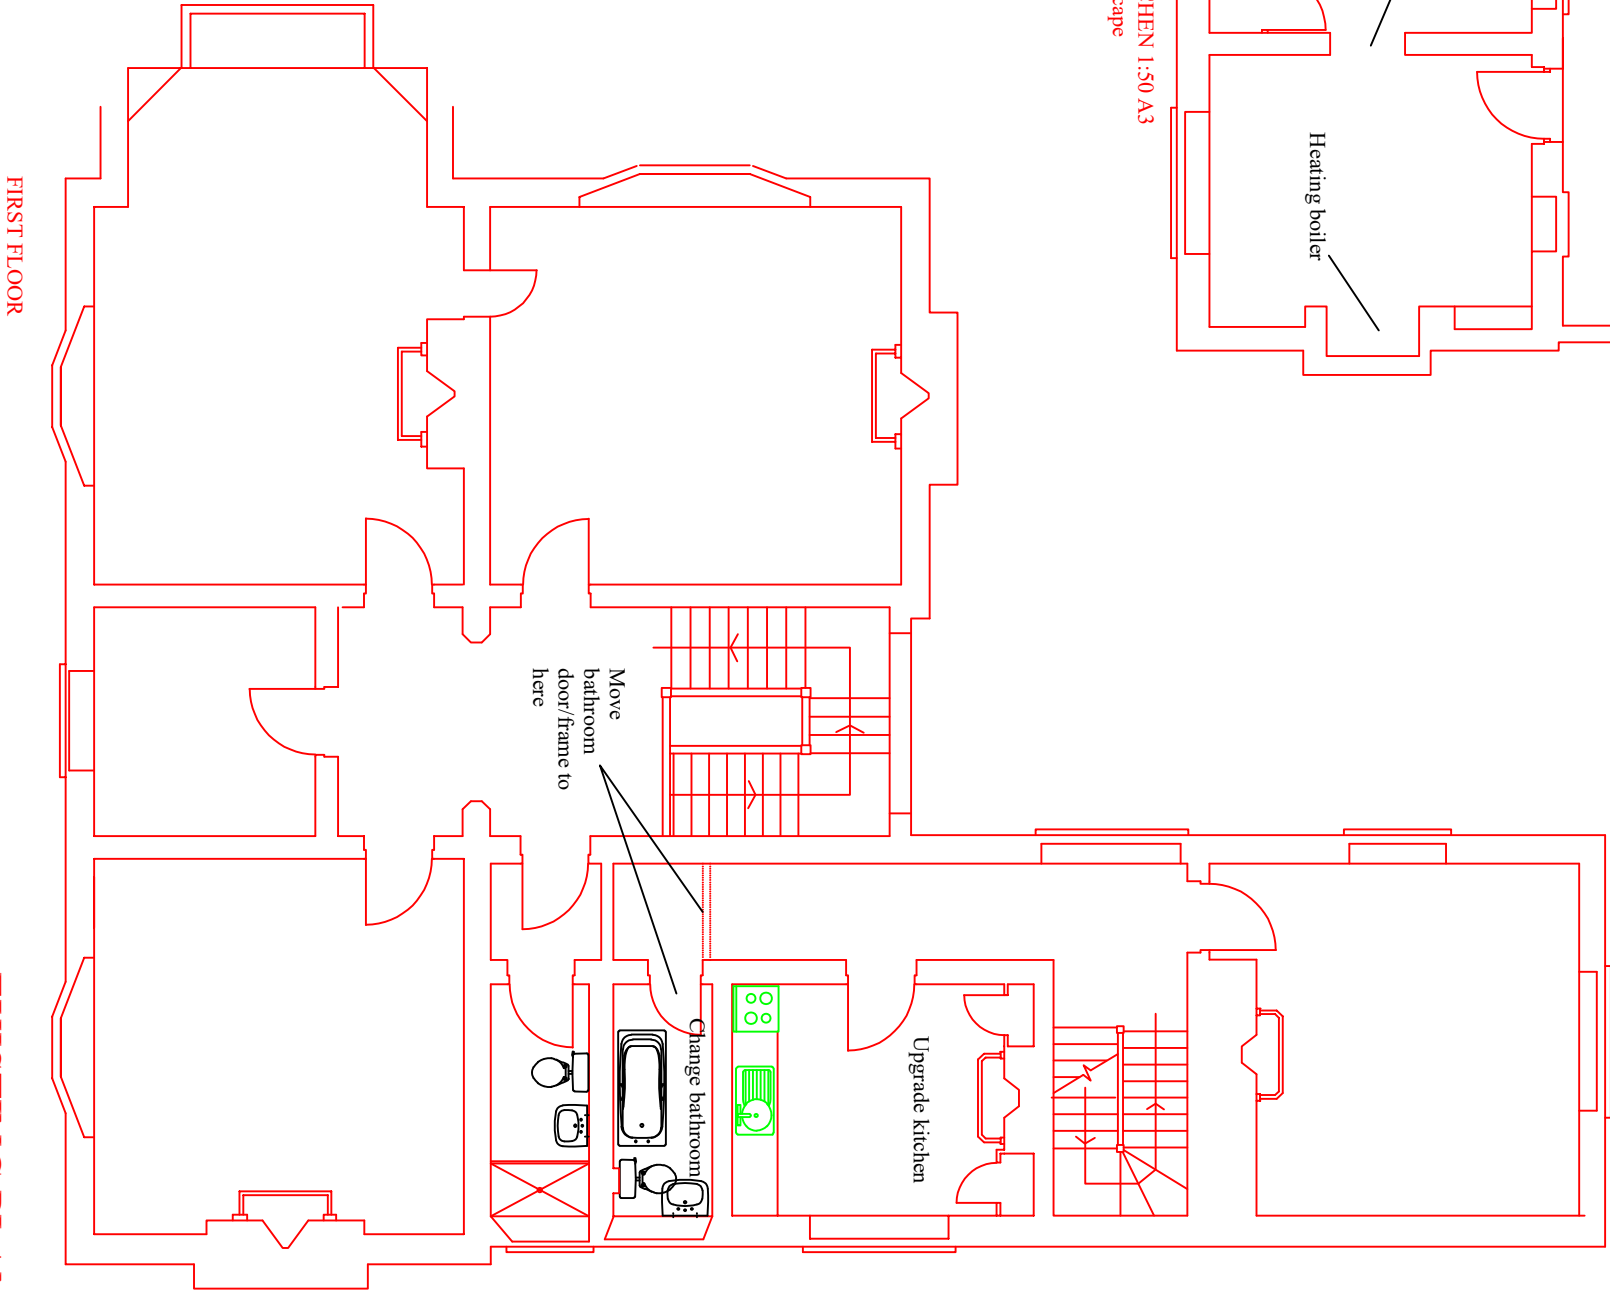
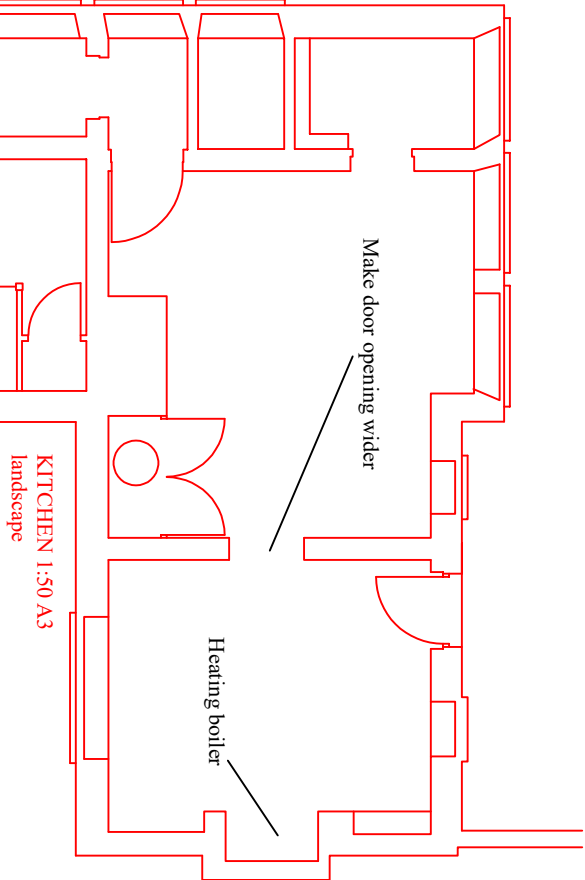
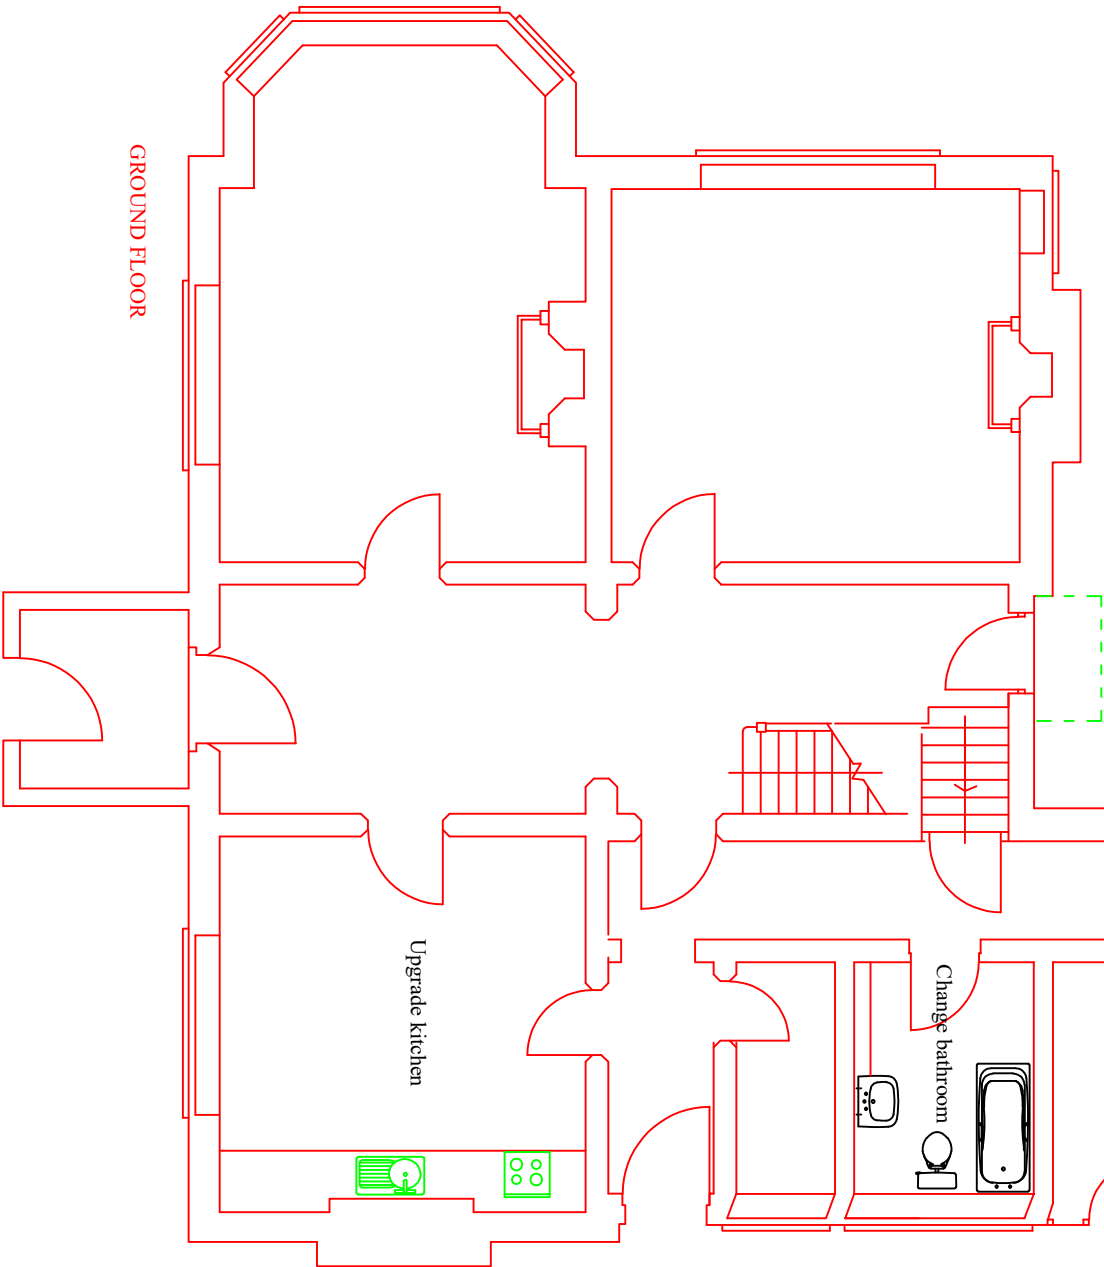


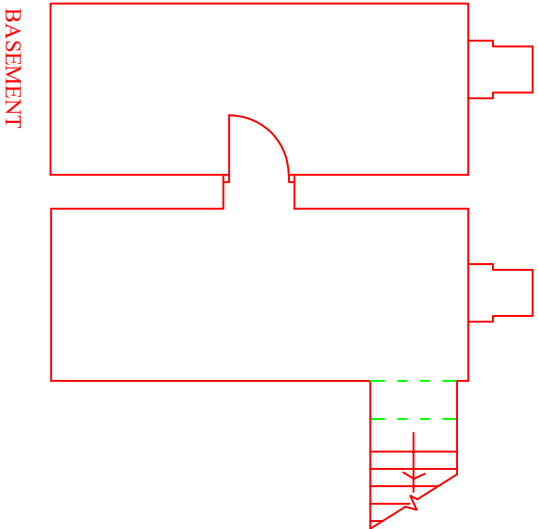

EXISTING PLANS
SWISS GABLES, DYFFRYN, NEATH
SCALE: 1:50 A1 landscape