


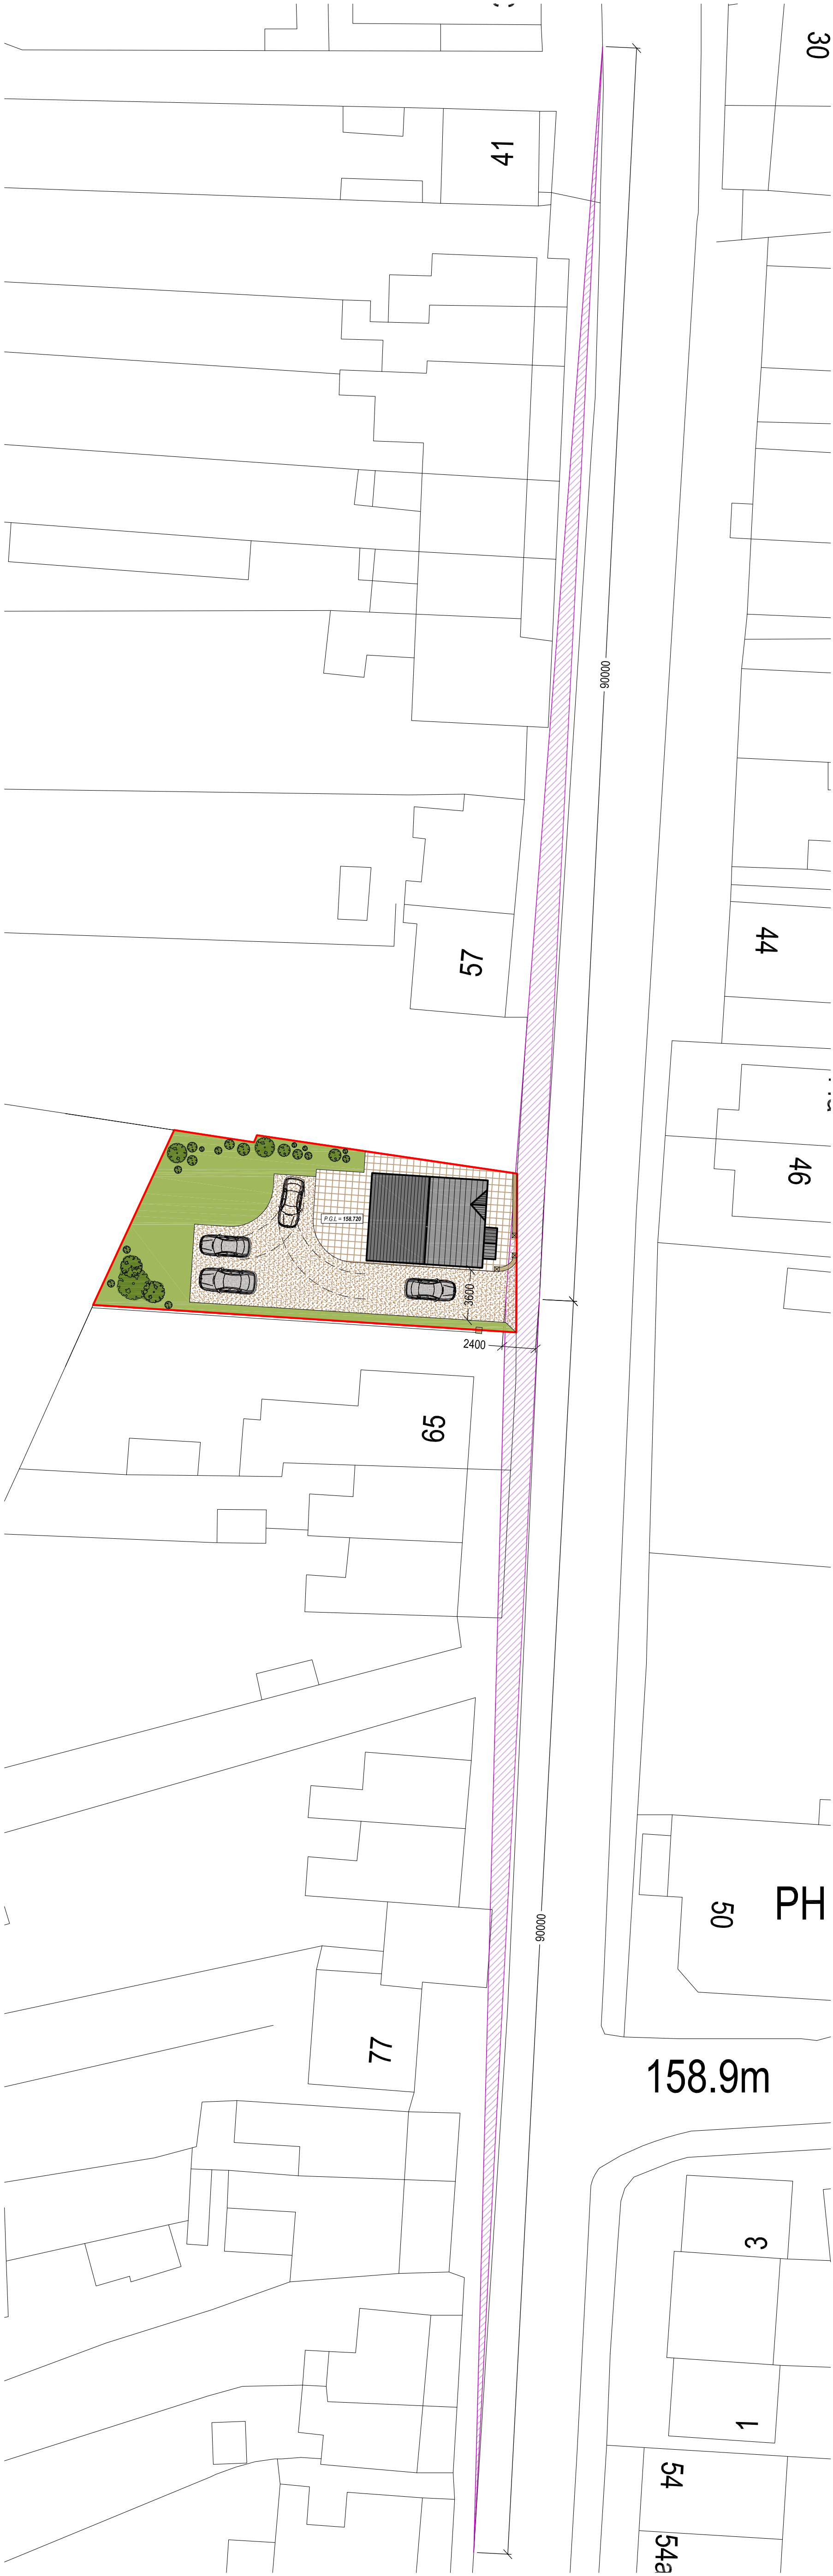

VISIBILITY PLAN  
Scale 1:250



**Cwm Planning & Design Ltd.**  
(architectural and Draughting Services)

Client:

Mr. J. Griffiths

Project Title:

**PROPOSED DETACHED DWELLING**  
on Land adj. to  
65 Heol y Gors  
Cwmgors  
SA18 1PT

General Notes:

1. Do not scale from this drawing, take figured dimensions only.  
2. Dimensions are in millimeters unless otherwise stated.

Drawing Issue:

**PLANNING**

Drawing Title:

**PROPOSED PLAN - VISIBILITY SPLAYS**

Drawing No:

006

Revision:

C

Date:

17-03-2022

Revised:

24-05-2022

Scale(s):

1:250

Paper Size:

A1