


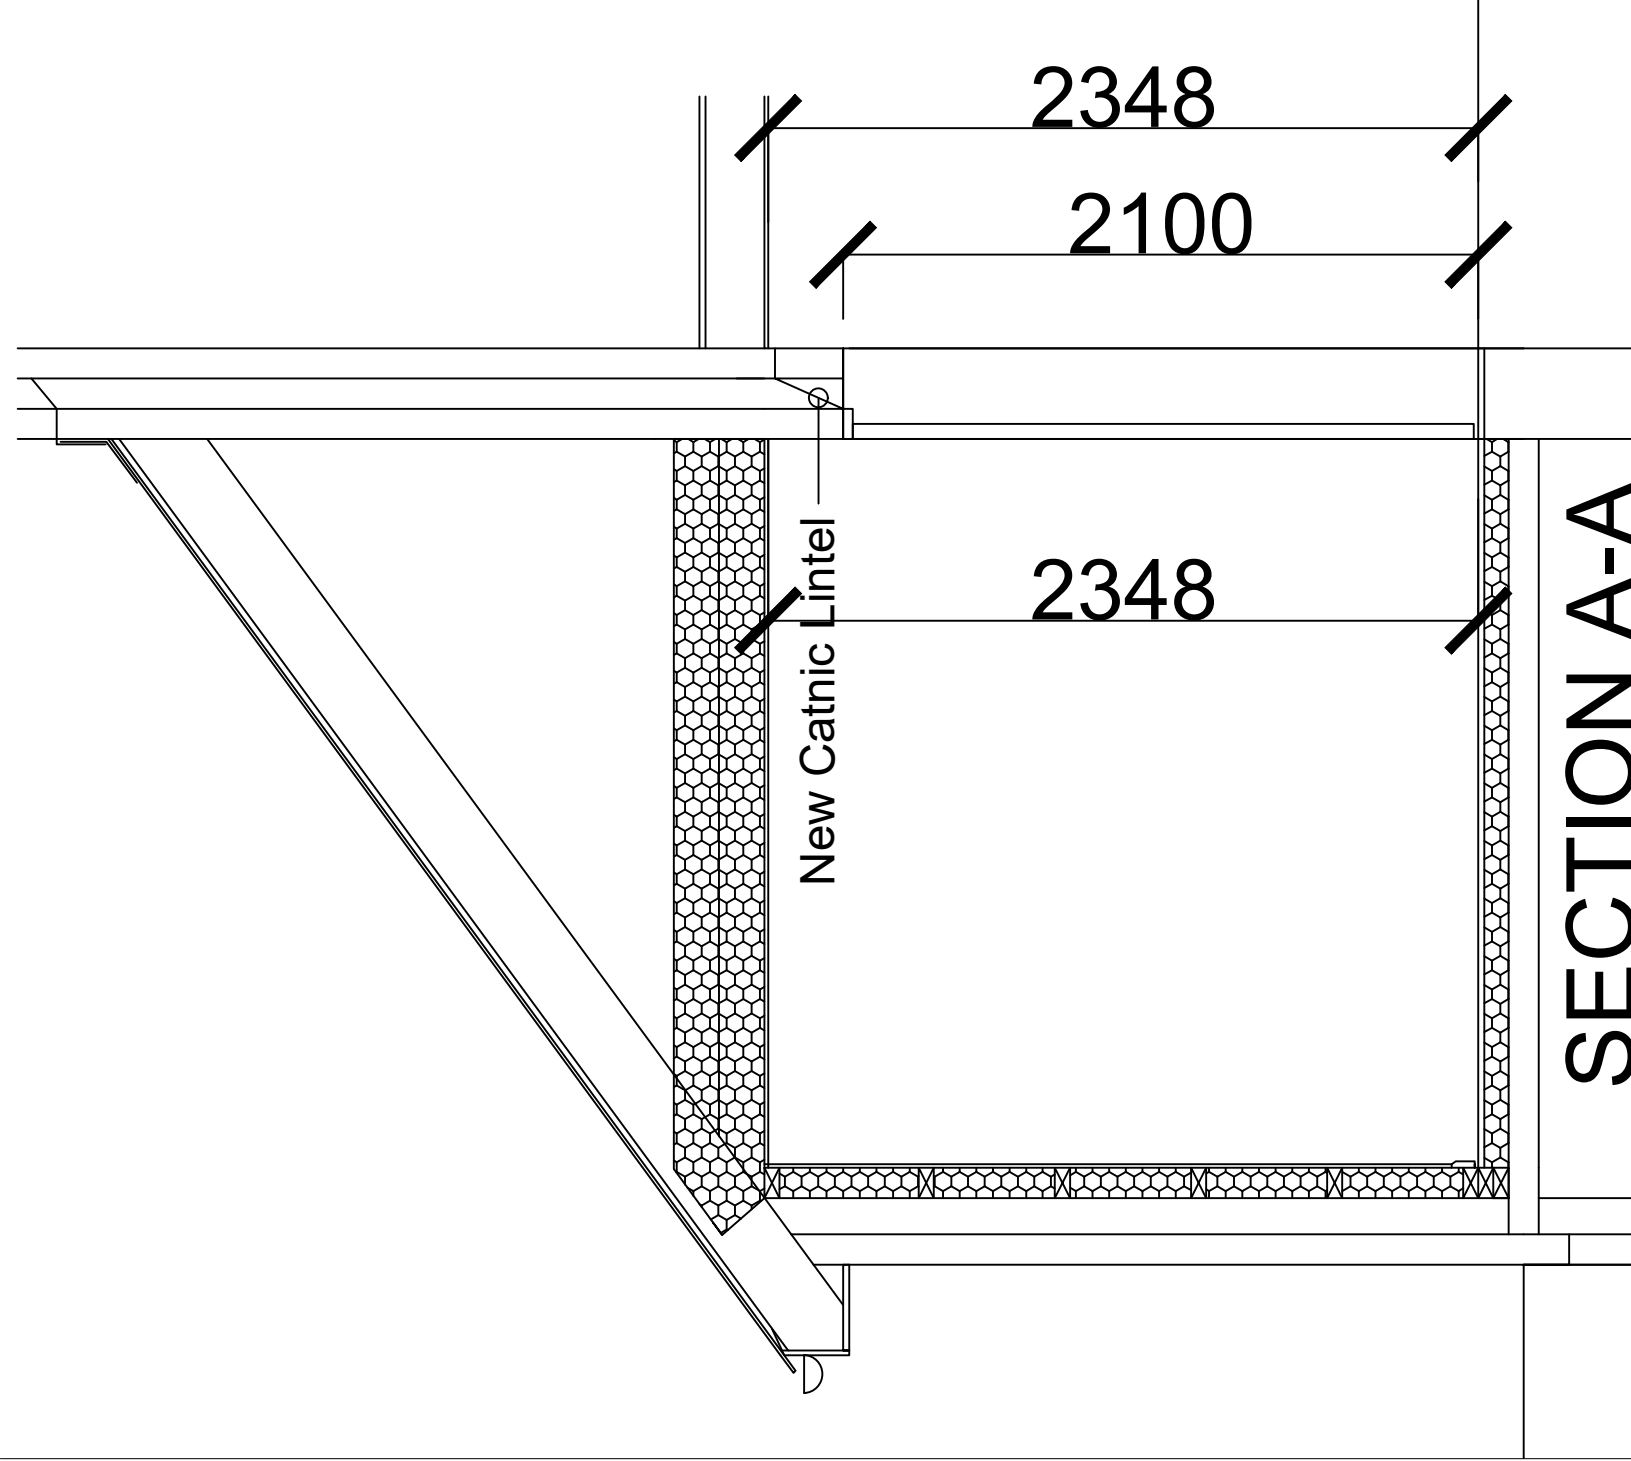

SECTION A-A
Drg. No. B-03 Scale 1:25