


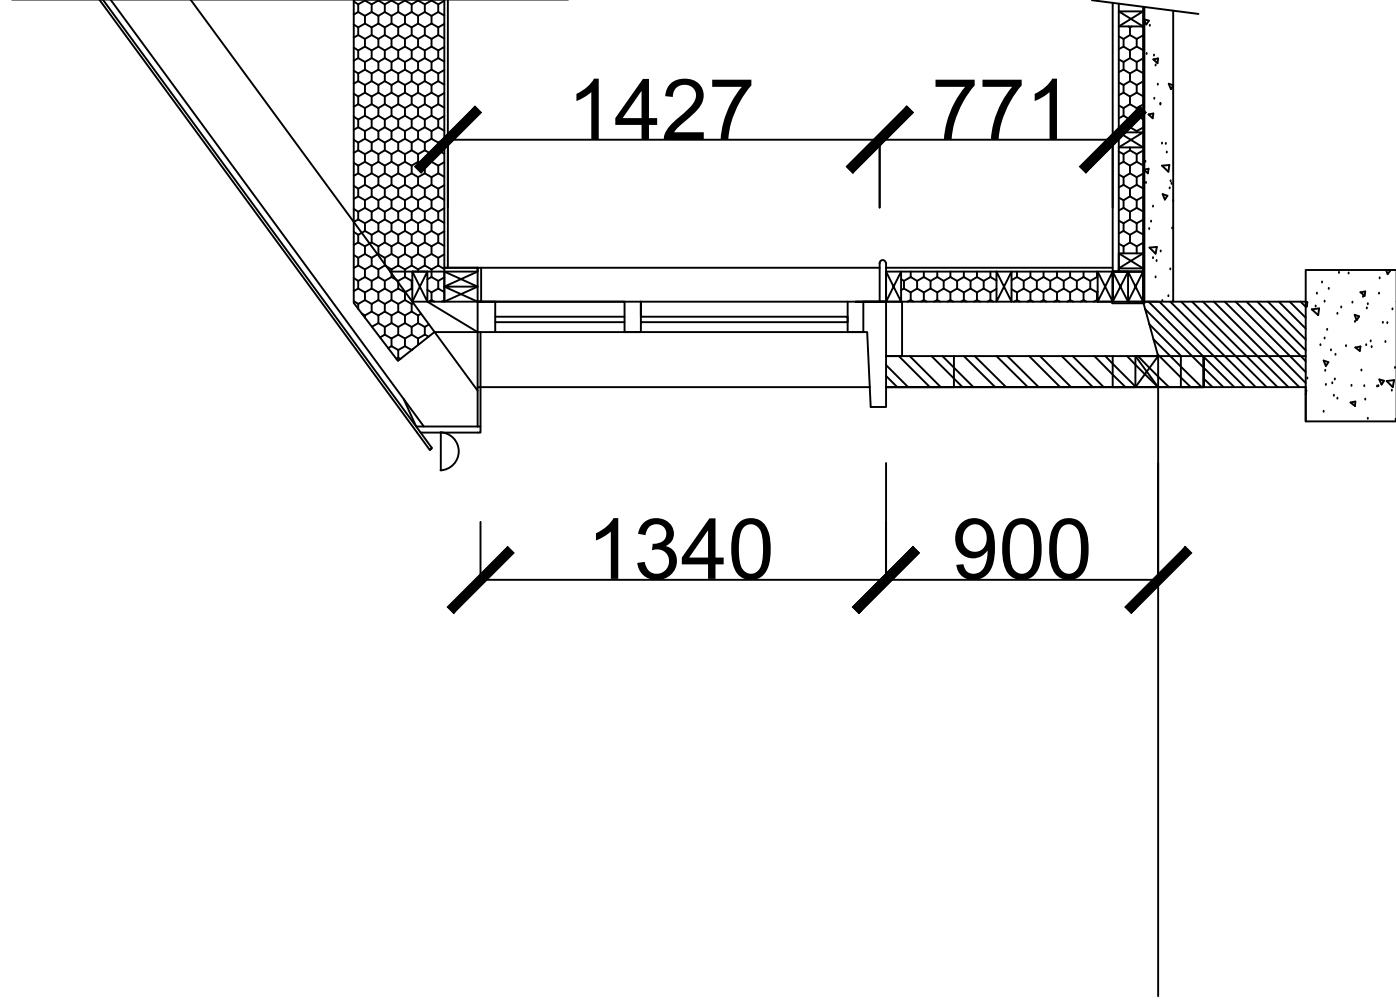

SECTION B-B
Drg. No. B-04 Scale 1:25