
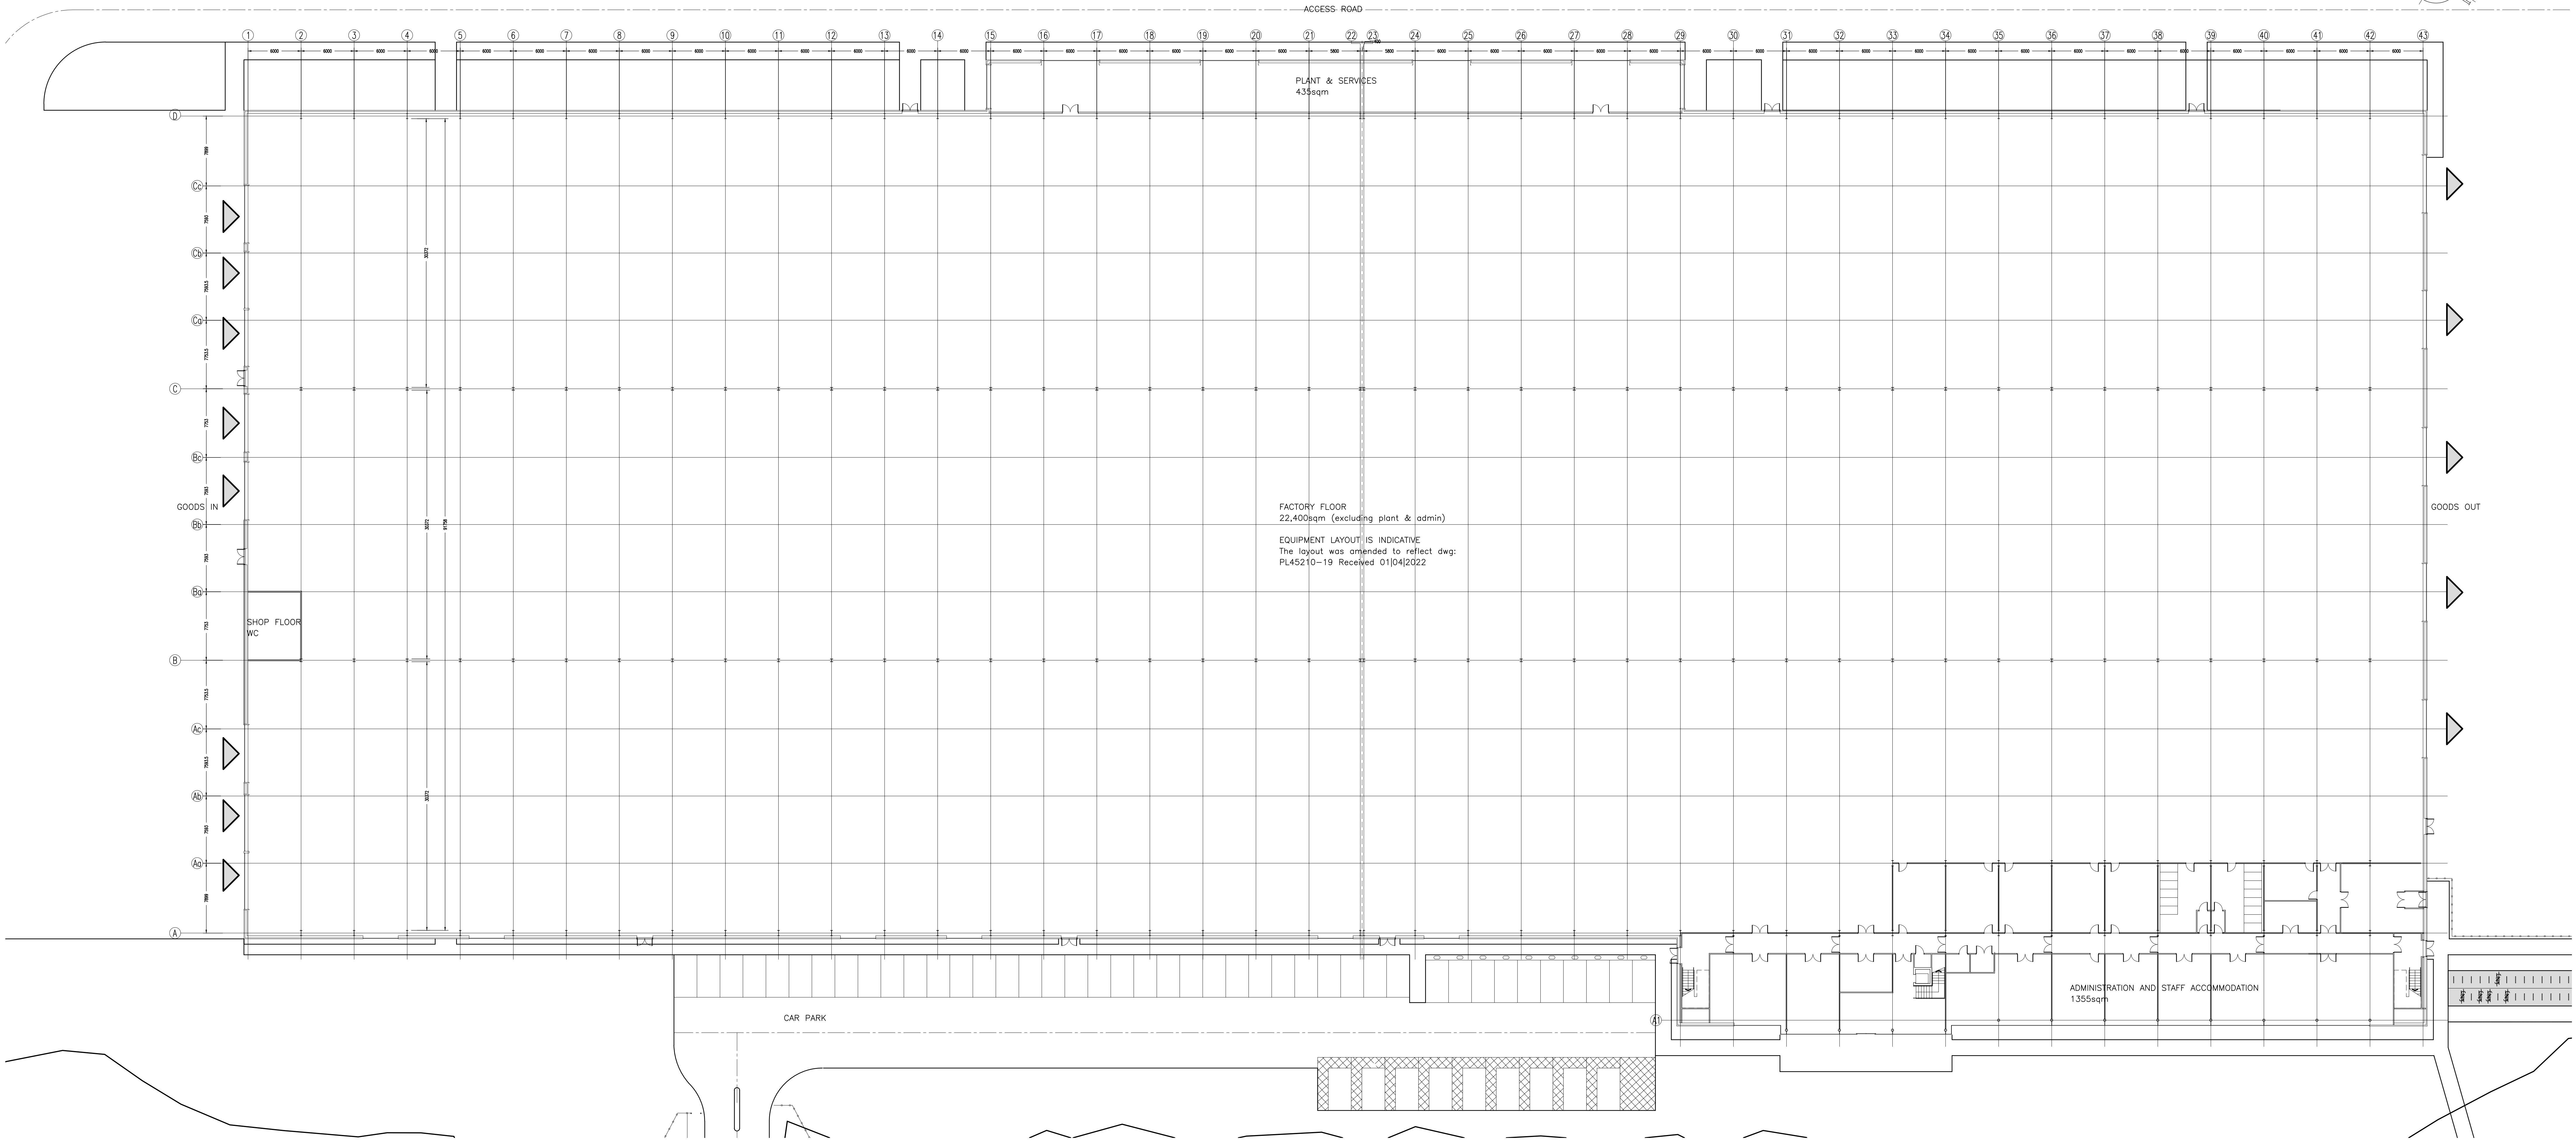
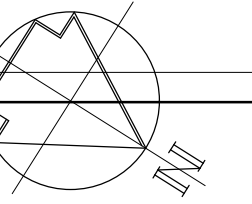


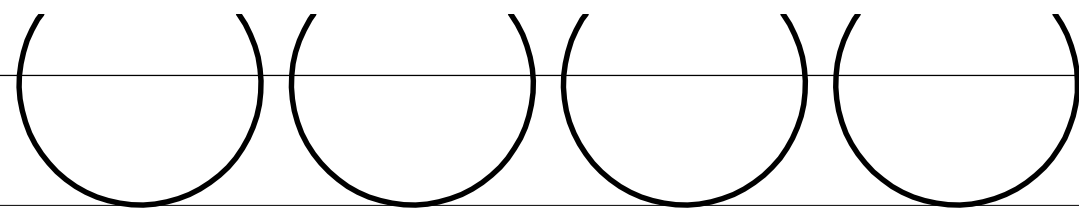

GENERAL ARRANGEMENT PLAN – GROUND FLOOR
SCALE 1:250 © AD

Job No: 21.49
Drawing No: A04
Scale: 1:250 @ A3

No.	REVISION	by	date	No.	REVISION	by	date	No.	REVISION	by	date	No.	REVISION	by	date
A	PLAN AMENDED TO REFLECT CLIENT CHANGES, ESCAPE STAIR REPOSITIONED, ADDITIONAL OFFICE ADDED.	AP	30.09.21												
B	PLAN AMENDED – OFFICE SPACE EXPANDED	AD	25.02.22												
C	PLAN AMENDED – BUILDING ENVELOPE EXPANDED	AD	01.04.22												
D	REVISED UPDATES	AD	04.05.22												

NOTES
1. Do not scale from this drawing
2. All dimensions to be checked on site
3. 'As built' drawings are prepared, in part, based upon information furnished by others. While this information is believed to be reliable, James & Nicholas LLP assume no responsibility for the accuracy of 'As built' drawings or for any errors or omissions that may have been incorporated into them as a result of incorrect information provided to us by others. Those relying on an 'As built' drawing are advised to obtain independent verification of its accuracy.

STAGE
APPROVAL

REFER ALSO TO THE FOLLOWING:
Drawings:

Bending Schedules:

CLIENT



james&nicholas
Grove House, Grove Place, Port Talbot SA13 1XA • Tel 01639 865431 • Fax 01639 891687
admin@jamesandnicholas.com • www.jamesandnicholas.com
James & Nicholas Limited Liability Partnership. Registered in the UK No. OC303071

Job title:
NEW PRODUCTION UNIT, BAGLAN INDUSTRIAL PARK, PORT TALBOT

Drawing title:
GENERAL ARRANGEMENT PLAN – GROUND FLOOR

drawn	AP	09.08.2021
checked	AD	10.08.2021
approved	AD	10.08.2021

Job No: 21.49
Drawing No: A04
Scale: 1:250 @ A3

Rev: D

COPYRIGHT ©