
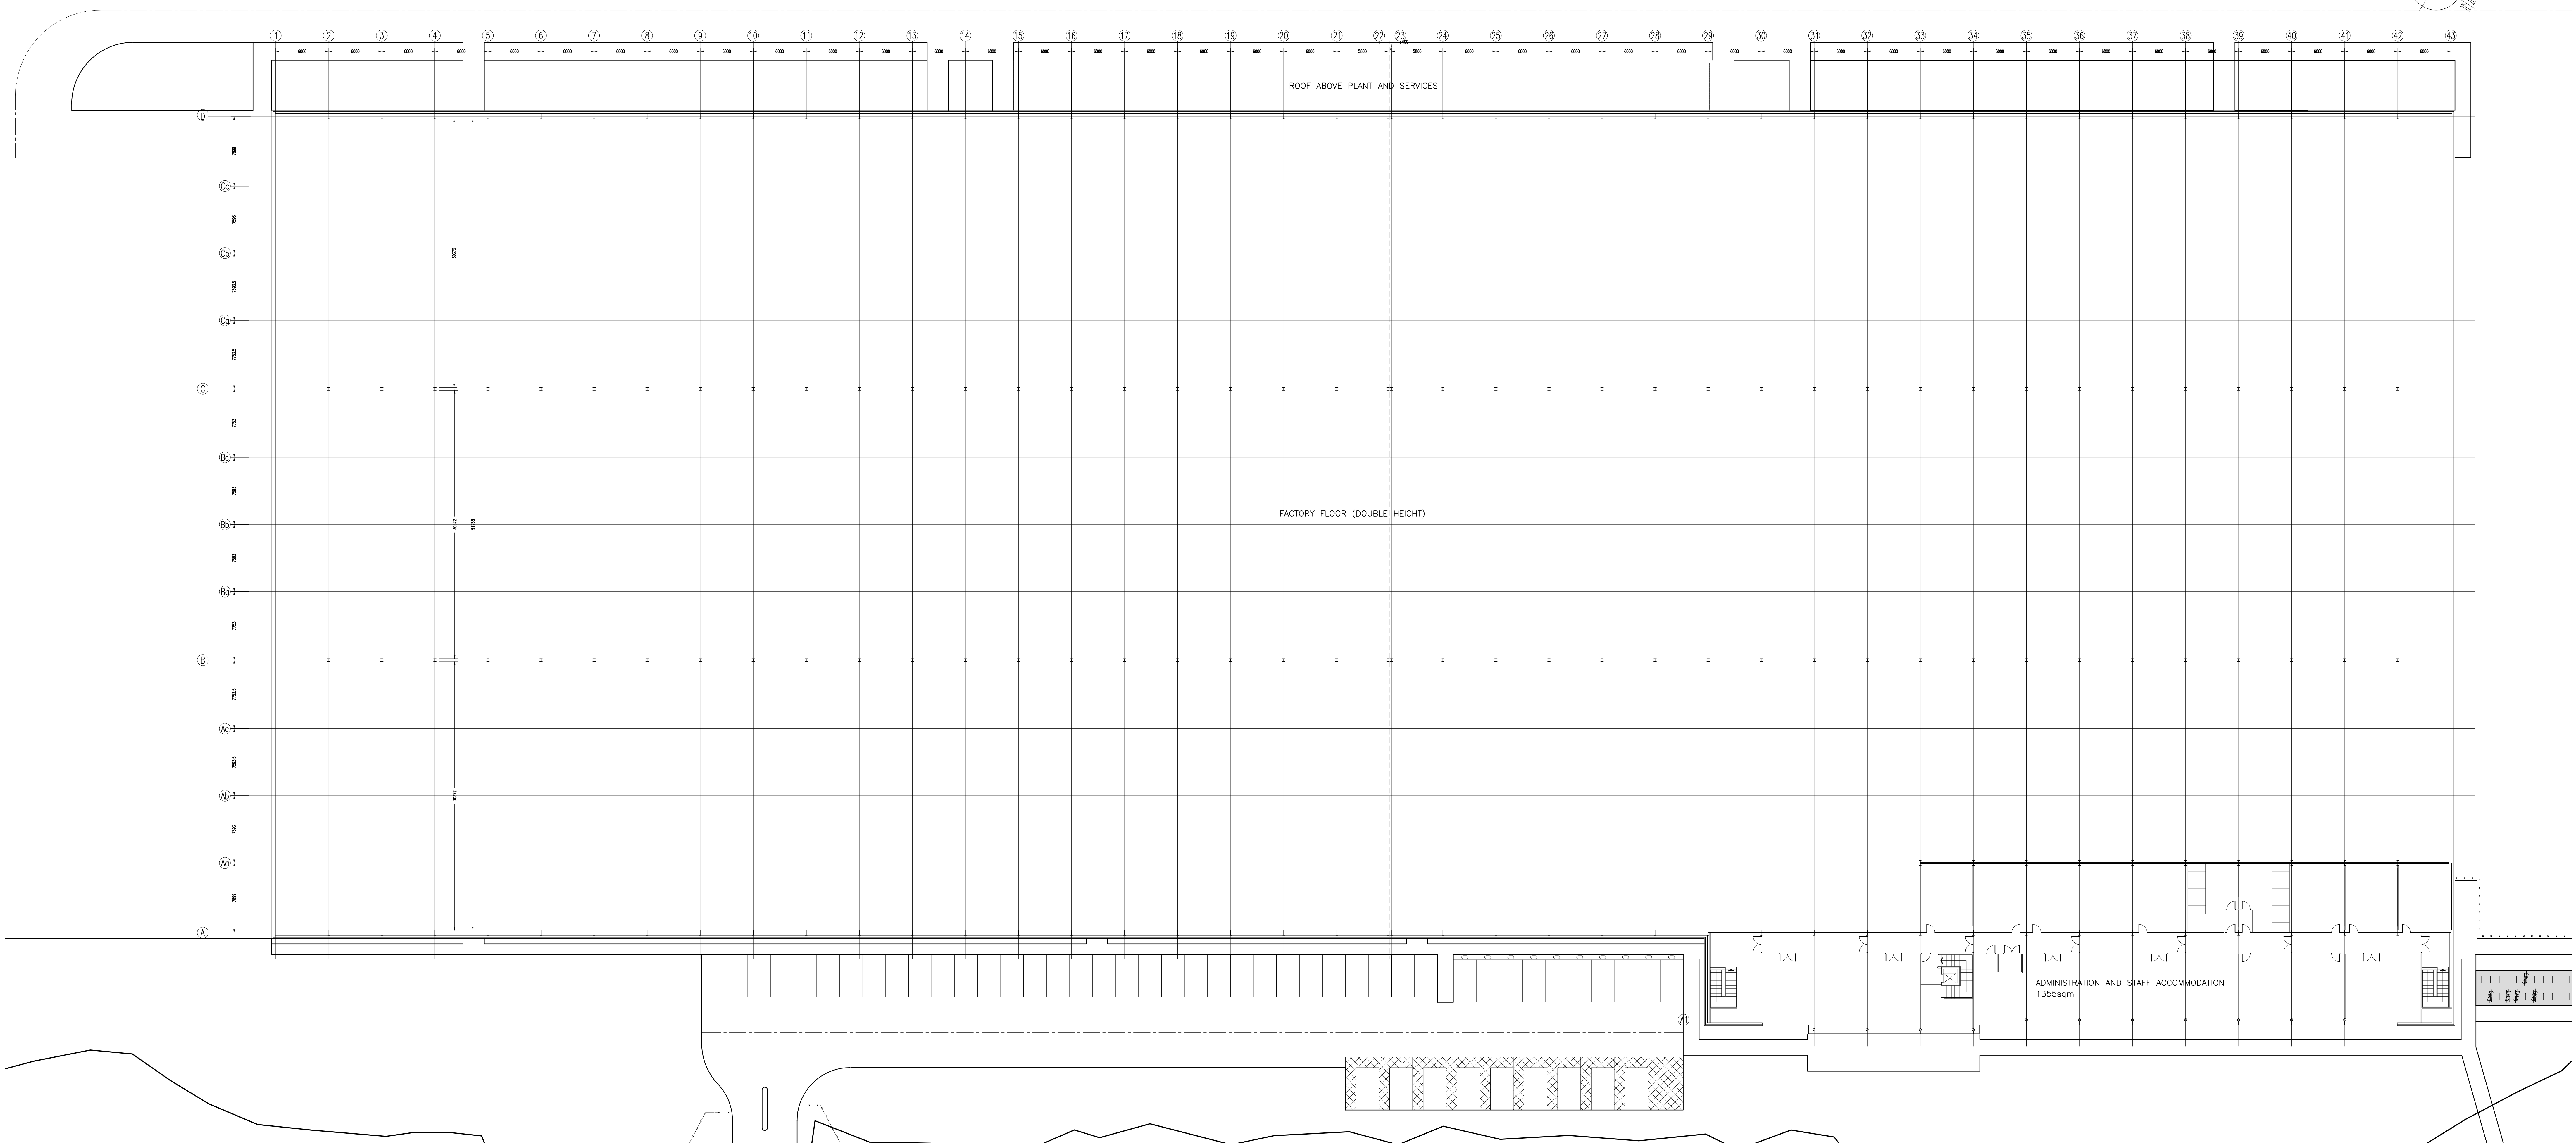


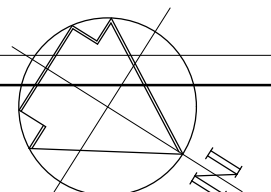

GENERAL ARRANGEMENT PLAN – FIRST FLOOR
SCALE 1:250 © AD

Rev: No. Drawing No: A05 Scale: 1:250 @ A3	No. REVISION		by	date	No. REVISION	by	date	No. REVISION	by	date	NOTES 1 Do not scale from this drawing. 2 All dimensions to be checked on site. 3 'As built' drawings are prepared, in part, based upon information furnished by others. While this information is believed to be reliable, James & Nicholas LLP assume no responsibility for the accuracy of 'As built' drawings or for any errors or omissions that may have been incorporated into them as a result of incorrect information provided to us by others. Those relying on an 'As built' drawing are advised to obtain independent verification of its accuracy.												
	A	PLAN AMENDED TO REFLECT CLIENT CHANGES, ESCAPE STAIR REPOSITIONED, ADDITIONAL OFFICE AND WC'S ADDED.	AP	30.09.21																			
	B	PLAN AMENDED – OFFICE SPACE EXPANDED	AP	25.02.22																			
	C	PLAN AMENDED – BUILDING ENVELOPE EXPANDED	AP	01.04.22																			
	D	AREAS UPDATED	AP	04.05.22																			
Job No: 21.49 Scale: 1:250 @ A3	No. REVISION		by	date	No. REVISION	by	date	No. REVISION	by	date	STAGE												
											APPROVAL												
REFER ALSO TO THE FOLLOWING Drawings:																							
Bending Schedules:																							
CLIENT																							
CJ CONSTRUCTION (WALES) LTD GLASS SYSTEMS UK'S NUMBER ONE																							
james&nicholas Grove House, Grove Place, Port Talbot SA13 1XA • Tel 01639 865431 • Fax 01639 891687 admin@jamesandnicholas.com • www.jamesandnicholas.com James & Nicholas Limited Liability Partnership. Registered in the UK No. OC303071																							
Job title NEW PRODUCTION UNIT, BAGLAN INDUSTRIAL PARK, PORT TALBOT <table><tr><td>drawn</td><td>BY</td><td>DATE</td></tr><tr><td>AP</td><td>AP</td><td>09.09.2021</td></tr><tr><td>checked</td><td>AP</td><td>10.09.2021</td></tr><tr><td>approved</td><td>AP</td><td>10.09.2021</td></tr></table>												drawn	BY	DATE	AP	AP	09.09.2021	checked	AP	10.09.2021	approved	AP	10.09.2021
drawn	BY	DATE																					
AP	AP	09.09.2021																					
checked	AP	10.09.2021																					
approved	AP	10.09.2021																					
Drawing title GENERAL ARRANGEMENT PLAN – FIRST FLOOR <table><tr><td>Job No:</td><td>Drawing No:</td><td>Rev:</td></tr><tr><td>21.49</td><td>A05</td><td>D</td></tr><tr><td colspan="3">Scale: 1:250 @ A3</td></tr></table>												Job No:	Drawing No:	Rev:	21.49	A05	D	Scale: 1:250 @ A3					
Job No:	Drawing No:	Rev:																					
21.49	A05	D																					
Scale: 1:250 @ A3																							

COPYRIGHT ©