
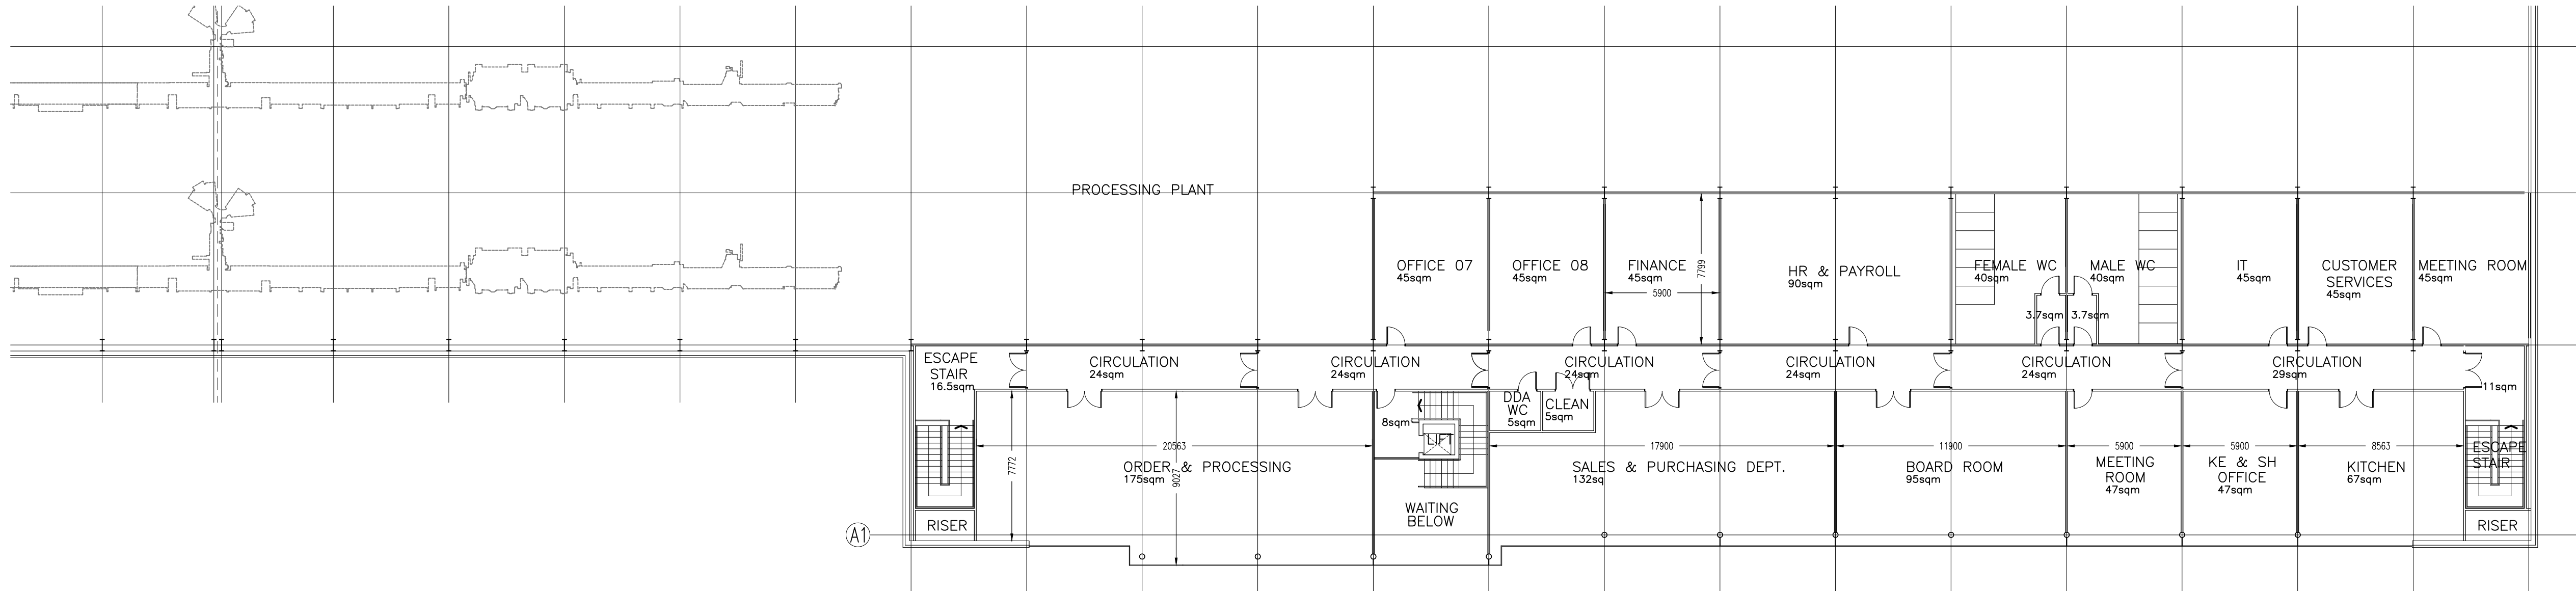


FIRST FLOOR – ADMINISTRATION AND STAFF ACCOMMODATION

SCALE 1:200 @ A1

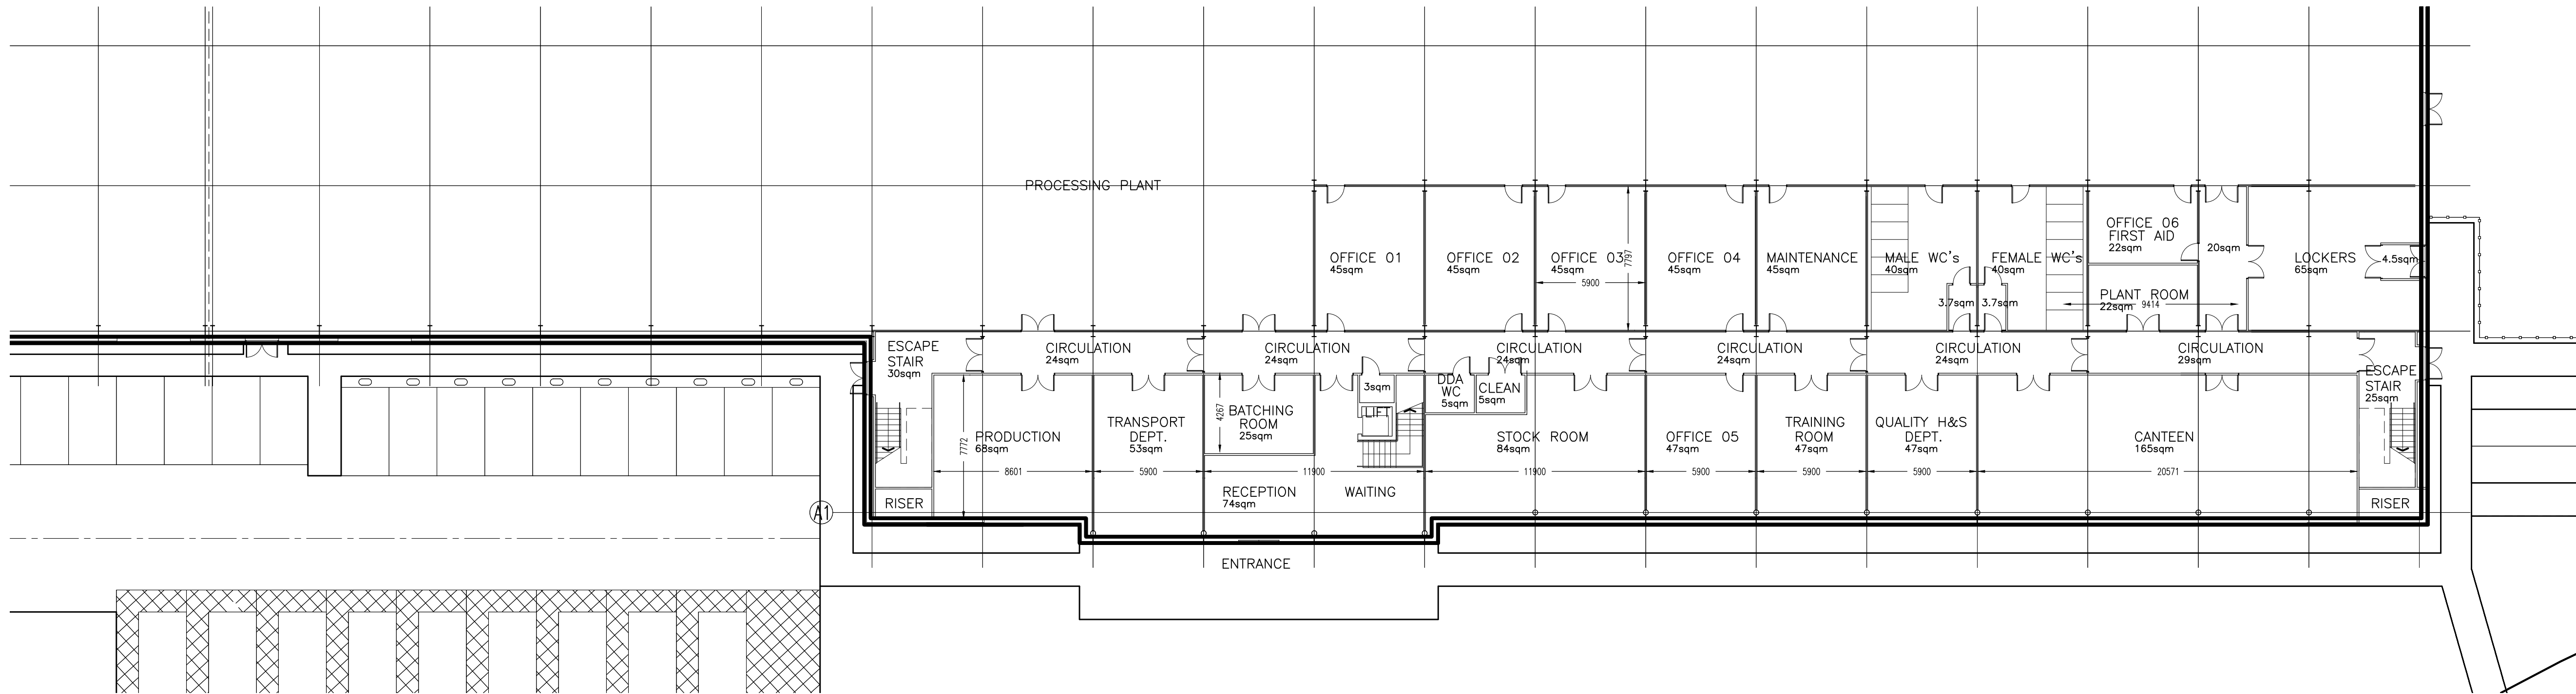

GROUND FLOOR – ADMINISTRATION AND STAFF ACCOMMODATION

SCALE 1:200 @ A1

Job No:	Drawing No:	Rev:
21.49	A07	D
Scales: 1:200 @ A1		
No. REVISION		
	by	date
A	AP	30.09.21
B	AP	13.10.21
C	AO	25.02.22
D	AO	01.04.22

No. REVISION		
	by	date
A	AP	30.09.21
B	AP	13.10.21
C	AO	25.02.22
D	AO	01.04.22

NOTES
1 Do not scale from this drawing
2 All dimensions to be checked on site
3 'As built' drawings are prepared, in part, based upon information furnished by others. While this information is believed to be reliable, James & Nicholas LLP assume no responsibility for the accuracy of 'As built' drawings or for any errors or omissions that may have been incorporated into them as a result of incorrect information provided to us by others. Those relying on an 'As built' drawing are advised to obtain independent verification of its accuracy.
STAGE
APPROVAL

REFER ALSO TO THE FOLLOWING:
Drawings:
Bending Schedules:

CLIENT
 CJ CONSTRUCTION (WALES) LTD
 GLASS SYSTEMS UK'S NUMBER ONE

james&nicholas		
Grove House, Grove Place, Port Talbot SA13 1XA • Tel 01639 885431 • Fax 01639 891687		
admin@jamesandnicholas.com • www.jamesandnicholas.com		
James & Nicholas Limited Liability Partnership. Registered in the UK No. OC303071		
Job title	by	date
NEW PRODUCTION UNIT, BAGLAN INDUSTRIAL PARK, PORT TALBOT	AP	09.08.2021
Drawing title	checked	KJT
GENERAL ARRANGEMENT PLAN – GROUND AND FIRST FLOOR	approved	KJT
ADMINISTRATION AND STAFF ACCOMMODATION		09.08.2021
Job No:	Drawing No:	Rev:
21.49	A07	D
Scales: 1:200 @ A1		