


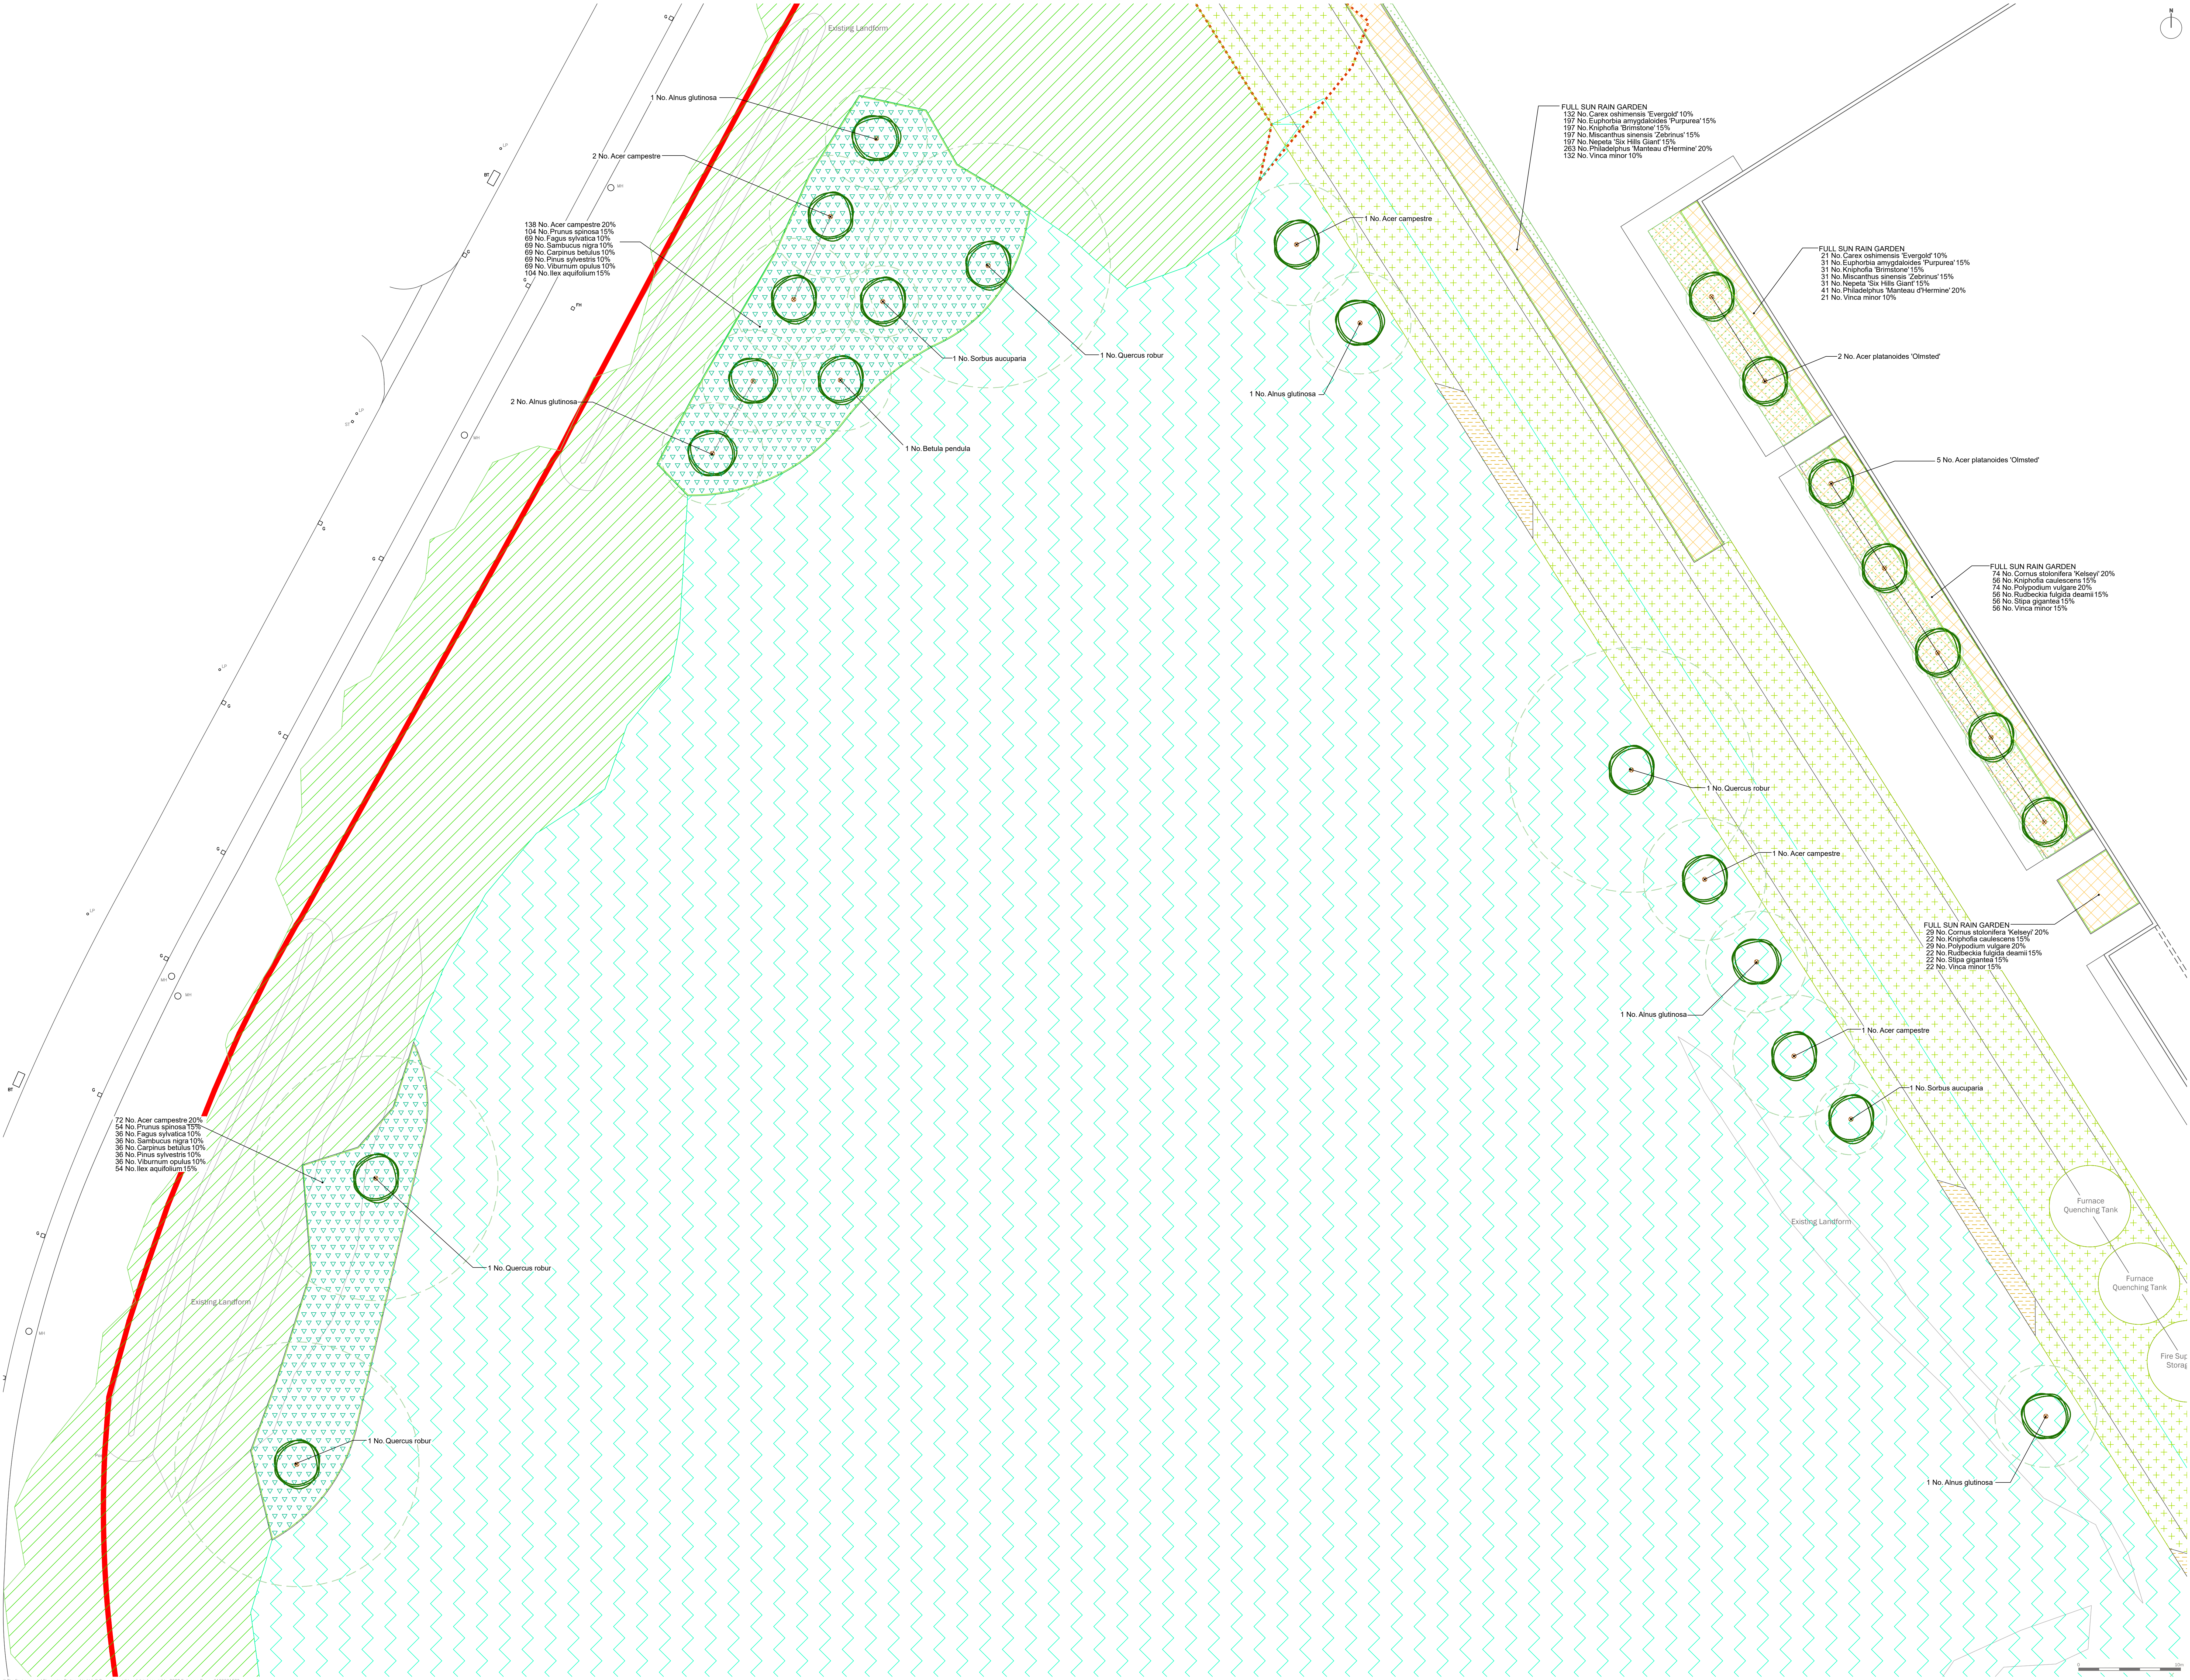

Site Boundary

Existing Vegetation to be Retained

Refer to the Arboricultural Report

Removed Vegetation

Existing SINC to be Retained

Refer to the Ecological Report

Proposed Tree Planting

Mature Canopy Illustrated

Proposed Specimen Shrub Planting

Proposed Native Hedgerow Planting

(Triple staggered)

Proposed Ornamental Hedgerow Planting

Proposed Planting Areas

Proposed Turf / Amenity Grassland

Product: Medialawn Turf or similar

Supplier: Rollawn

Proposed Species-Rich Meadow Grass

Product: EMS Standard General Purpose Meadow Mixture

Supplier: Emongate Seeds

Sowing rate: 4g/m²

Bare Ground for Reptiles

Proposed Wetland Meadow Grass to the Banks of the Attenuation Pond

Product: EGB Meadow Grass Mixture for Wet Soils

Supplier: Emongate Seeds

Sowing rate: 4g/m²

Proposed Wetland Meadow Grass to the Base of the Attenuation Pond

Product: Emongate EPL - Pond Edge Mixture

Supplier: Emongate Seeds

Sowing rate: 4g/m²

Proposed Native Shrub Planting

Proposed Wetland Shrub Planting

Proposed Aquatic Planting Mix

Proposed Rain Garden

Permanent Standing Water

Linear Water Transfer

Bench

Litter Bin

Security Fencing

A risk assessment has been carried out on this design. Residual risks following this process are listed below. A copy of the full Design Risk Register is also available on request from EDP.

1

Soft landscaping implementation within a construction environment (across the site)

2

Installing trees (across the site)

3

Water bodies (proposed attenuation basins, pond and swales) presents risk of falling in and drowning and

4

Works adjacent to existing/proposed highways (across the site)

For further guidance, refer to HSE Construction Design and Management Regulations 2013

overview

1

2

3

4

5

6

7

This drawing is to be read in conjunction with all other drawings and specifications within the package. Please ensure that you have approved the design, drawings and specifications before construction starts. All dimensions are in millimetres unless otherwise specified. No liability is accepted for any errors or omissions. EDP shall have no responsibility or liability for any loss direct or consequential. This drawing must not be copied or used in any way without prior written consent from EDP.

purpose of issue

PLANNING

rev

description

date

by

client

Glass Systems Ltd

project title

Baglan Way, Port Talbot

drawing title

Detailed Soft Landscape Design

date

05 APRIL 2022

drawn by

EB

drawing number

edp7017_0023a

checked

LH

scale

1:200 @ A0

QA

RB

edp

the environmental dimension partnership

Registered office: 01285 740427

www.edp-uk.co.uk

info@edp-uk.co.uk

