


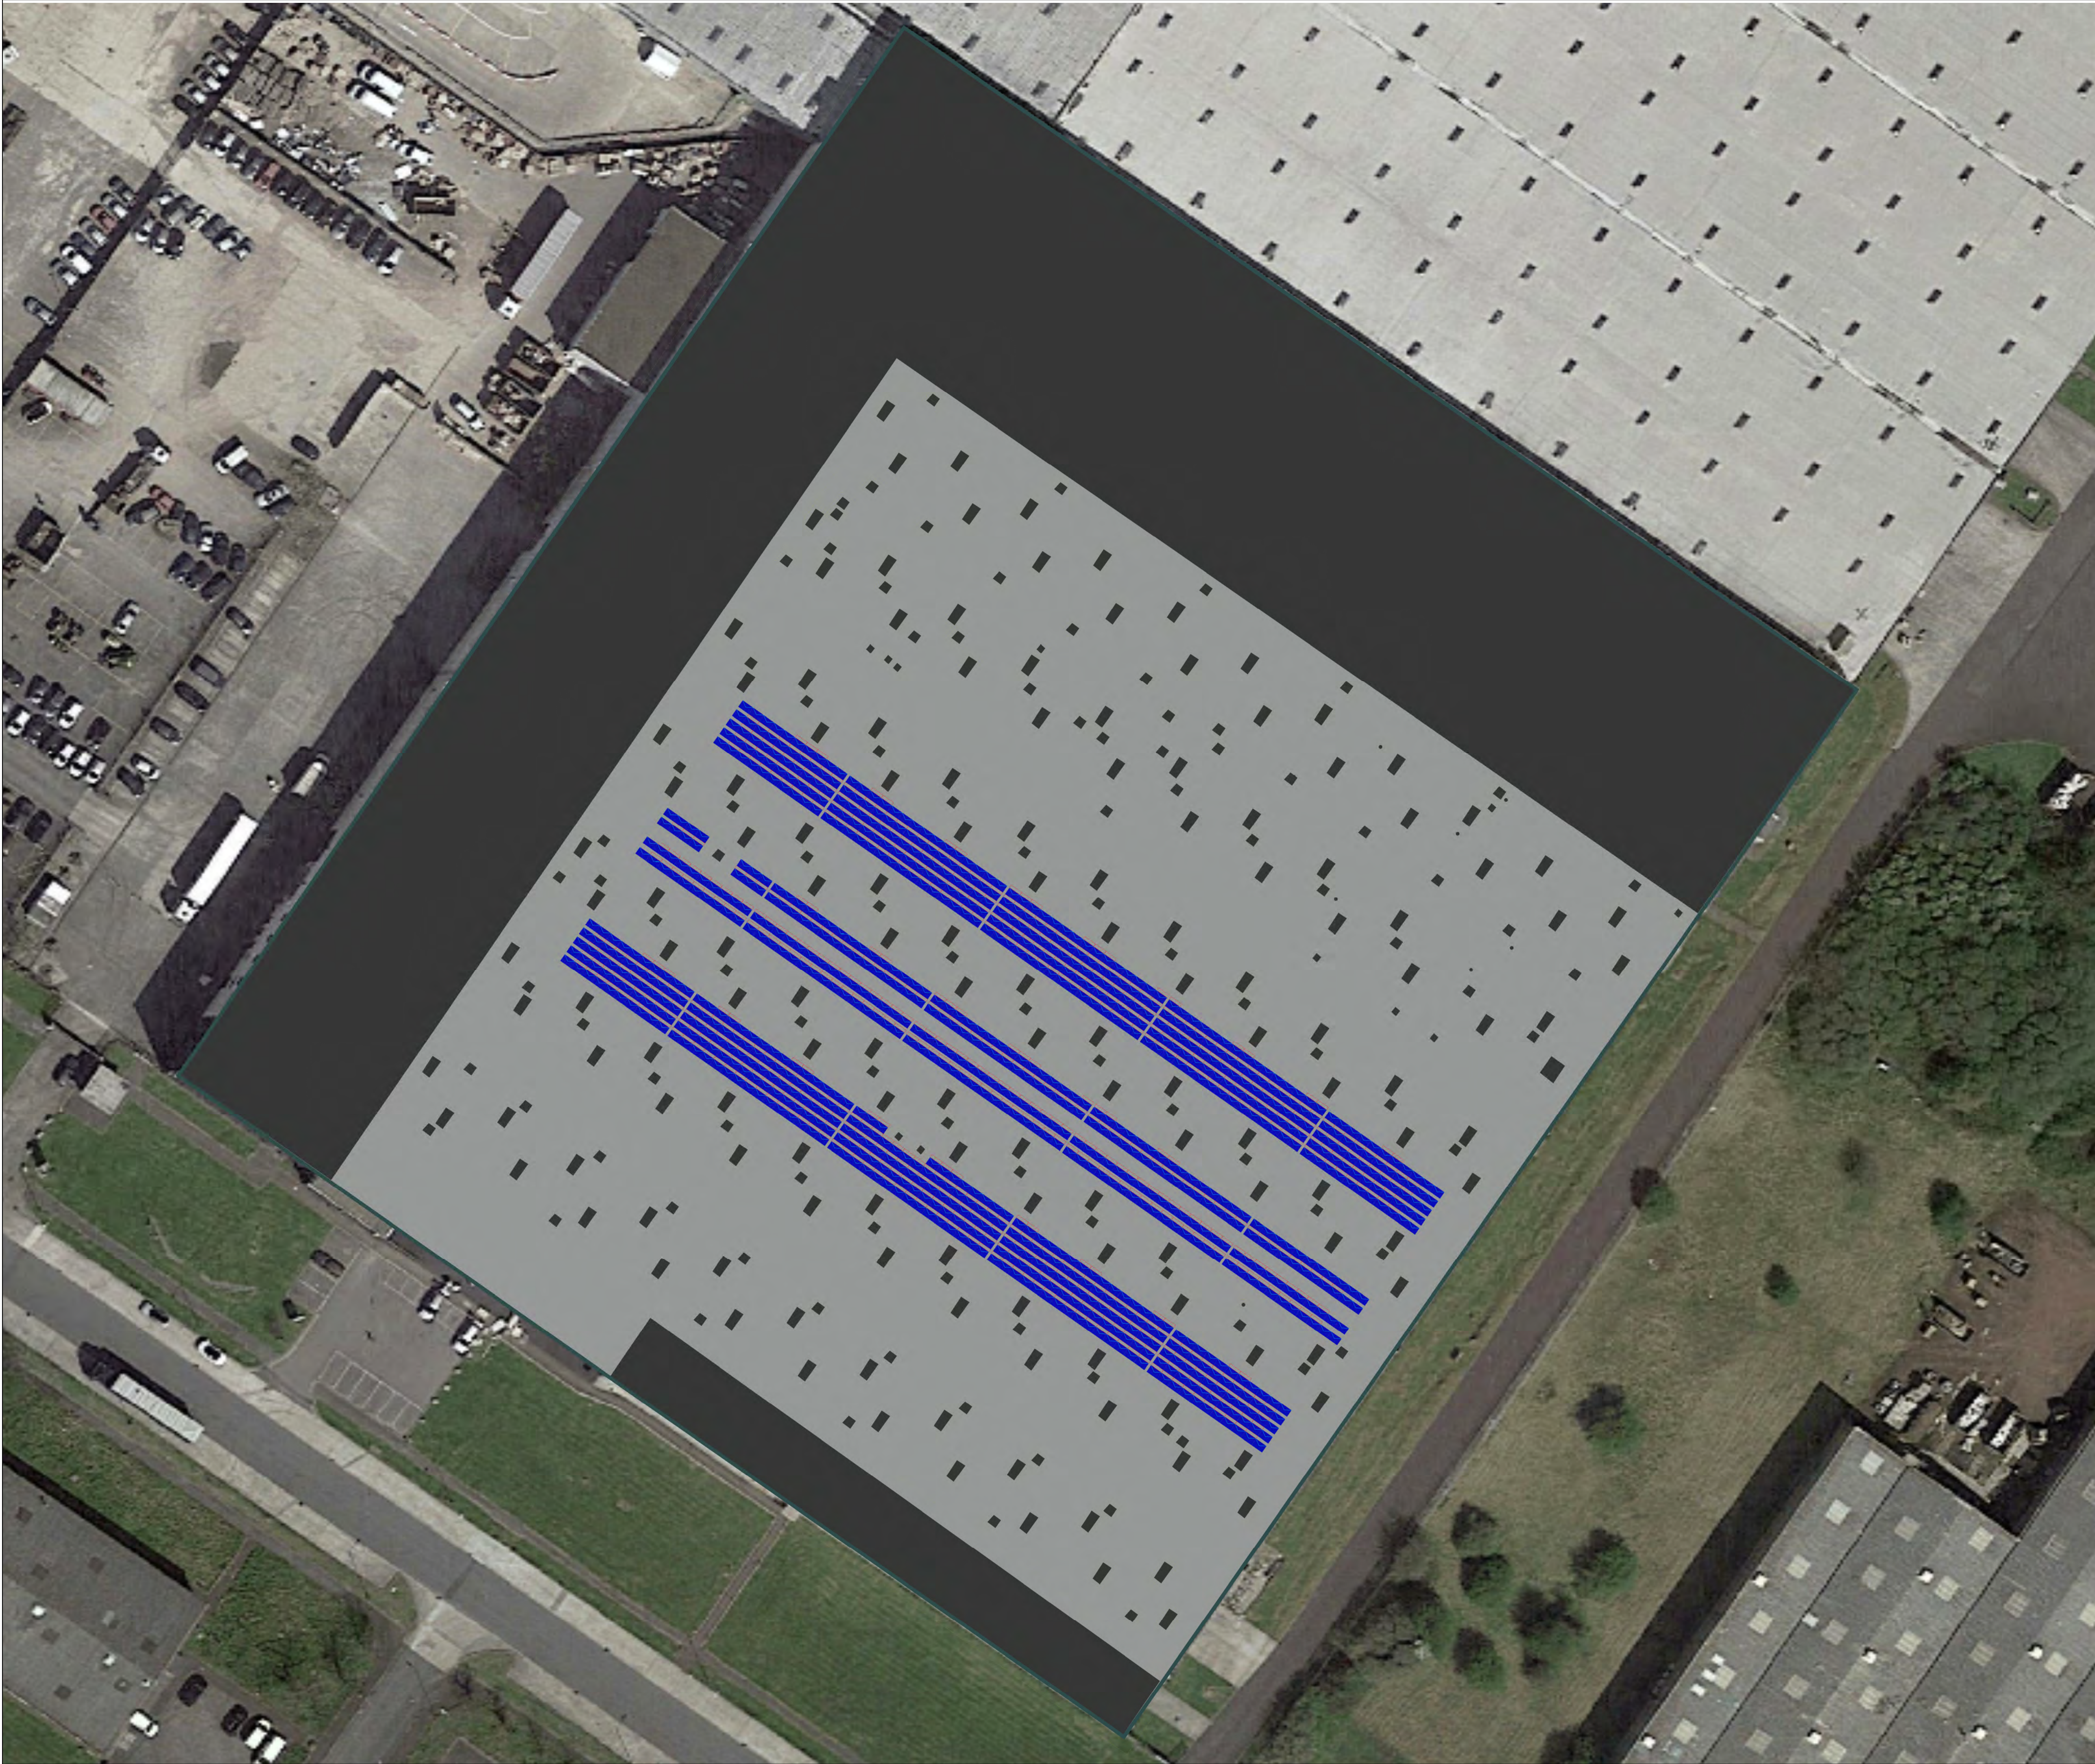


- Notes:
1. DO NOT SCALE FROM THIS DRAWING. USE FIGURE DIMENSIONS ONLY.
 2. ALL DIMENSIONS ARE IN MM.
 3. IMAGES ARE FOR GENERAL INFORMATION.
 4. EVOENERGY RESERVE THE RIGHT TO REVISE THIS DRAWING IN THE INTEREST OF SYSTEM DEVELOPMENT.
 5. THIS DRAWING REMAINS THE INTELLECTUAL PROPERTY OF EVOENERGY AND MAY BE DISTRIBUTED ONLY WITH PERMISSION EXPRESSED IN WRITING.

NOT FOR CONSTRUCTION

RE01	PROVISIONAL	23/09/2021	P.LUKEHURST	X.XXXXX
REV	DESCRIPTION	DATE	BY	APPROVED

System Details	
System Information	
System Size:	365.6 kWp
Number of Panels:	914 x 400Wp
Orientation:	30 Degrees
Tilt:	10 Degrees
Area of Active PV:	1,757 m²
Roof Type:	Ground Mount

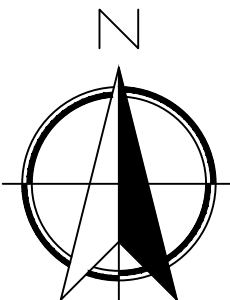North Indicator	EvoEnergy Ltd Eldon Business Park, Eldon Road, Nottingham, NG9 6DZ
	T: 08448 150200 F: 01512 111917 www.evoenergy.co.uk info@evoenergy.co.uk



Project		
John Pye, Kenfig		
Drawing Title		
PV LAYOUT		
Drawn By	Approved By	Scale (A1)
P.Lukehurst	X.XXXXX	1:200
Drawing Status		
PROVISIONAL		
Drawing Number		Date
121-0040 - L01-RE01		23/09/2021