


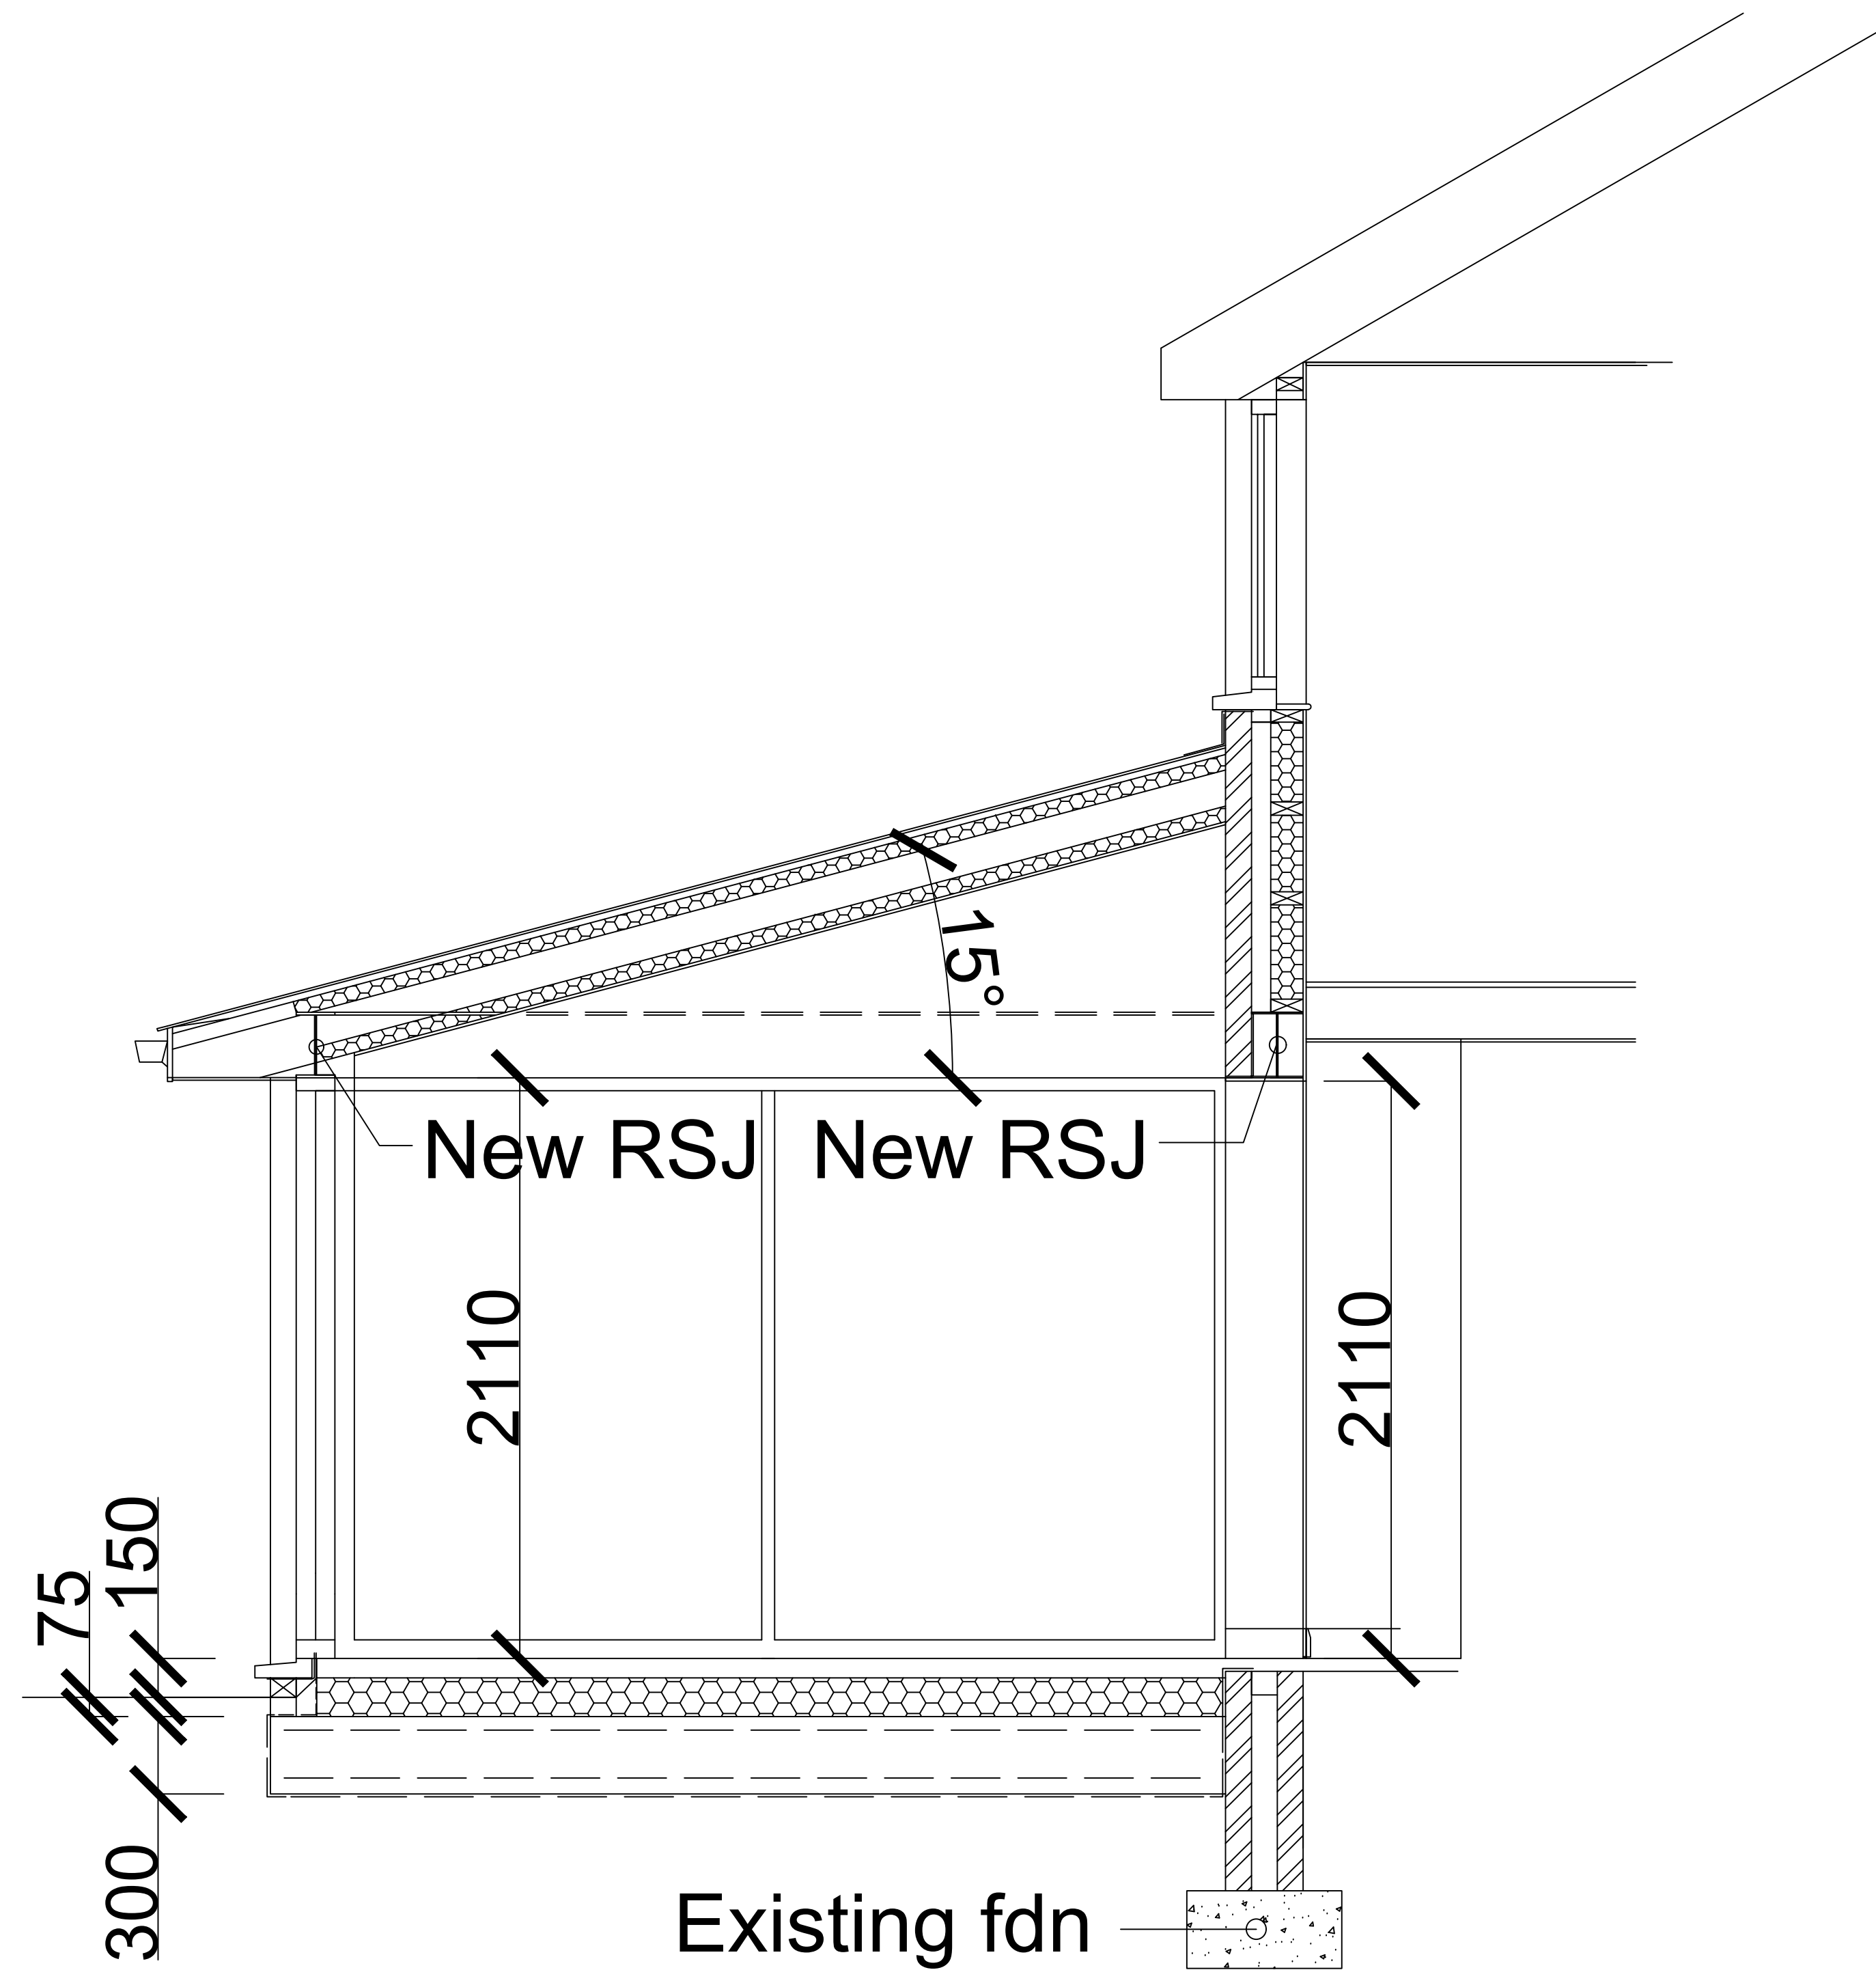

PROPOSED SECTION A-A

General Notes

|     |                |      |
|-----|----------------|------|
| No. | Revision/Issue | Date |
|     |                |      |
|     |                |      |

Firm Name and Address

Project Name and Address  
Proposed Section  
A-A  
8 Llys Y Ddraenog  
Margam Village

|         |            |       |
|---------|------------|-------|
| Project | Sharpy     | Sheet |
| Date    | 26.05.2022 | B-06  |
| Scale   | 1:20       |       |