


NEIGHBOURING PROPERTY

APPROX. BOUNDARY / PARTY WALL LINE AS TAKEN FROM OSMAP

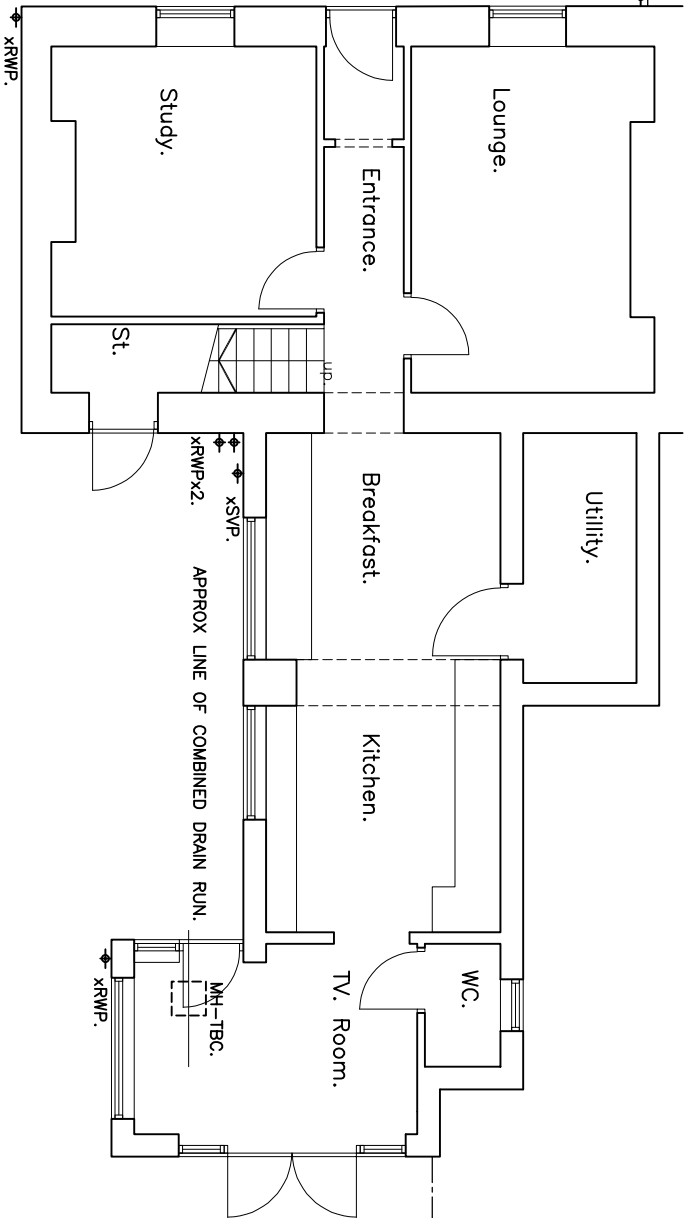

APPROX. BOUNDARY LINE AS TAKEN FROM SITE DIMENSION


REAR GARDEN AREA



DRIVEWAY

APPROX. BOUNDARY LINE AS TAKEN FROM SITE DIMENSION


NEIGHBOURING PROPERTY

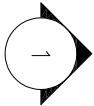

G r o u n d F l o o r / S i t e P l a n

DRAWING NUMBER: 23 – AL(01)01.

( A S E X I S T I N G )

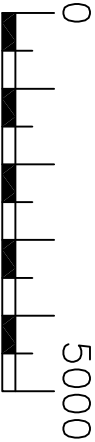

SCALE 1:100