

PLANTING SCHEDULE:

TREES

To be double staked.

Variety	Size (cm)	Type	Root	Type
Acer campestre 'Elegant'	14-16cm girth	Standard	RB	Clear stem of 2m
Acer campestre 'Streetwise'	16-18cm girth	Extra Hvy Std	RB	Clear stem of 2m
Crataegus monogyna 'Alboplena'	16-18cm girth	Extra Hvy Std	RB	Clear stem of 2m
Sorbus aria 'Lutescens'	16-18cm girth	Extra Hvy Std	RB	Clear stem of 2m

HEDGE PLANTING

To be staked with integrated shrub guards.

Planted in whips at 6per lin metre in a double staggered row.

Variety	Size	Height	Root	Mix%
Carpinus betulus	5lt	40-50	C	100

ORNAMENTAL AND PERENNIAL PLANTING

Planted in swathes at 3-7plants/m2.

Variety	Pot (ltr)	Height	Habit	Notes
Ajuga reptans	2L pot	30-45	Matt	Full pot
Allium sp.	Bulb	30-45	Upright	Full pot
Berginia sp.	2L pot	30-45	Clump	Full pot
Buxus sempervirens	3L pot	40-60	Bushy	Full pot
Carex pendula	2L pot	30-45	Clump	Full pot
Dryopteris filix-mas	3L pot	30-45	Tufted	Full pot
Echinacea purpurea	2L pot	30-45	Clump	Full pot
Echinops ritro 'Veitch's Blue'	2L pot	30-45	Upright	Full pot
Festuca glauca	2L pot	30-45	Tufted	Full pot
Hebe 'Green Globe'	3L pot	30-45	Bushy	Full pot
Hebe 'Red Edge'	3L pot	30-45	Bushy	Full pot
Lavandula 'Hidcote'	3L pot	30-45	Bushy	Full pot
Liriope muscari	2L pot	30-45	Clump	Full pot
Miscanthus sinensis	3L pot	40-60	Upright	Full pot
Osmunda regalis	3L pot	30-45	Clump	Full pot
Sedum spectabile	3L pot	30-45	Clump	Full pot



SUDS PLANTERS

Planted in swathes at 5-7plants/m2.

Variety	Pot (ltr)	Height	Habit	Notes
Juncus effusus	2L pot	30-45	Clump	Full pot
Osmunda regalis	2L pot	30-45	Clump	Full pot
Carex pendula	2L pot	30-45	Clump	Full pot
Campanula glomerata	2L pot	30-45	Suckering	Full pot
Eupatorium cannabinum	2L pot	30-45	Bushy	Full pot

GRASS TURF

Rolawn - Medallion® Turf

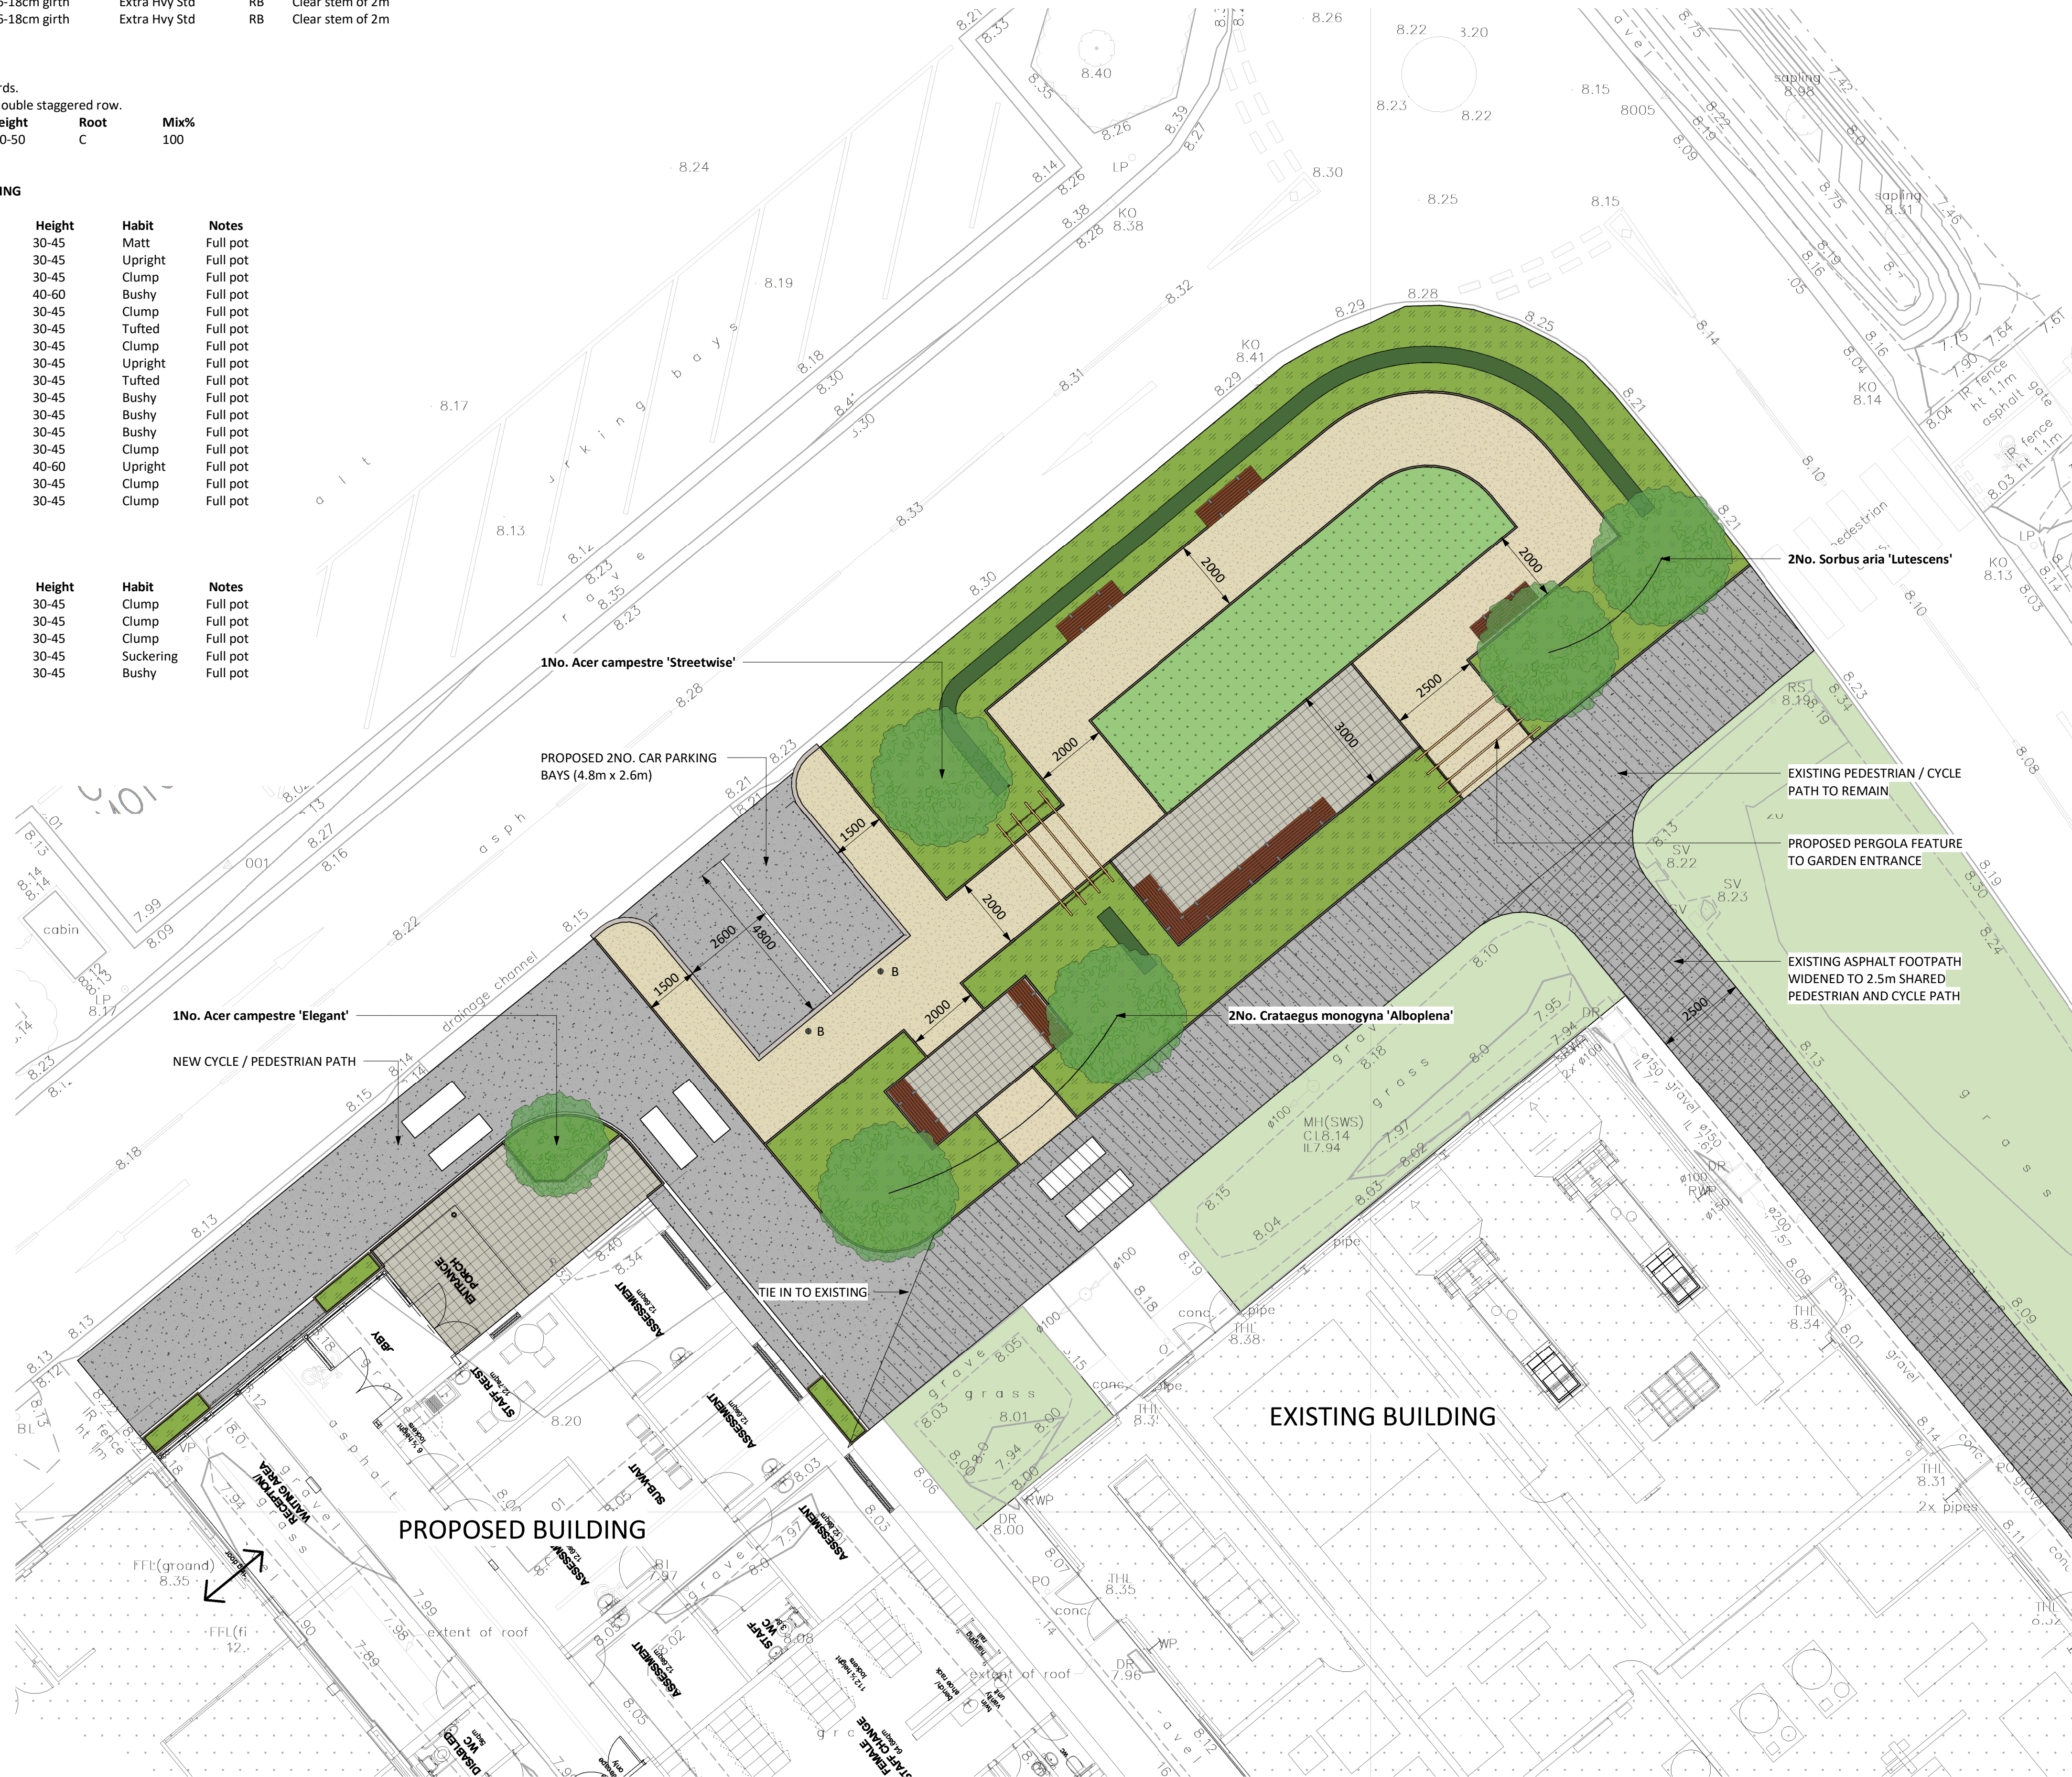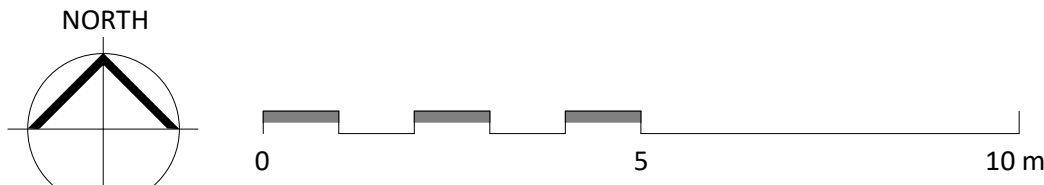

KEY:

SOFT LANDSCAPE ELEMENTS:

- Proposed tree planting, all to be double staked. Final locations of trees, subject to underground services.
- Proposed hedge planting
- Proposed Ornamental shrub planting
- Proposed grass turf areas
- Existing grass areas

HARD LANDSCAPE ELEMENTS:

- Asphalt surface to car parking areas and pedestrian / cycle paths
- Proposed bound gravel surface to pedestrian paths within the garden, in light beige colour
- Proposed high quality concrete paving units, in warm grey colour, 400x400x65mm
- Proposed timber module benches including straight units and corner units. Timber from sustainable sources.
- Proposed stainless steel bollard to the end of parking bay
- Proposed timber pergola posts and beams, root fixed into the ground with metal fixings
- Proposed SUDS planters 2000x600x950mm, made from recycled lumber panels and plastic coated metal frame, grey colour. To include internal drainage layers, specialist soil, and planting (refer to planting schedule).
- Proposed aluminium edging to planting and paving interfaces within the garden
- New kerb line, refer to Engineers details and specification
- Thermoplastic paint markings, to Engineers details and specification

PL	PL03	10/06/2022	Updates to pedestrian / cycle path
PL	PL02	06/05/2022	Issued for Planning
PL	PL01	29/04/2022	Planning Issue

STATUS	REV	DATE	DESCRIPTION	REVISED BY
CLIENT				HX
Swansea Bay University Hospital				CS
				ORIGINATOR NO 154158

CONSULTANT

STRIDE TREGLOWN

www.stridetreglown.com © Stride Treglown Limited 2022

PROJECT

Elective Orthopaedics
N&PT Hospital

DRAWING TITLE
Landscape General Arrangement

STATUS CODE	SCALE
PL : Planning Issue	1 : 100@A1
DRAWING USAGE: PLANNING	
PROJECT - ORIGINATOR - VOLUME - LEVEL - TYPE - ROLE - CLASS - NUMBER	STATUS - REVISION
154158-STL-XX-XX-DR-L-XXXX-09001	PL_PL03