
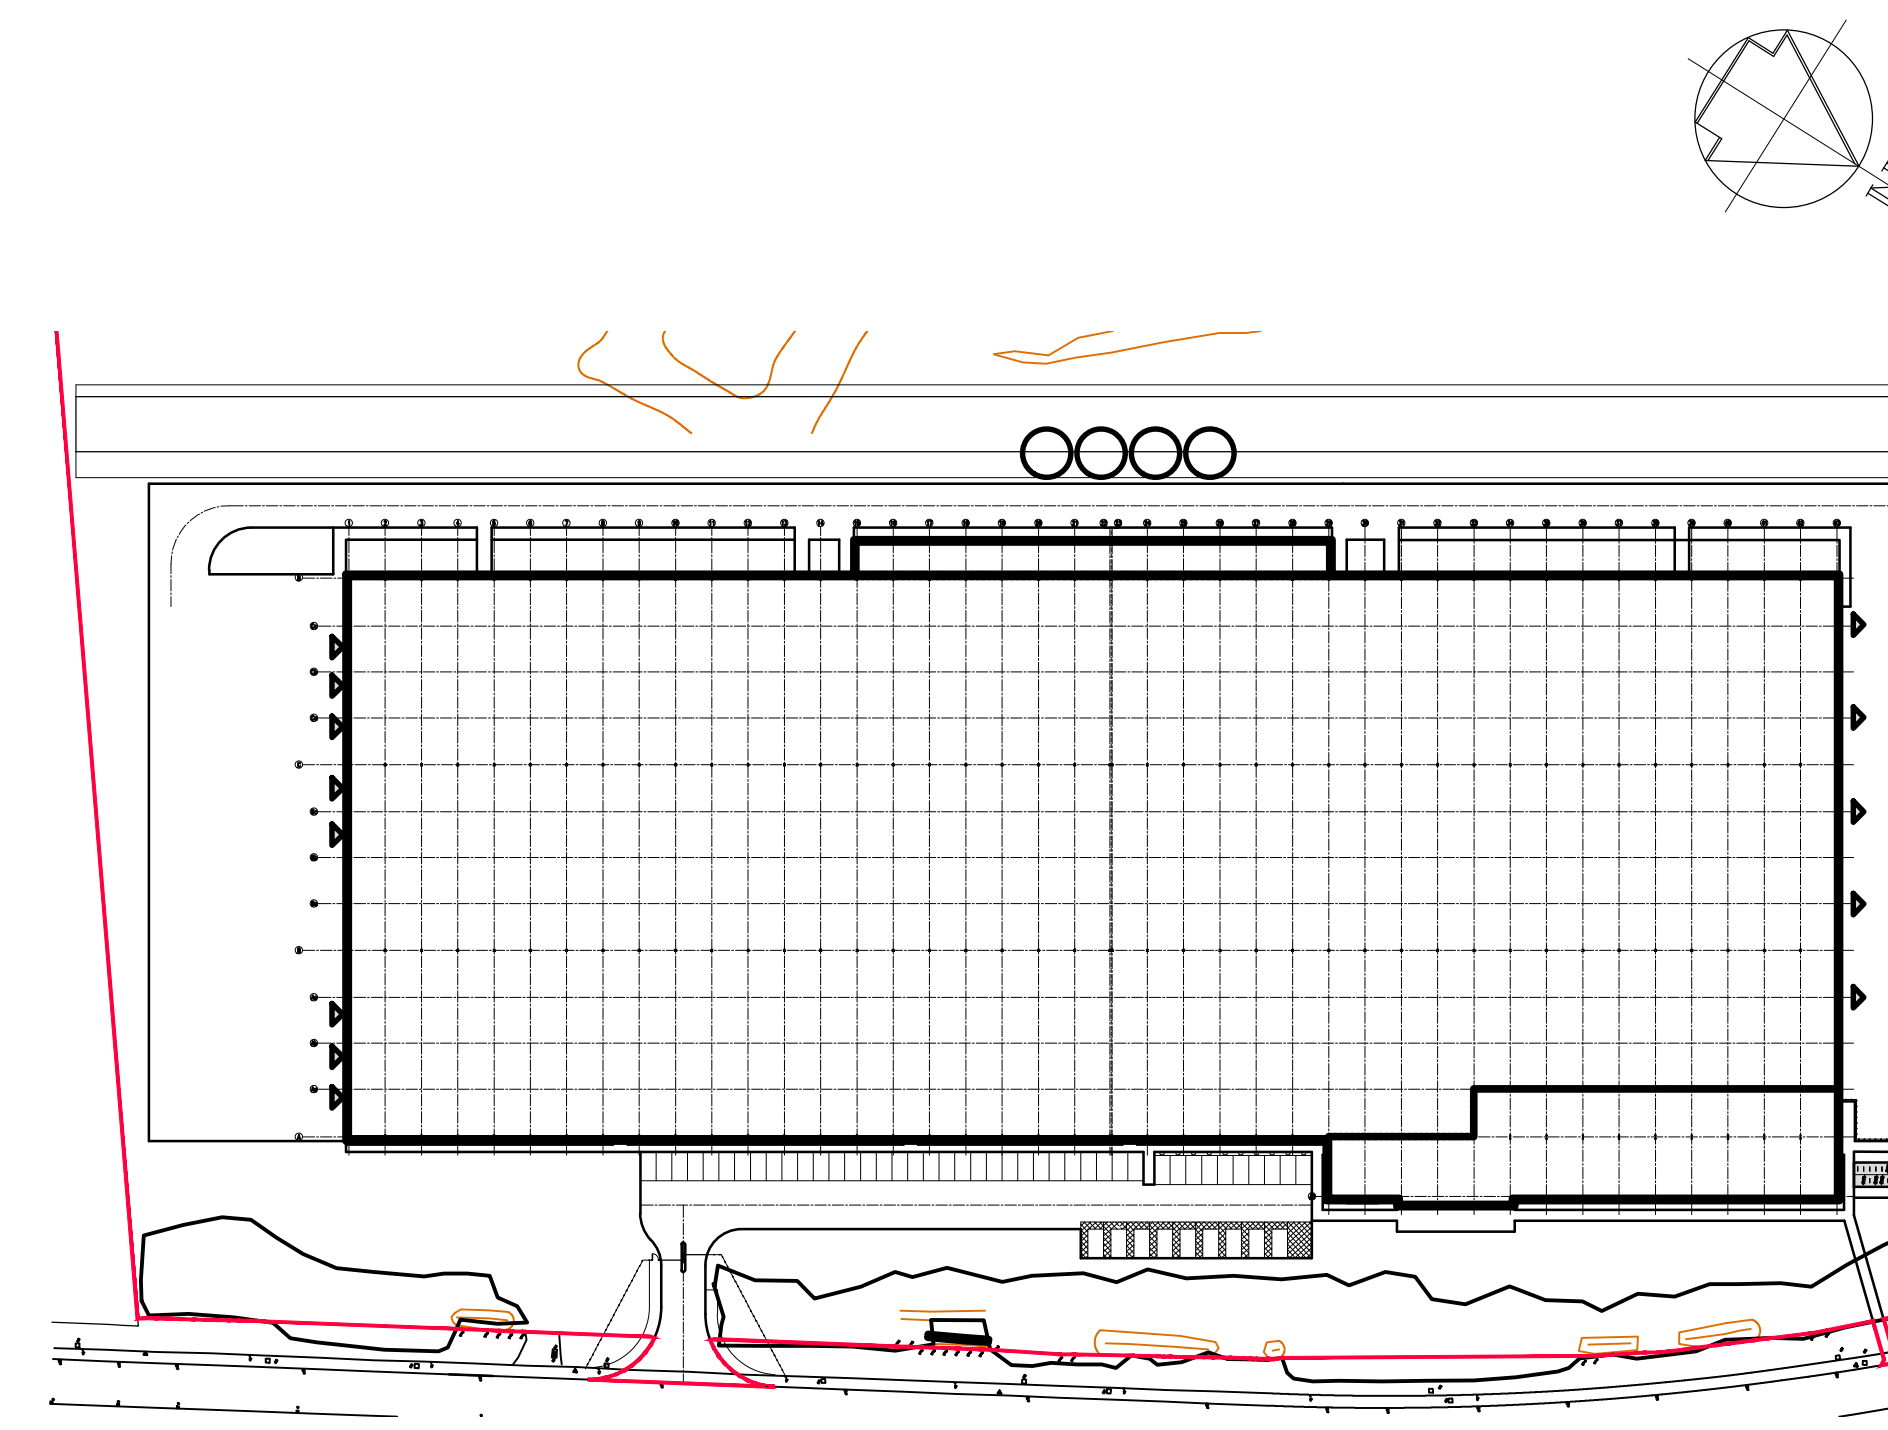


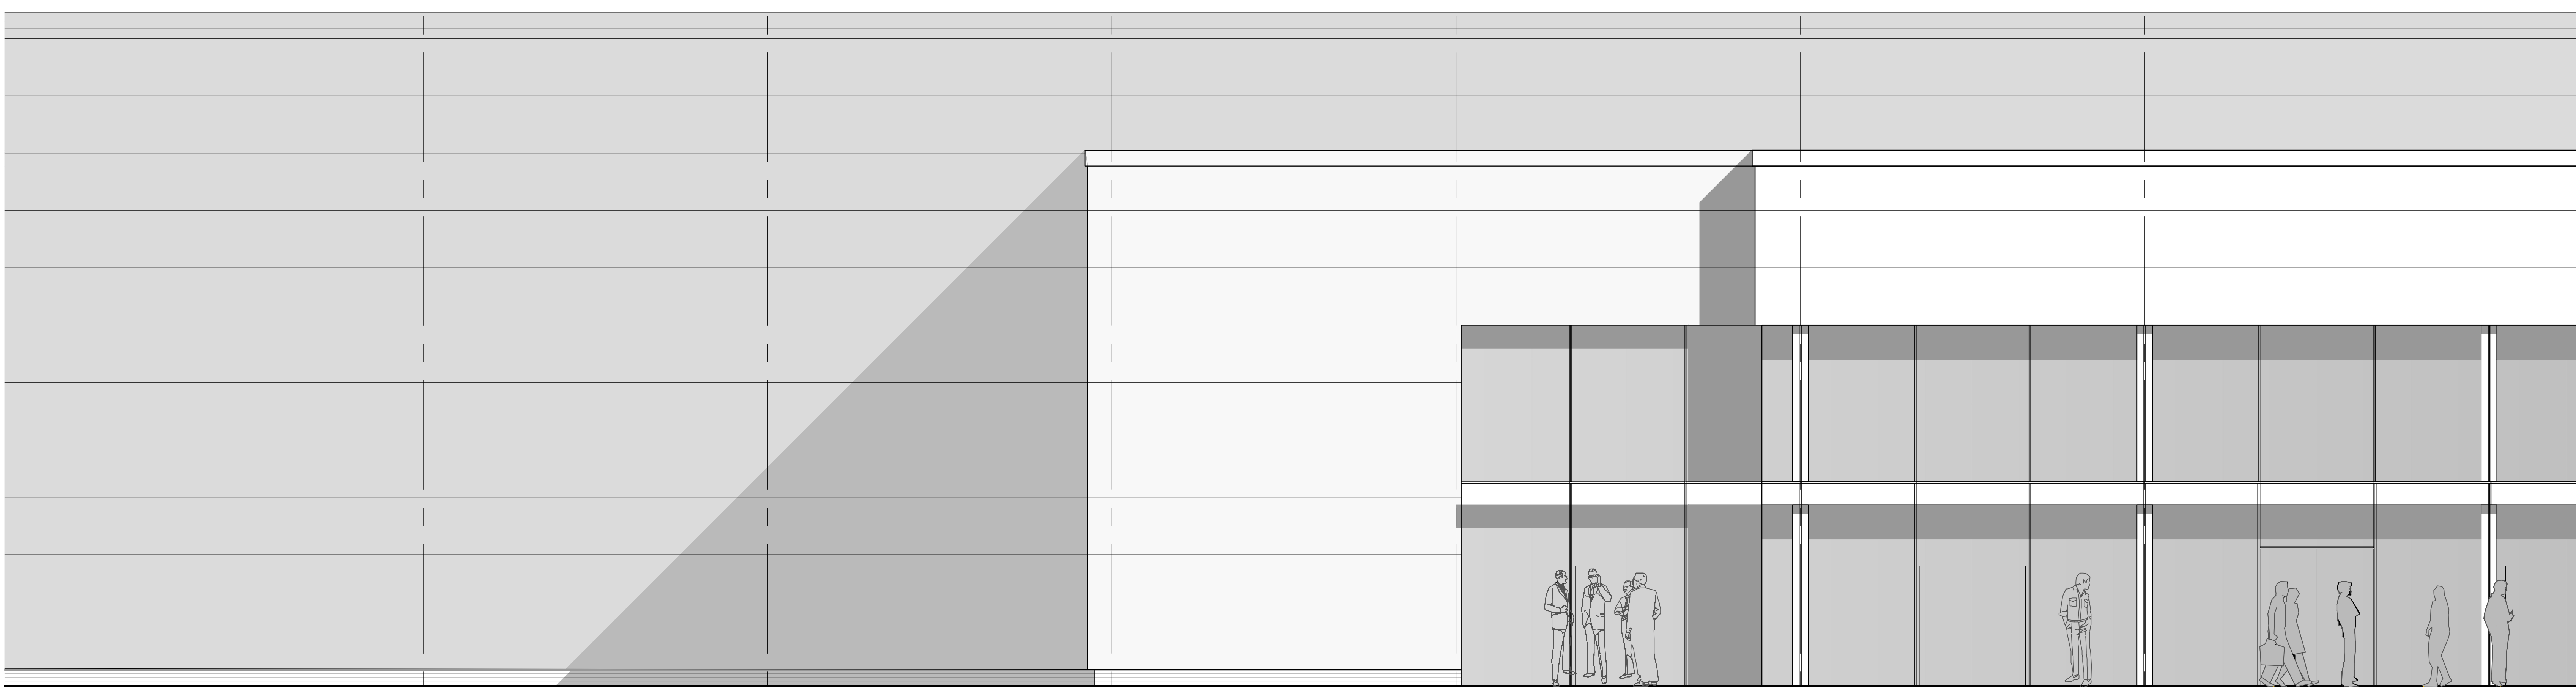

Drawing No: D Rev: A10 Scale: 1:50, 1:250, 1:1250 @ A0		No. REVISION		by date		No. REVISION		by date		No. REVISION		by date	
A		1		11.01.22		1		11.01.22		1		11.01.22	
B		2		11.01.22		2		11.01.22		2		11.01.22	
C		3		11.01.22		3		11.01.22		3		11.01.22	
D		4		11.01.22		4		11.01.22		4		11.01.22	

NOTES	
1. Do not scale from this drawing	
2. All dimensions to be checked on site	
3. As built drawings are prepared, in part, based upon information furnished by others. While this information is believed to be reliable, James & Nicholas LLP assume no responsibility for the accuracy of As built drawings or for any errors or omissions that may have been incorporated into them as a result of incorrect information provided to us by others. Those relying on an As built drawing are advised to obtain independent verification of its accuracy.	
STAGE	APPROVAL

REFER ALSO TO THE FOLLOWING:	
Drawings:	
Bending Schedules:	

CLIENT	
CJ CONSTRUCTION (WALES) LTD	
GLASS SYSTEMS	
LIFE'S NUMBER ONE	

Job title	
NEW PRODUCTION UNIT, BAGLAN INDUSTRIAL PARK, PORT TALBOT	
Drawing title	
ELEVATIONS - SHEET 01	
Job No:	Drawing No:
21.49	A10
Scale:	1:50, 1:250, 1:1250 @ A0

James&nicholas	
Grove House, Grove Place, Port Talbot SA13 1XA • Tel 01639 885431 • Fax 01639 891687	
admin@jamesandnicholas.com • www.jamesandnicholas.com	
James & Nicholas Limited Liability Partnership. Registered in the UK No. OC303071	
Rev:	Rev:
D	D
Scale:	Scale:
1:50, 1:250, 1:1250 @ A0	1:50, 1:250, 1:1250 @ A0

COPYRIGHT	
©	